



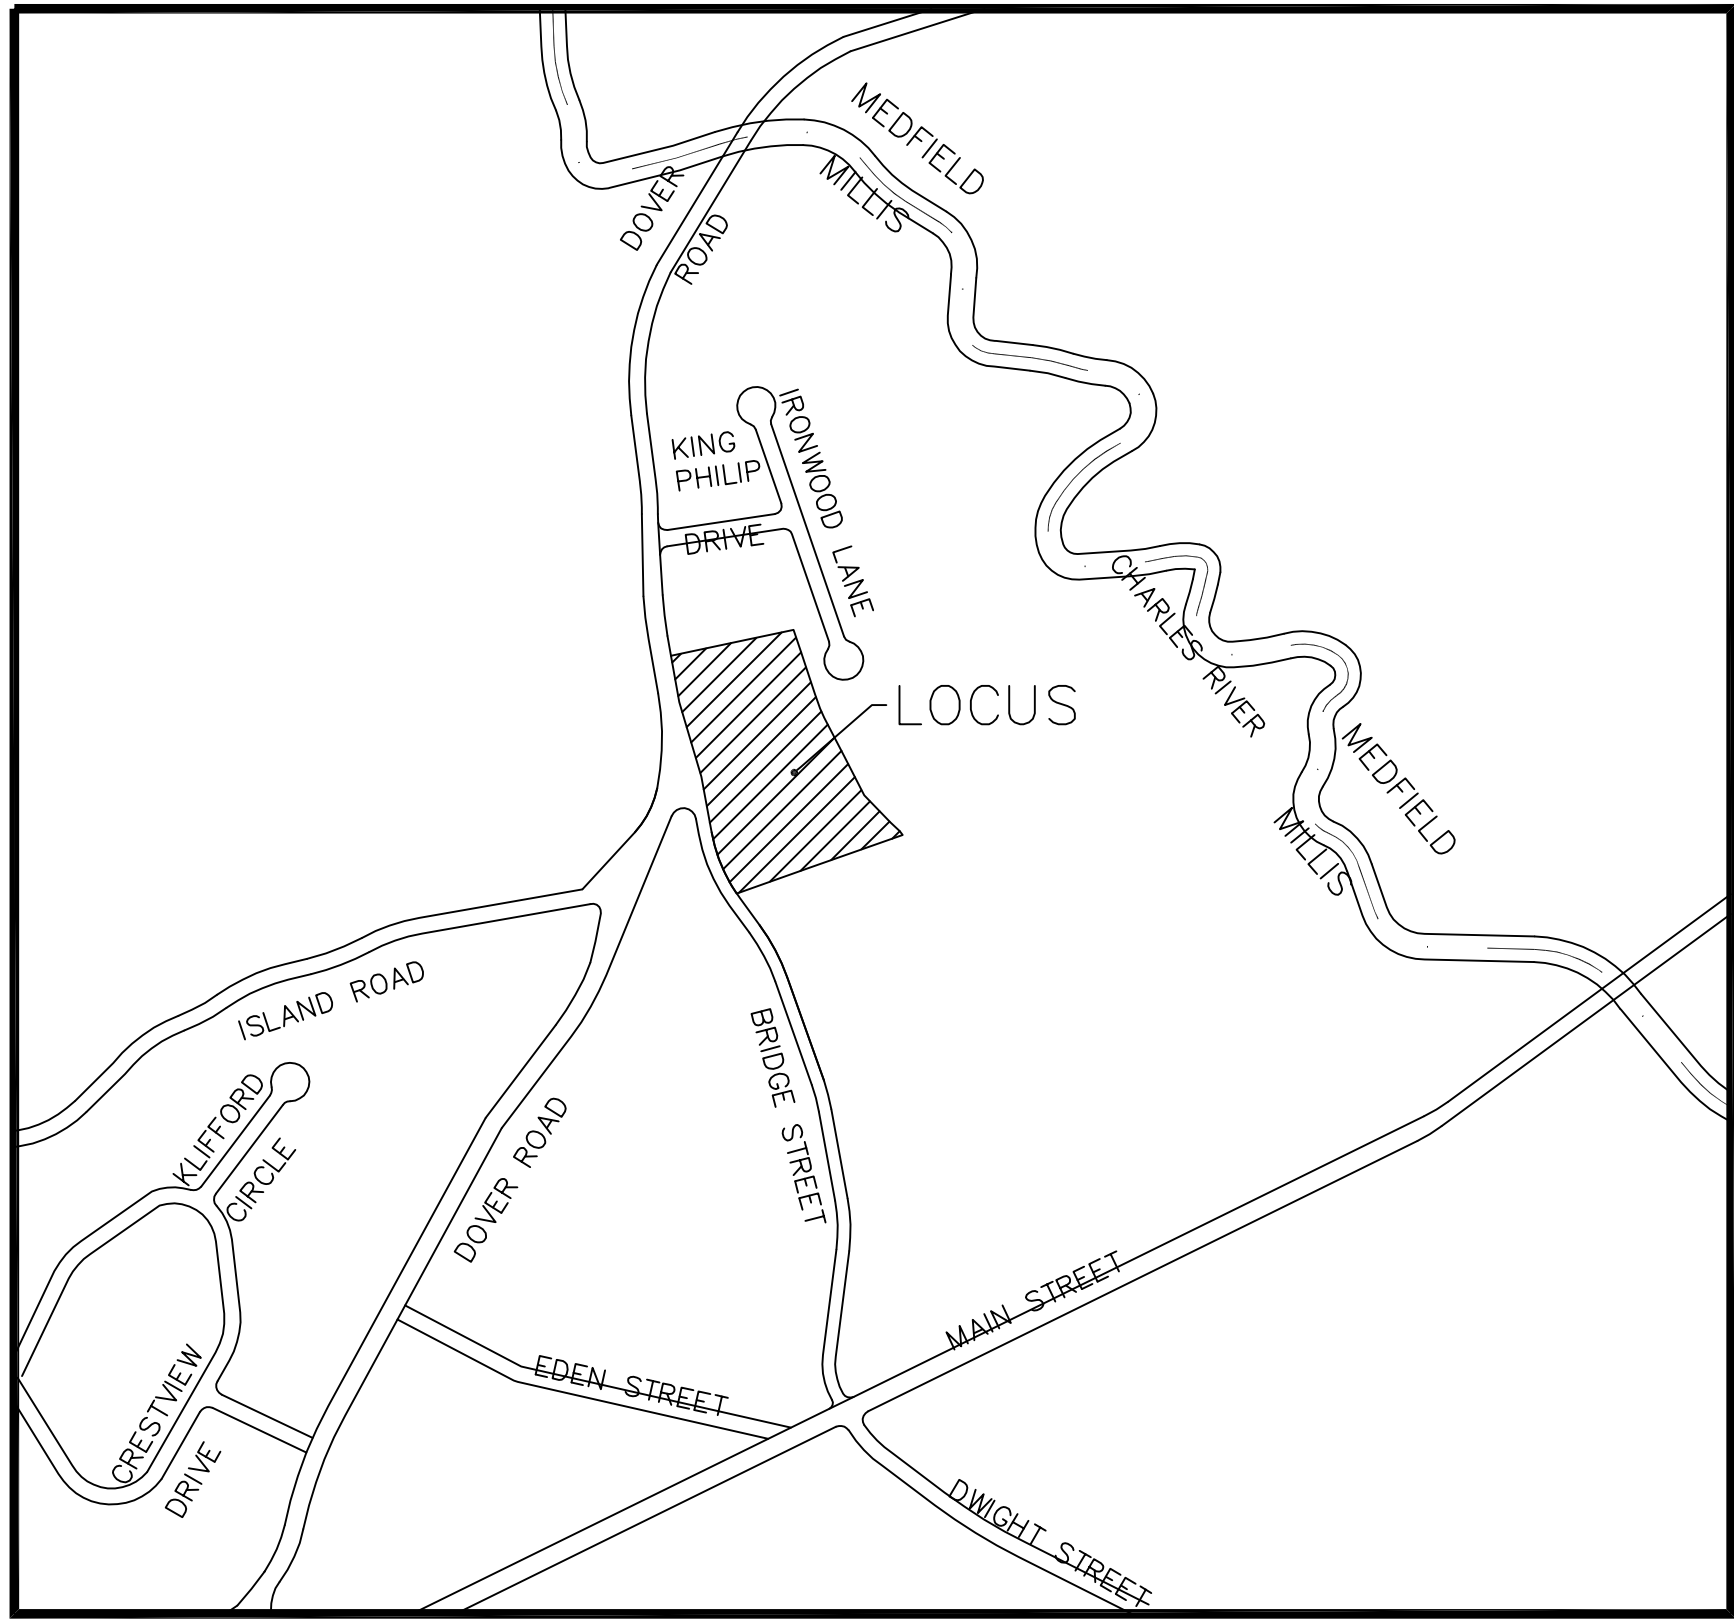

ZONING DATA:		
RESIDENCE (R-S)		
	REQUIRED	PROVIDED
MAP 18, PARCEL 4		
LOT AREA:	25,000 S.F.	335,291 ± S.F. (7.697±) ACRES)
FRONTAGE:	125 FT.	DOVER RD: 390.18 FT. BRIDGE ST: 384.22 FT.
LOT DEPTH:	200 FT.	400 + FT.
SETBACKS:		
FRONT:	40 FT.	77.9' (MAIN BLDG) 42.9' (COTTAGE)
SIDE:	20 FT.	88.3' (MAIN BLDG) 30.2' (COTTAGE)
REAR:	40 FT.	114.9' (MAIN BLDG) 58.0 (COTTAGE)
PERIMETER TO AREA RATIO:	<0.08	0.007
(PERIMETER)/(LOT AREA) < 0.08		
(2437.61 S.F.)/(335,291 S.F.) = 0.007		
LOT COVERAGE ALLOWED:		
BUILDING:	25% (83,822 S.F.)	
LOT COVERAGE PROVIDED:		
MAIN BUILDING:	64,369 S.F.	
COTTAGES:	15,645 S.F.	
ACCESSORY:	1,376 S.F.	
TOTAL	81,390 S.F. (24.3%)	

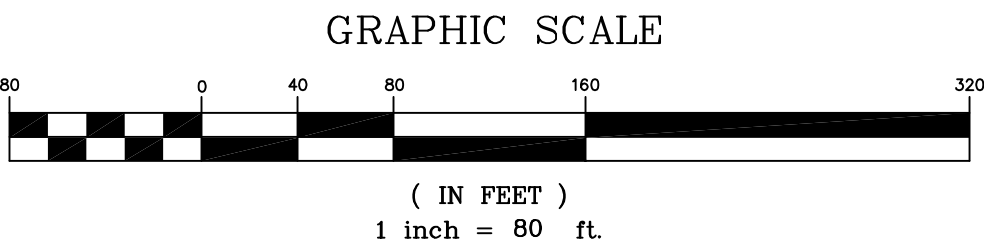

tat

© The Architectural Team, Inc.
50 Commandant's Way at Admiral's Hill
Chelsea MA
O 617.889.4402
F 617.884.4329
architecturalteam.com

Consultant:

GLM Engineering
Consultants, Inc.
19 EXCHANGE STREET
HOLLISTON, MA 01746
P: 508-429-1100
F: 508-429-7160
www.GLMengineering.com



Revision:

05/10/2021
05/24/2021
06/22/2021

Architect of Record:

Drawn:

Checked:

Scale: 1' = 80'

Key Plan:

Project Name:

ANTHOLOGY OF
MILLIS

MILLIS, MA

Sheet Name:

LOCUS

Project Number:

Issue Date:

4/12/21

Sheet Number:

C-1

Consultant:

GLM Engineering
Consultants, Inc.
19 EXCHANGE STREET
HOLLISTON, MA 01746
P: 508-429-1100
F: 508-429-7160
www.GLMengineering.com



Revision:

05/10/2021
05/24/2021
06/22/2021

Architect of Record:

Drawn:

Checked:

Scale: 1" = 30'

Key Plan:

Project Name:

ANTHOLOGY OF MILLIS

MILLIS, MA

Sheet Name:

EXISTING CONDITIONS


Project Number:

Issue Date:

4/12/21


Sheet Number:

C-2

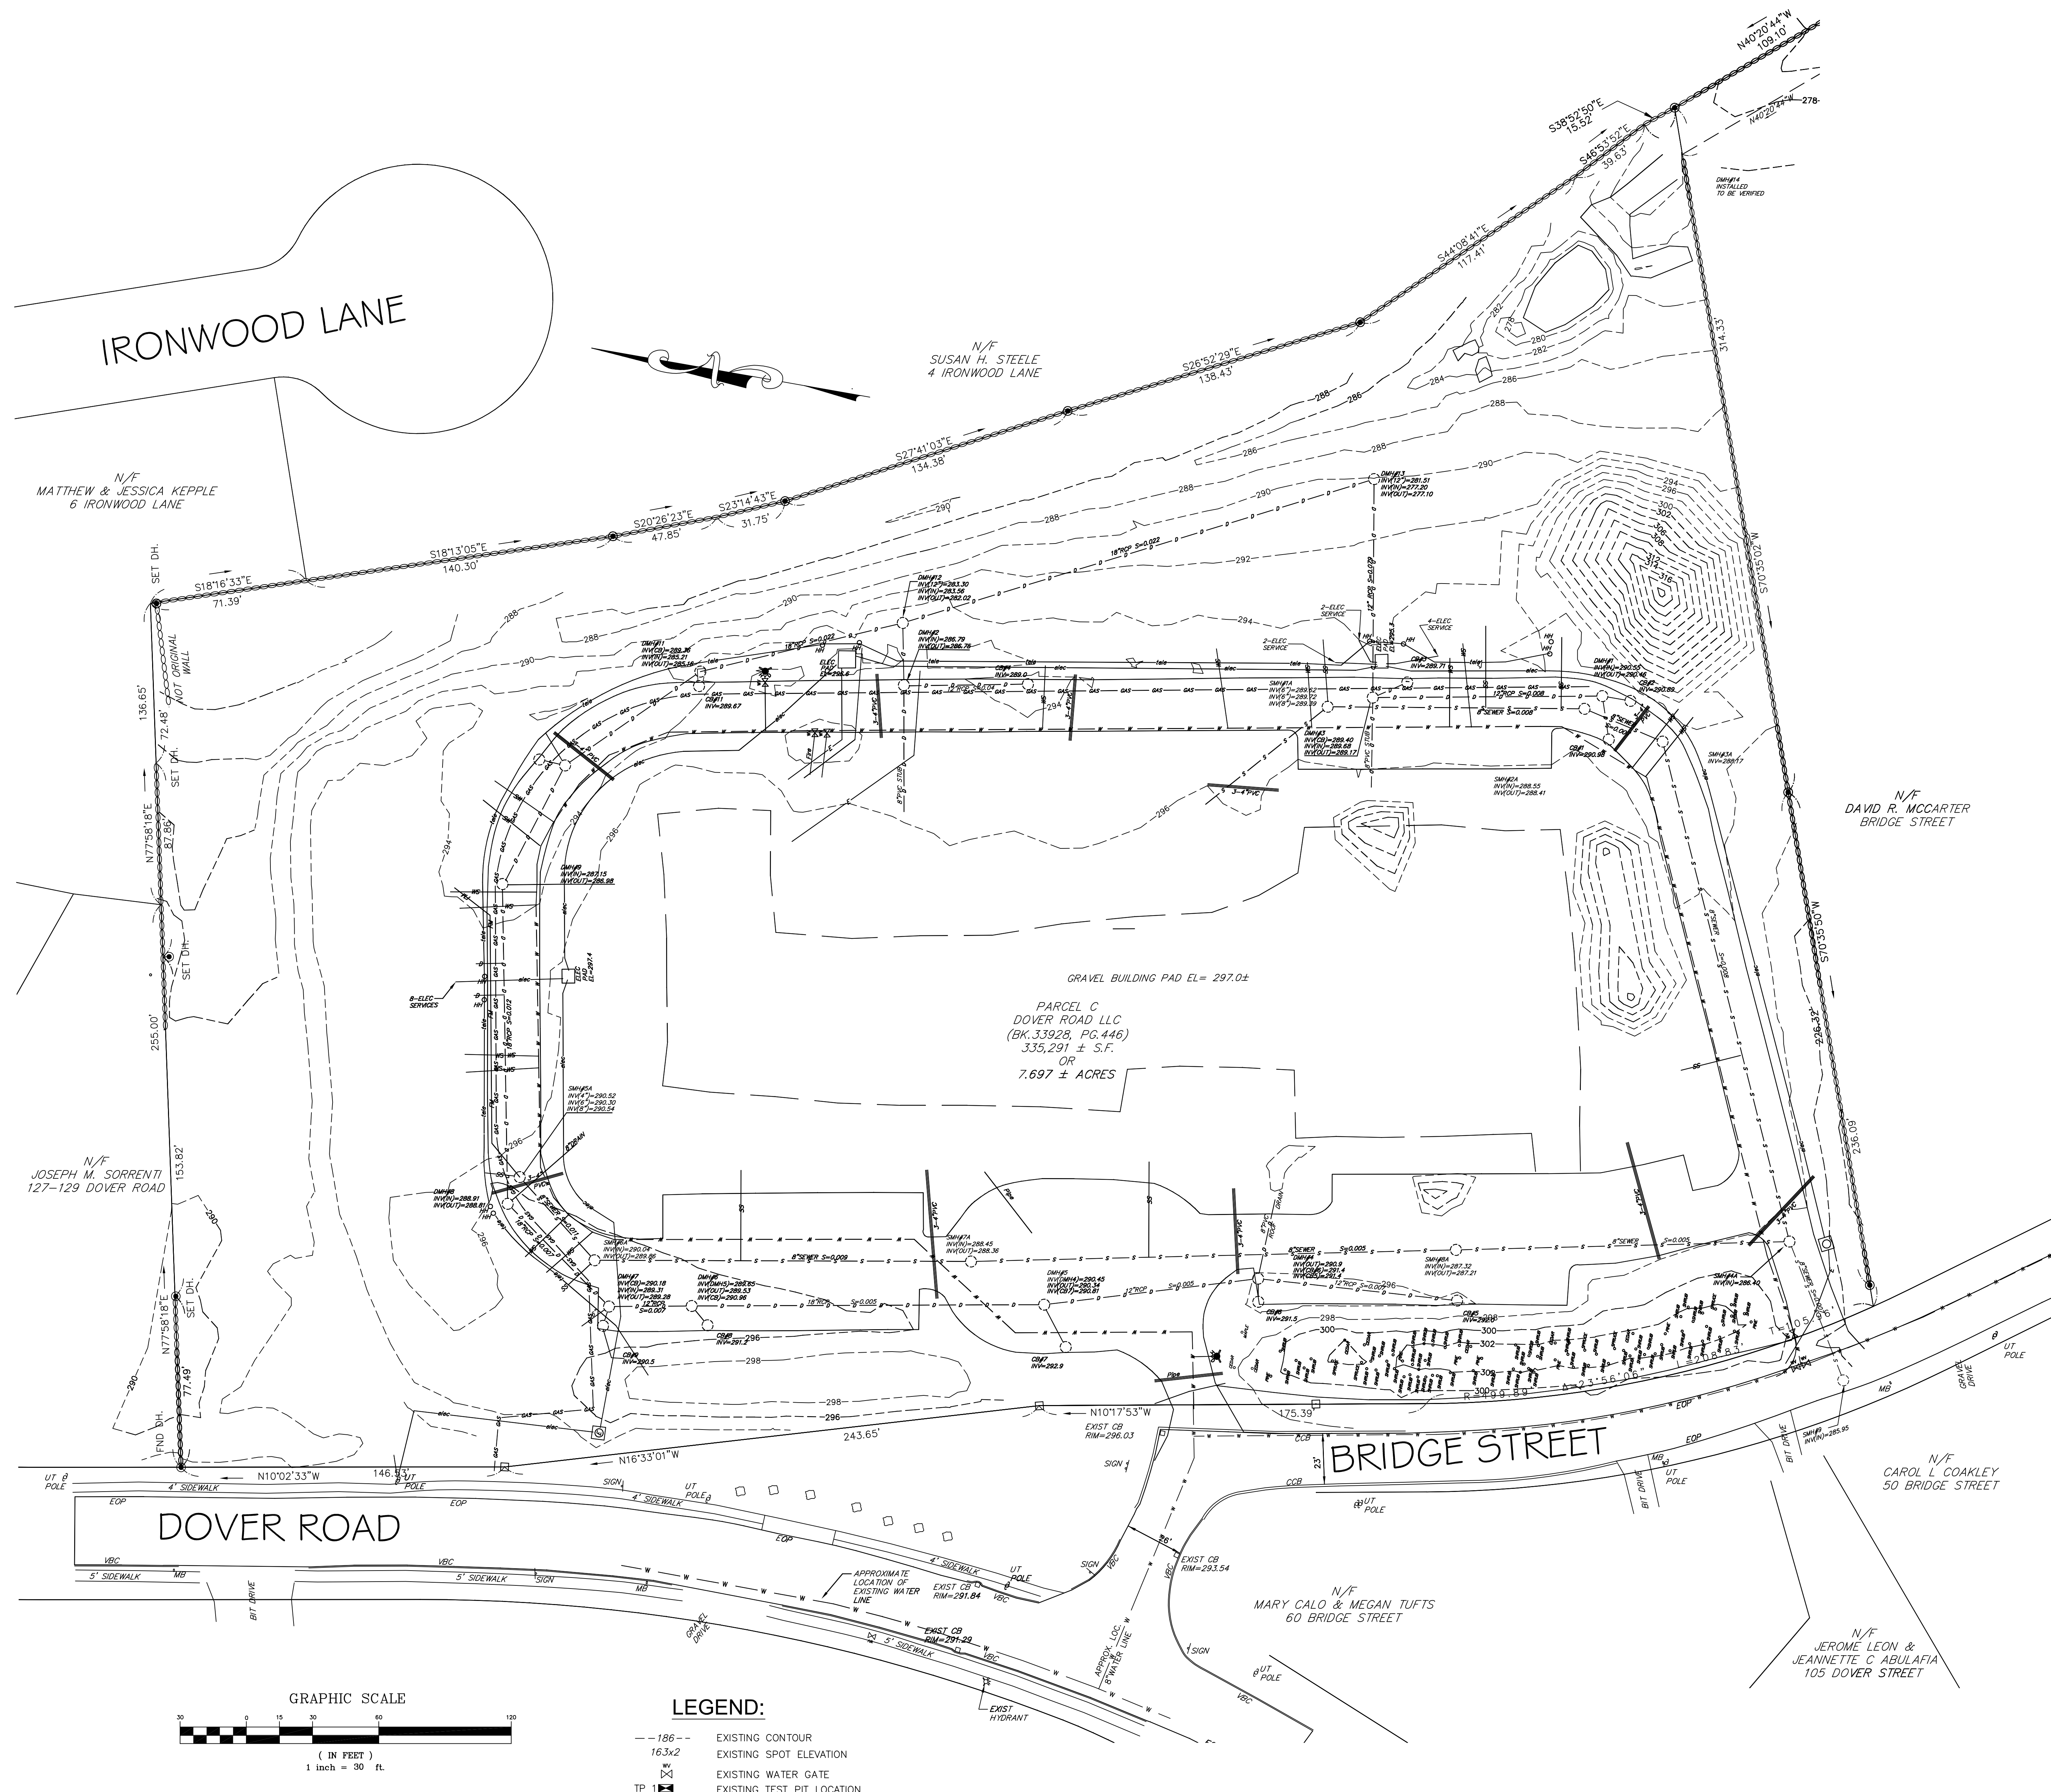

Consultant:

GLM Engineering
Consultants, Inc.
19 EXCHANGE STREET
HOLLISTON, MA 01746
P: 508-429-1100
F: 508-429-7160
www.GLMengineering.com

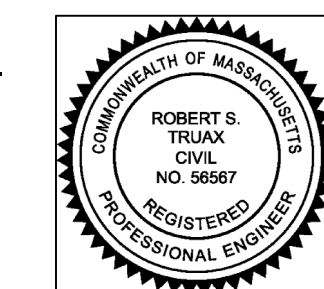

Revision:

05/10/2021
05/24/2021
06/22/2021

Architect of Record:

Drawn:

Checked:

Scale: 1' = 30'

Key Plan:

Project Name:

ANTHOLOGY OF
MILLIS

MILLIS, MA

Sheet Name:

EXISTING
CONDITIONS


Project Number:

Issue Date:

4/12/21


Sheet Number:

C-3

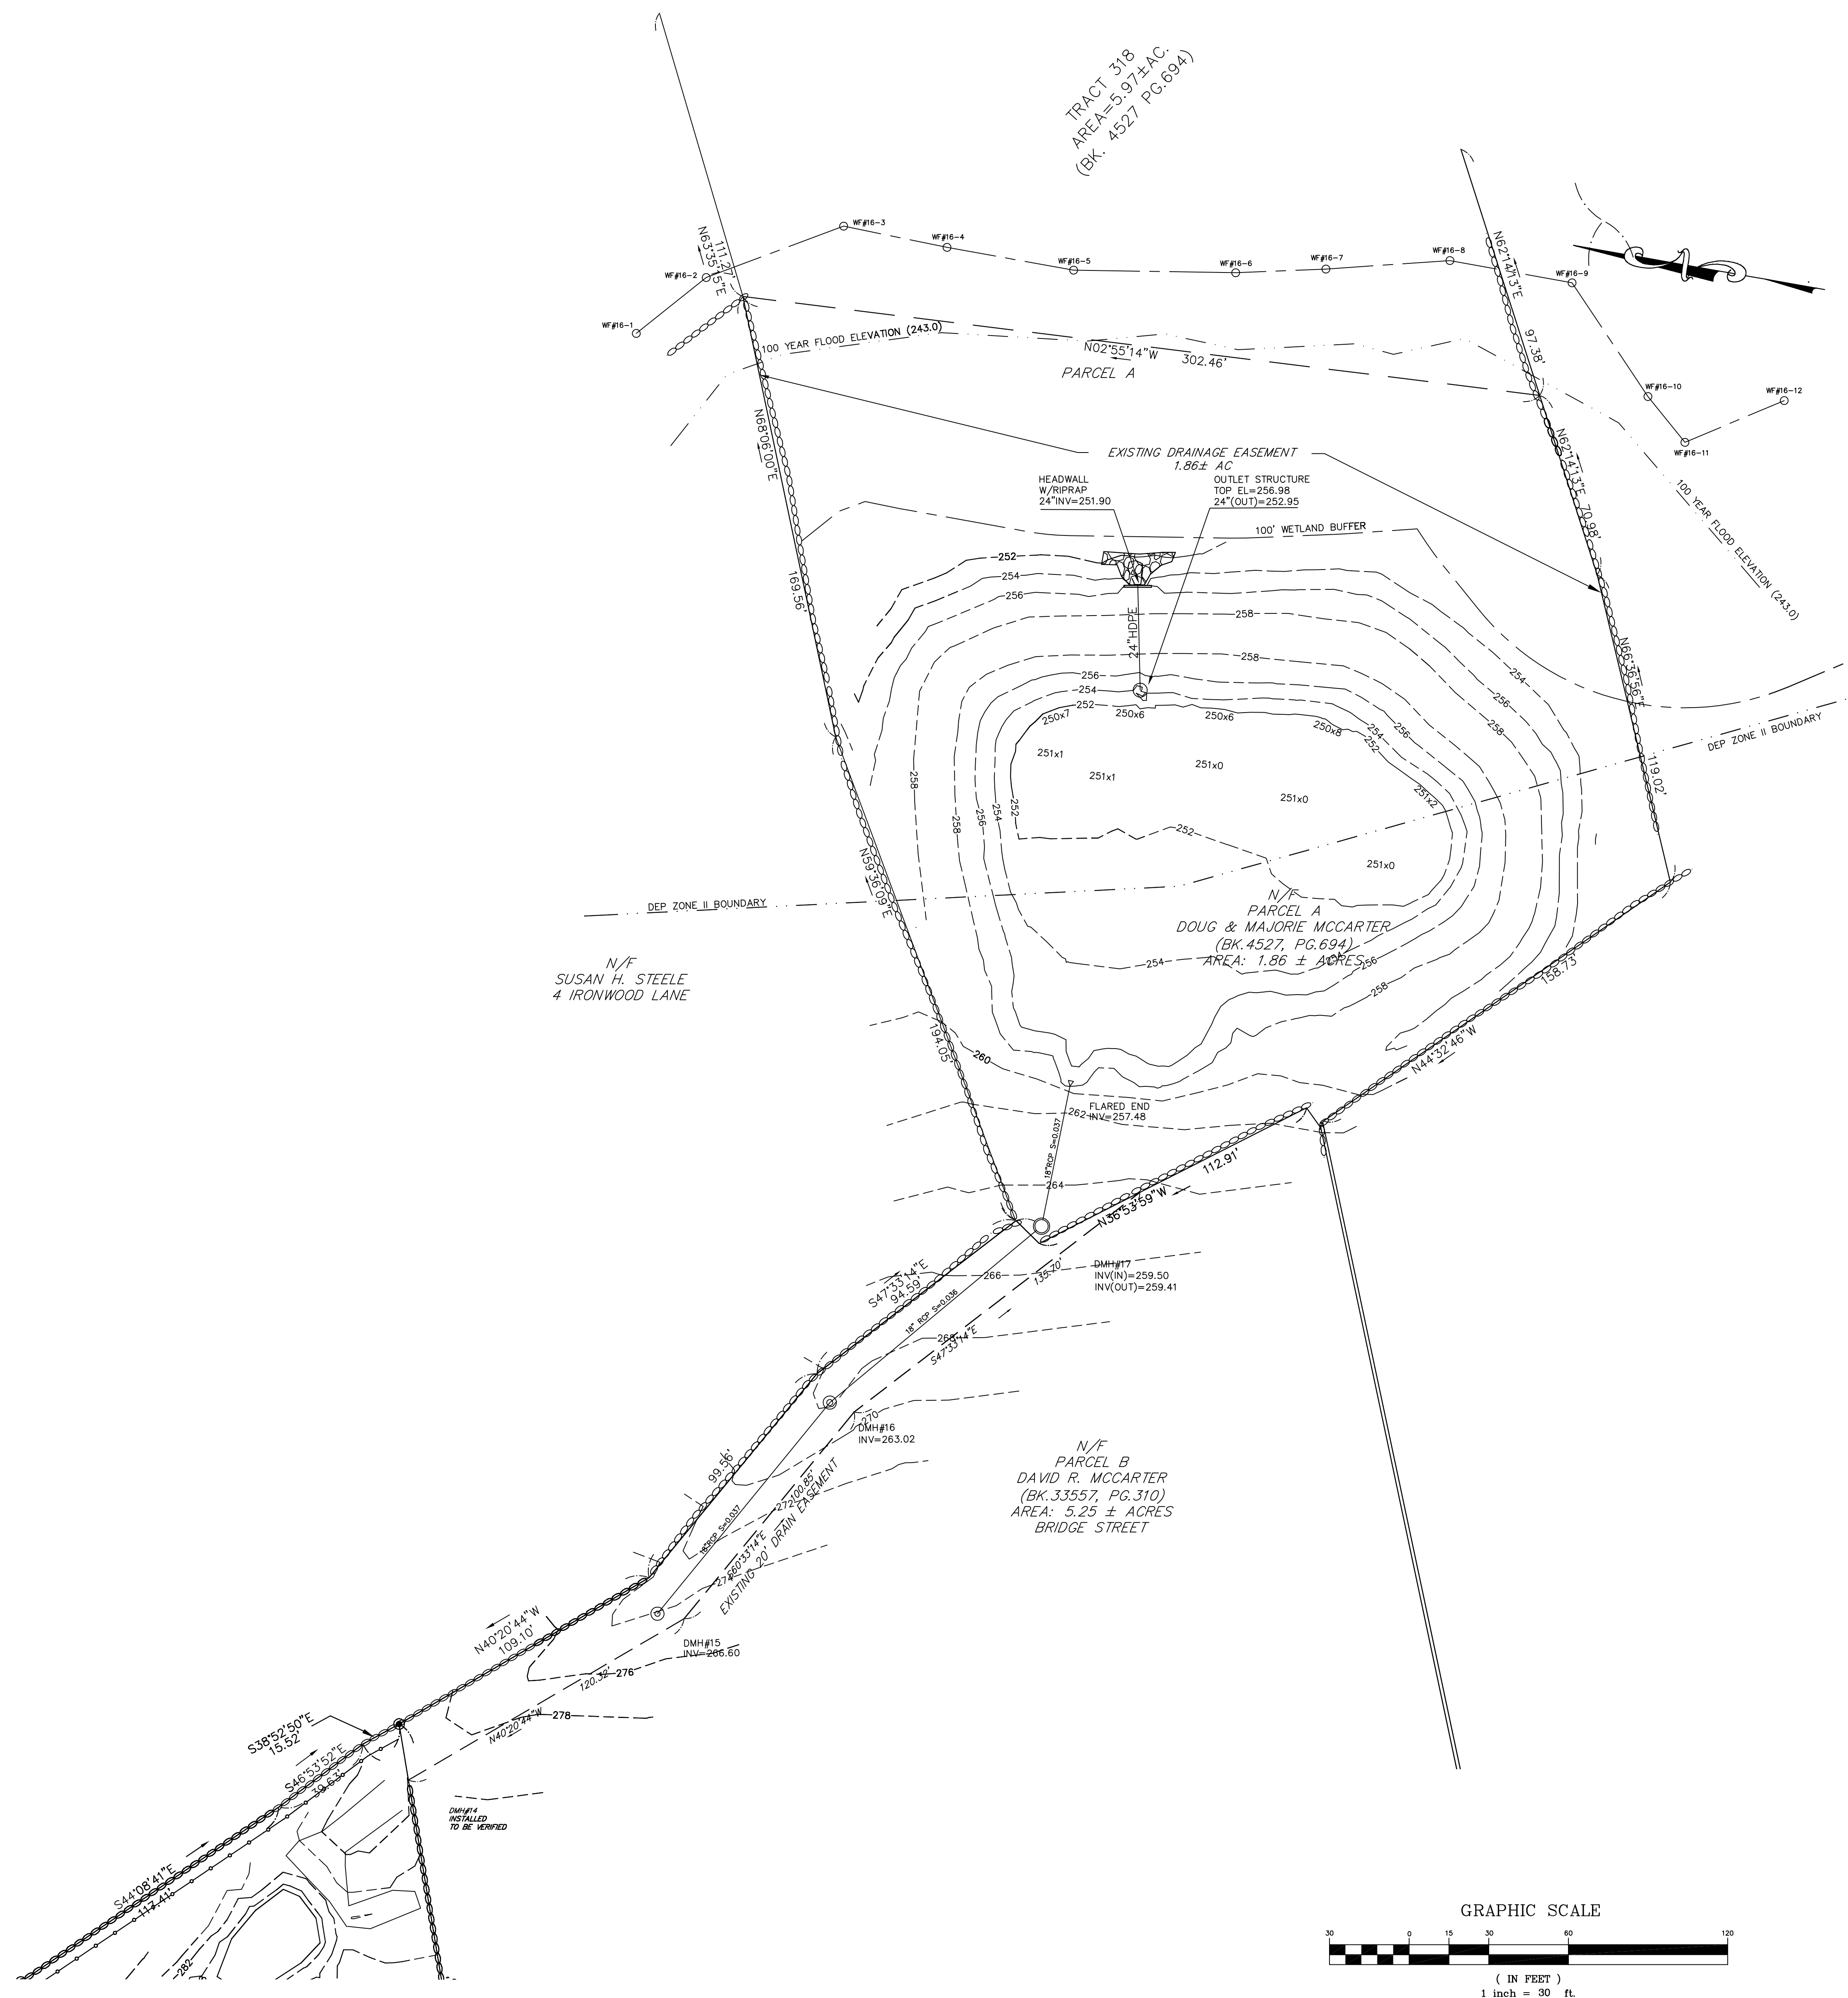

Consultant:

GLM Engineering
Consultants, Inc.
19 EXCHANGE STREET
HOLLISTON, MA 01746
P: 508-429-1100
F: 508-429-7160
www.GLMengineering.com

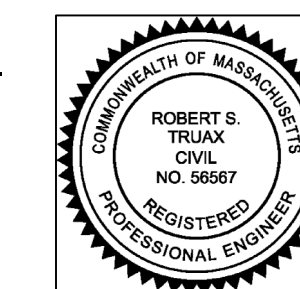

Revision:

05/10/2021
05/24/2021
06/22/2021

Architect of Record:

Drawn:

Checked:

Scale: 1" = 30'

Key Plan:

Project Name:

ANTHOLOGY OF
MILLIS

MILLIS, MA

Sheet Name:

LAYOUT


Project Number:

Issue Date:

4/12/21

Sheet Number:

C-4

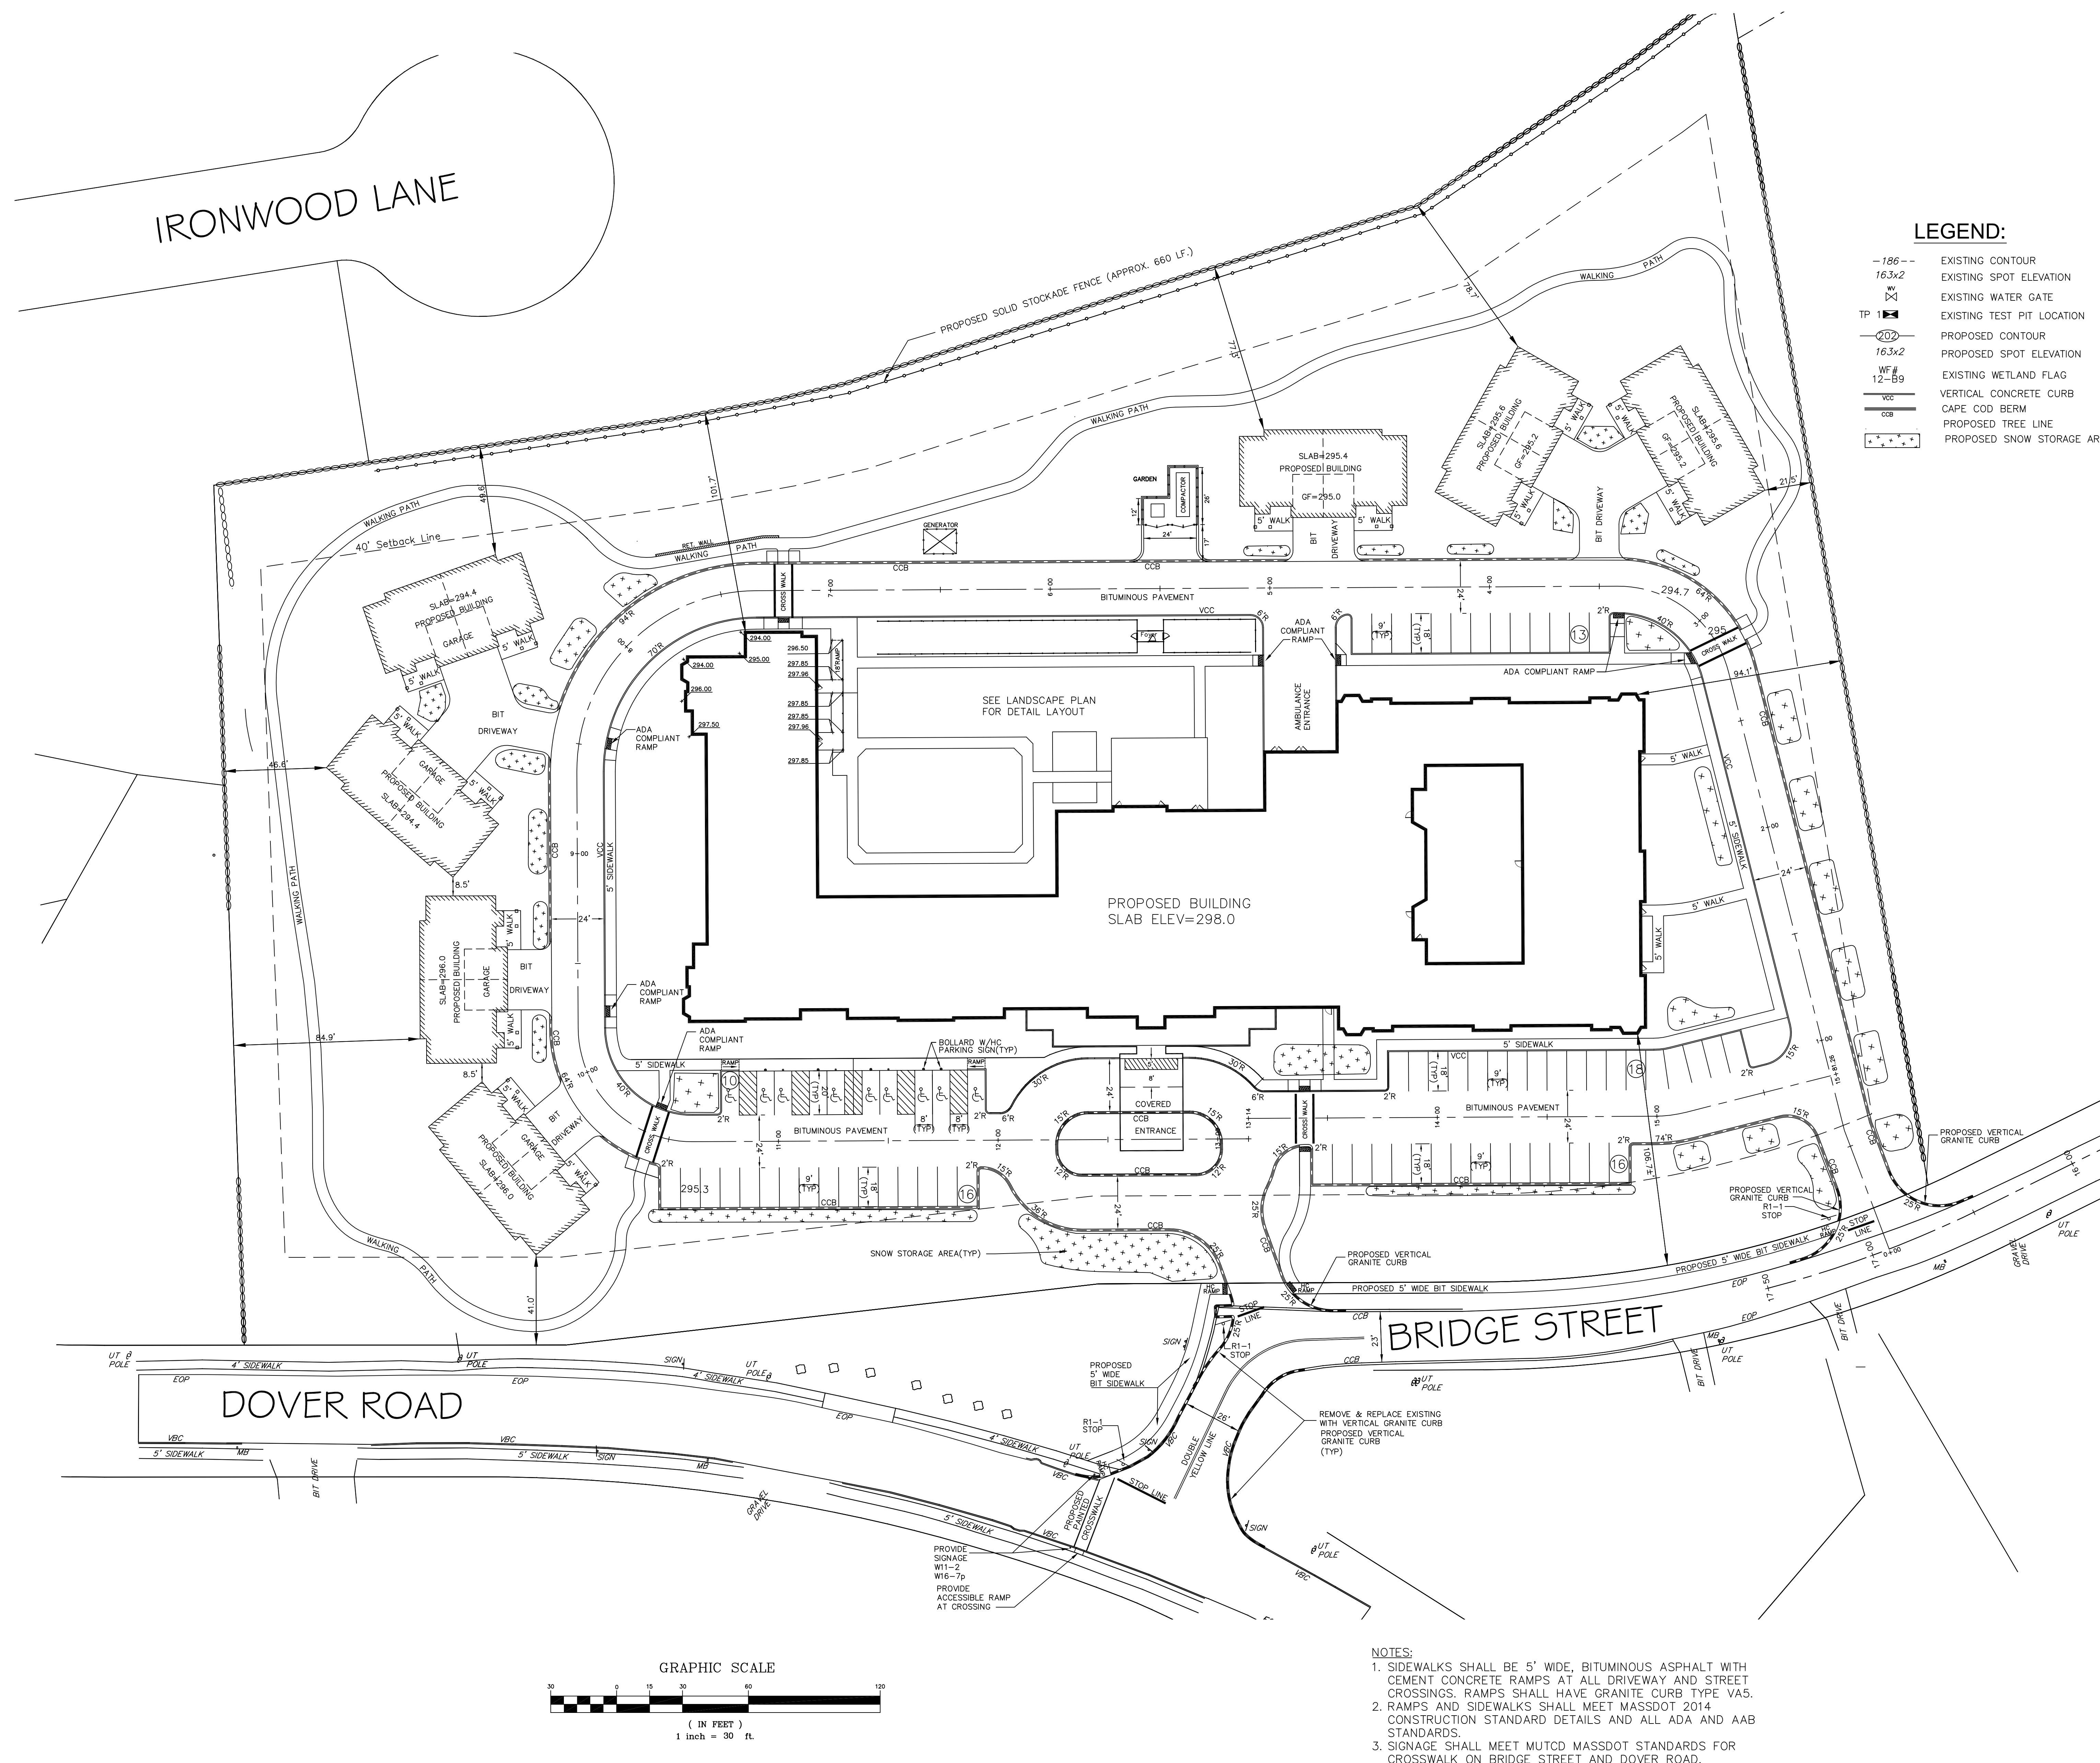

LAYOUT PLAN

Consultant:

GLM Engineering
Consultants, Inc.
19 EXCHANGE STREET
HOLLISTON, MA 01746
P: 508-429-1100
F: 508-429-7160
www.GLMengineering.com



Revision:

05/10/2021
05/24/2021
06/22/2021

Architect of Record:

Drawn:

Checked:

Scale: 1" = 30'

Key Plan:

Project Name:

ANTHOLOGY OF MILLIS

MILLIS, MA

Sheet Name:

DRAINAGE & UTILITIES


Project Number:

Issue Date:

4/12/21

Sheet Number:

C-5

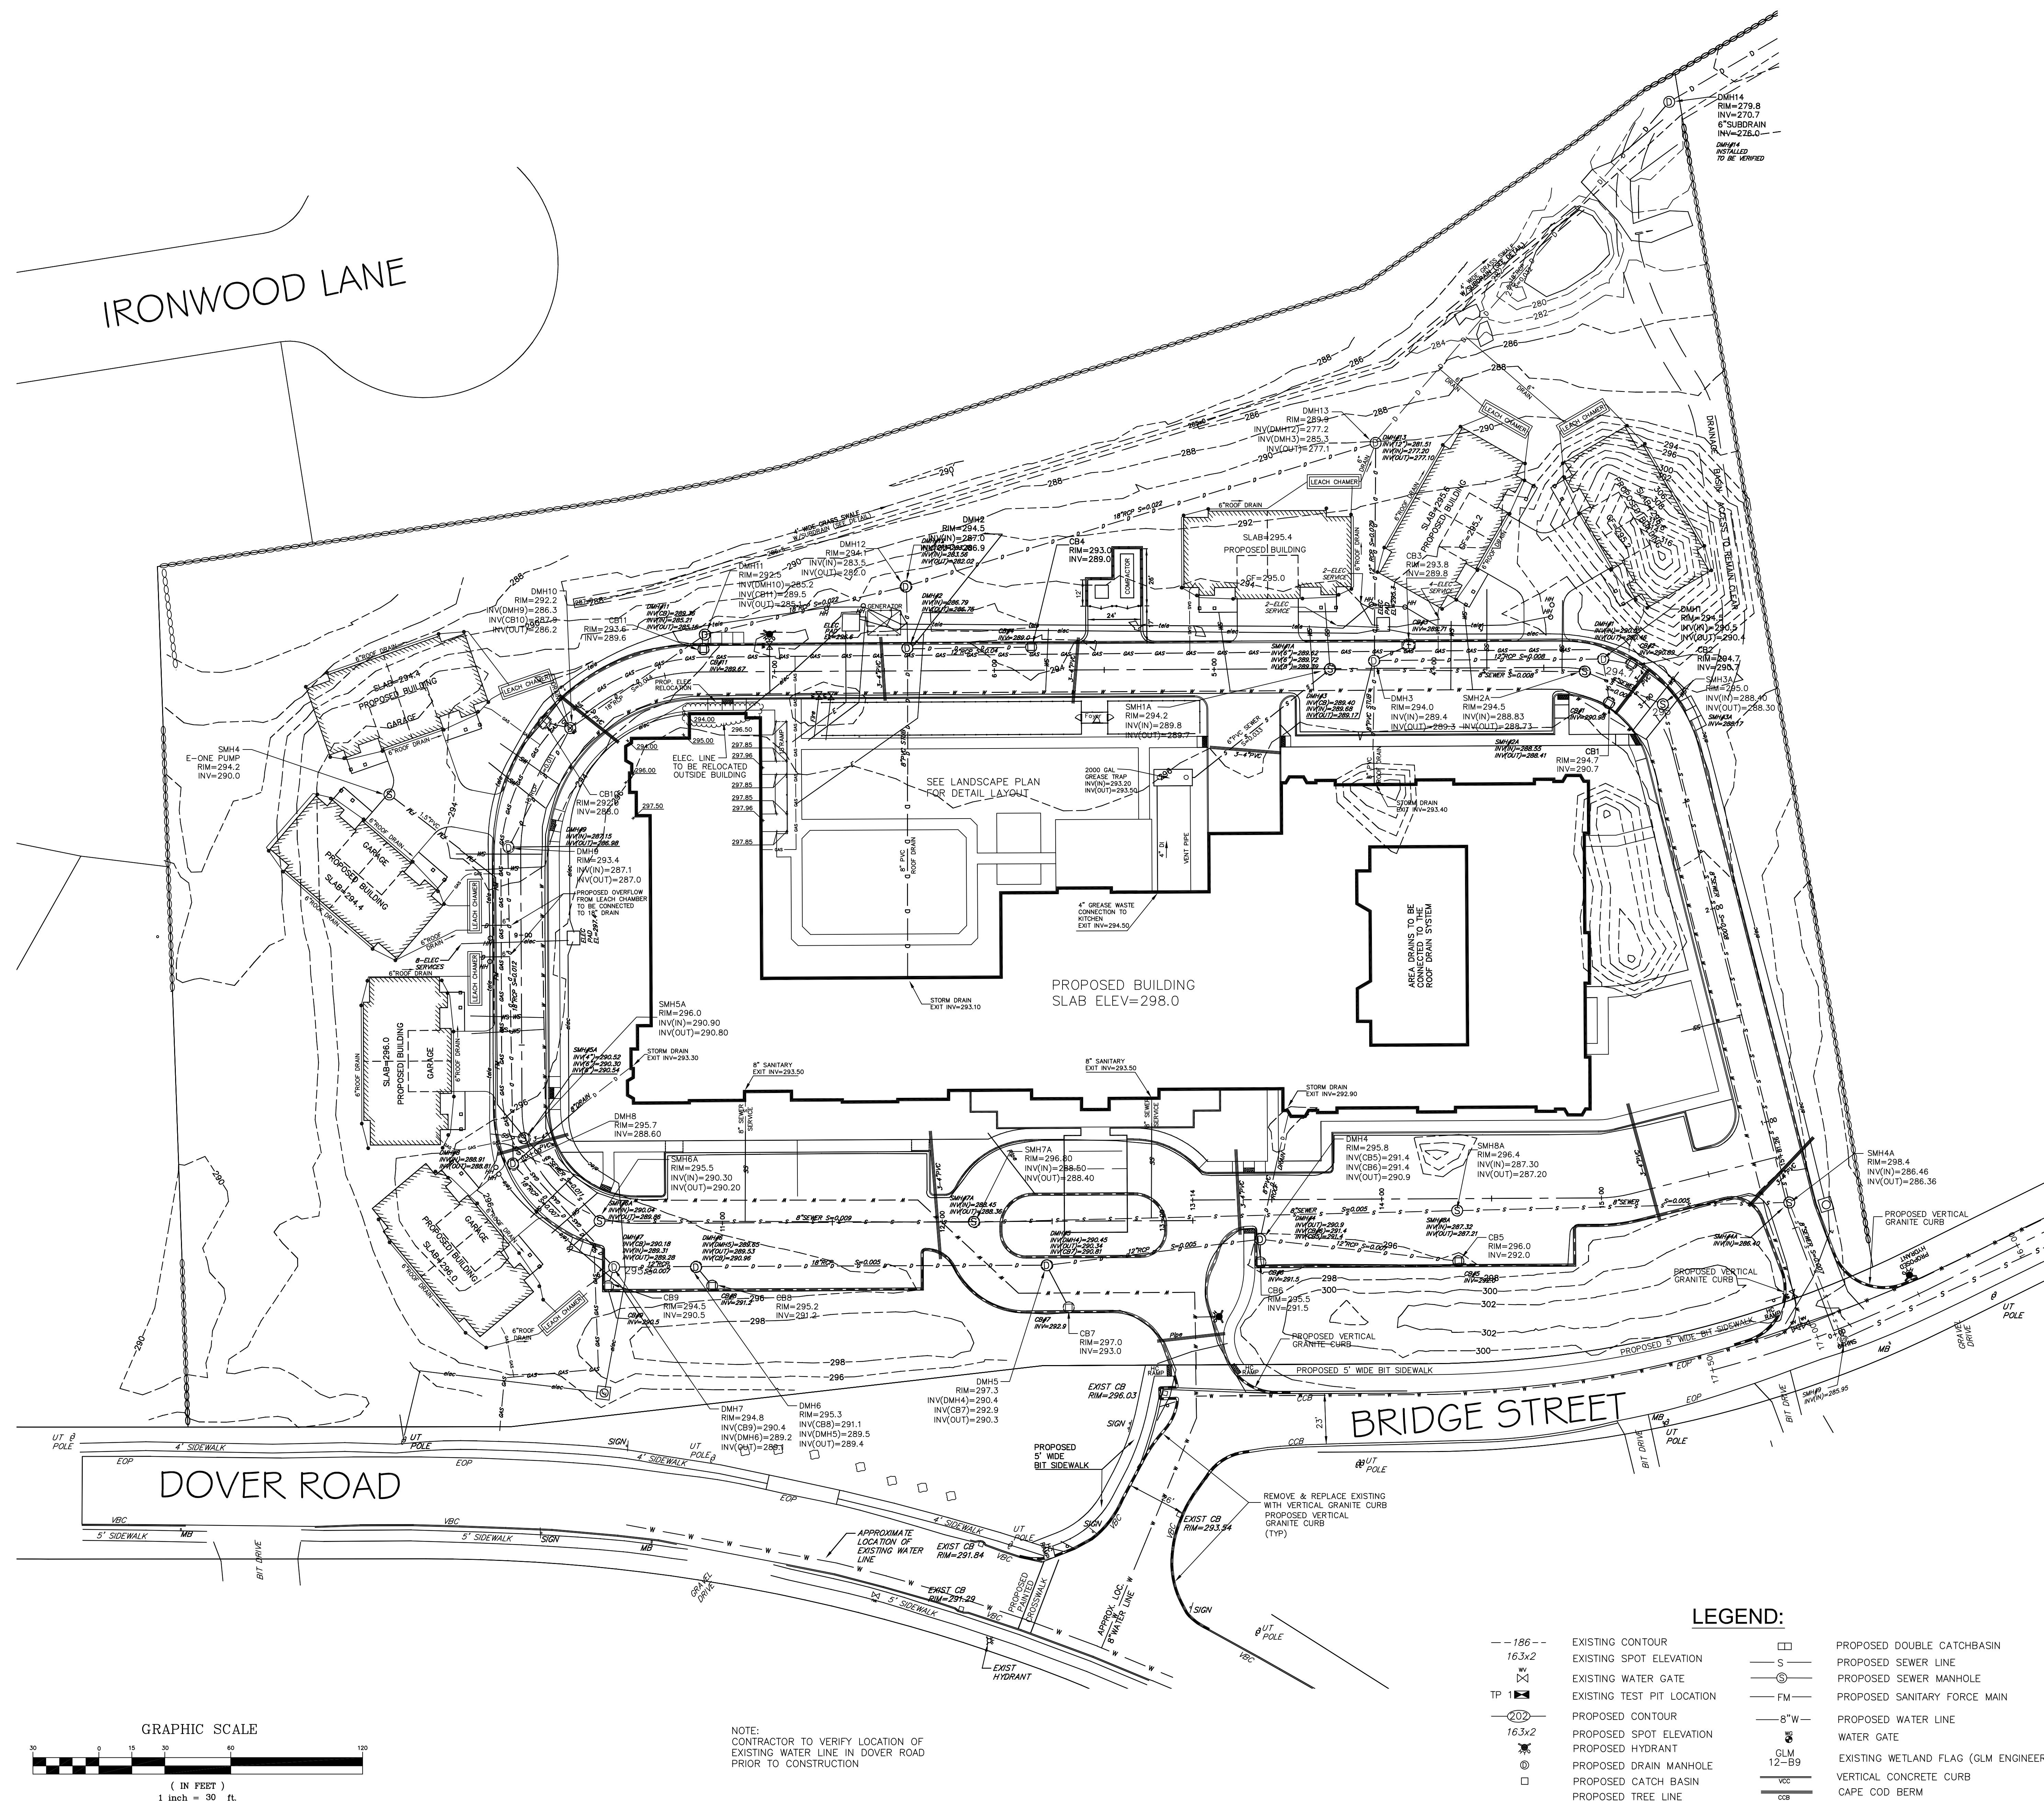


tat

© The Architectural Team, Inc.
50 Commandant's Way at Admiral's Hill
Chelsea MA
O 617.889.4402
F 617.884.4329
architecturalteam.com

Consultant:

GLM Engineering
Consultants, Inc.
19 EXCHANGE STREET
HOLLISTON, MA 01746
P: 508-429-1100
F: 508-429-7160
www.GLMengineering.com

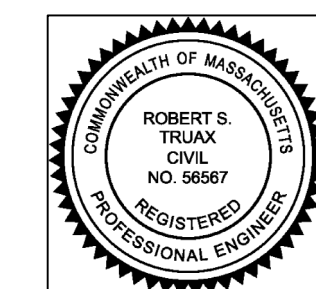

Revision:

05/10/2021
05/24/2021
06/22/2021

Architect of Record:

Drawn:

Checked:

Scale: 1" = 30'

Key Plan:

Project Name:

ANTHOLOGY OF
MILLIS

MILLIS, MA

Sheet Name:

GRADING, DRAINAGE &
UTILITIES

Project Number:


Issue Date:

4/12/21

Sheet Number:

C-6


IRONWOOD LANE

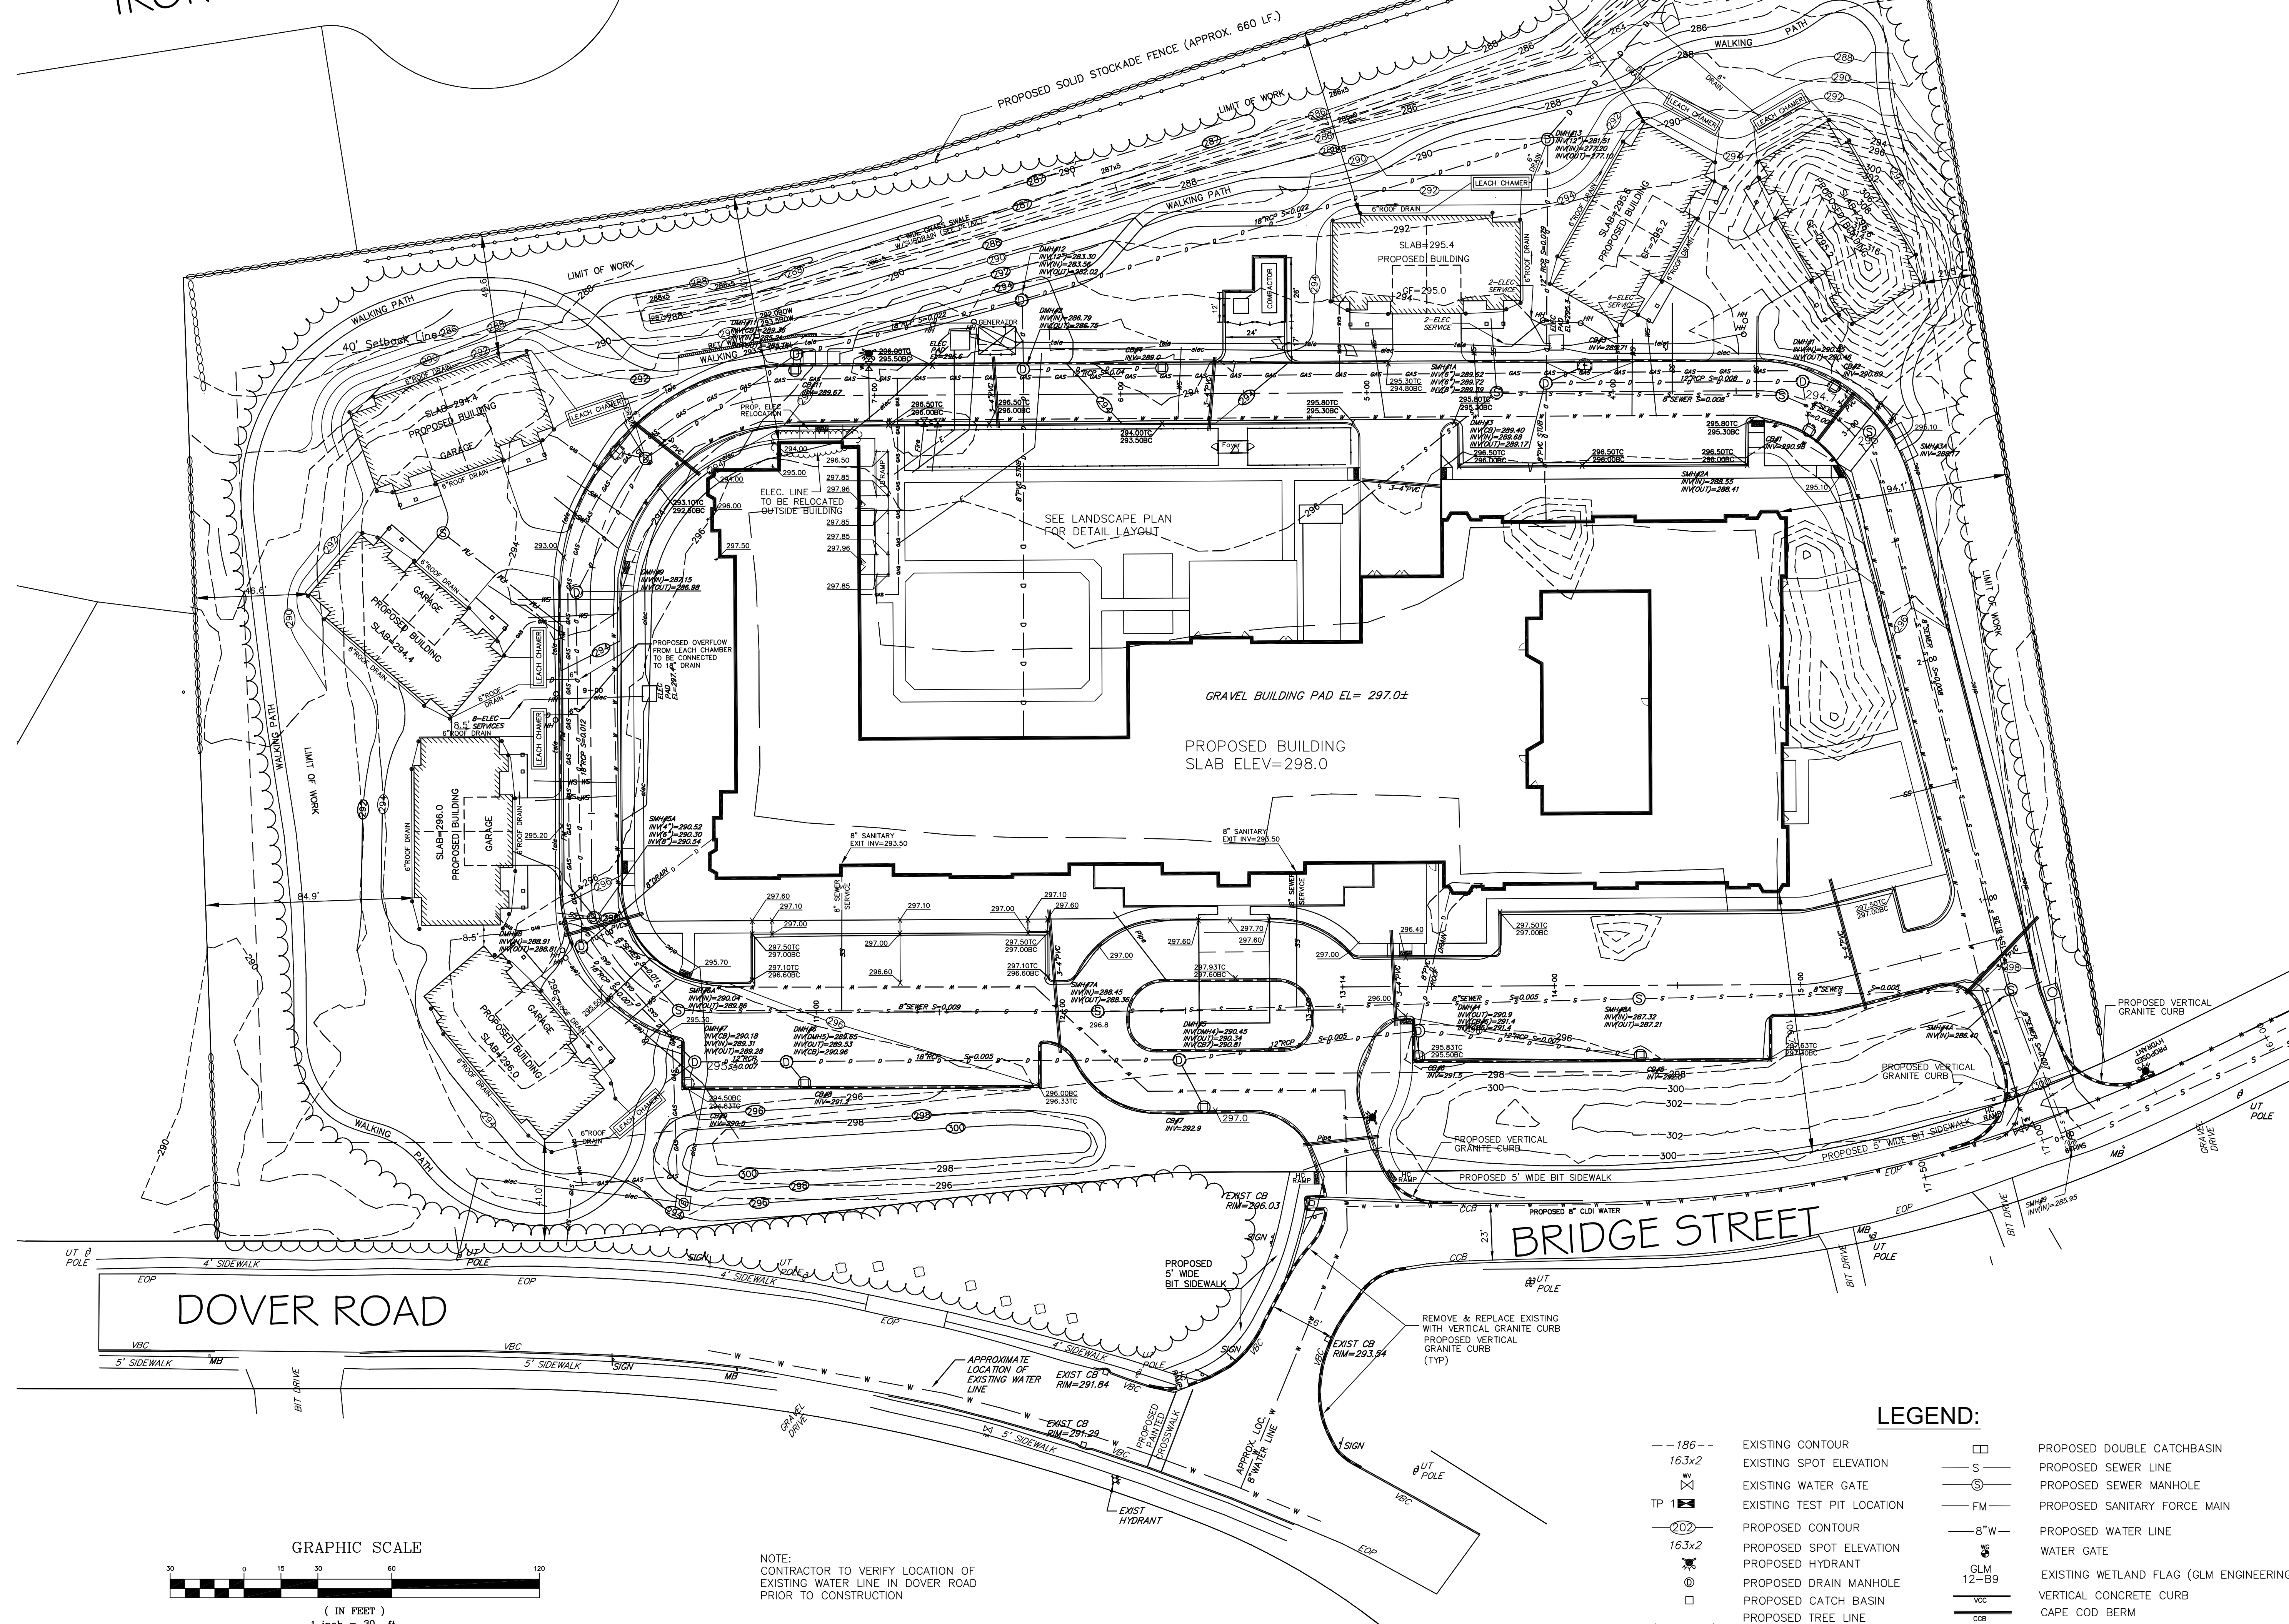

NOTE:

1. A REPRESENTATIVE OF THE PLANNING BOARD SHALL HAVE THE RIGHT TO ENTER THE PROPERTY AT A REASONABLE TIME AND MANNER FOR THE PURPOSE OF INSPECTION.
2. AREAS DISTURBED TO CONSTRUCT THE CROSS COUNTRY DRAINAGE NETWORK SHALL BE SEEDED WITH '*NEW ENGLAND CONSERVATION/WILDLIFE MIX' OR APPROVED EQUAL.
3. AREAS DISTURBED TO CONSTRUCT THE SEDIMENT FOREBAY AND INFILTRATION BASIN SHALL BE LOAMED AND SEEDED.
4. AT THE END OF EACH WORK DAY ALL OPEN TRENCHES SHALL BE BACKFILLED OR APPROPRIATELY PLATED. NO EXCAVATIONS TO BE LEFT OPEN OVERNIGHT.
5. ALL EXCAVATIONS SHALL BE ADEQUATELY FENCED OR OR WARNING SIGNAGE POSTED DURING CONSTRUCTION.


*NEW ENGLAND CONSERVATION/WILDLIFE MIX
SPECIES:
BIG BLUESTEM (ANDROPOGON GERARDII), FRINGED BROME GRASS (BROMUS
CILIATUS), CREEPING RED FESCUE (FESTUCA RUBRA), CANADA WILD RYE (ELYMUS
CANADENSIS), VIRGINIA WILD RYE (ELYMUS VIRGINICUS), SWITCHGRASS (PANICUM
VIRGATUM), DEER TONGUE (PANICUM GLANDESTINUM), LITTLE BLUESTEM
(SCHIZACHYRIUM SCOPARIUM), INDIAN GRASS (SORGHASTRUM NUTANS), COMMON
MILKWEED (ASCLEPIAS SYRIACA), NEW ENGLAND ASTER (ASTER NOVAE-ANGIAE),
PATRIDGE PEA (CHAMAECRISTA FASCICULATA), SHOWY TICK-TREFOIL (DESMODIUM
CANADENSE), GRASS LEAVED GOLDENROD (EUTHAMIA GRAMINIFOLIA), GRAY
GOLDENROD (SOLIDAGO NEMORALIS).

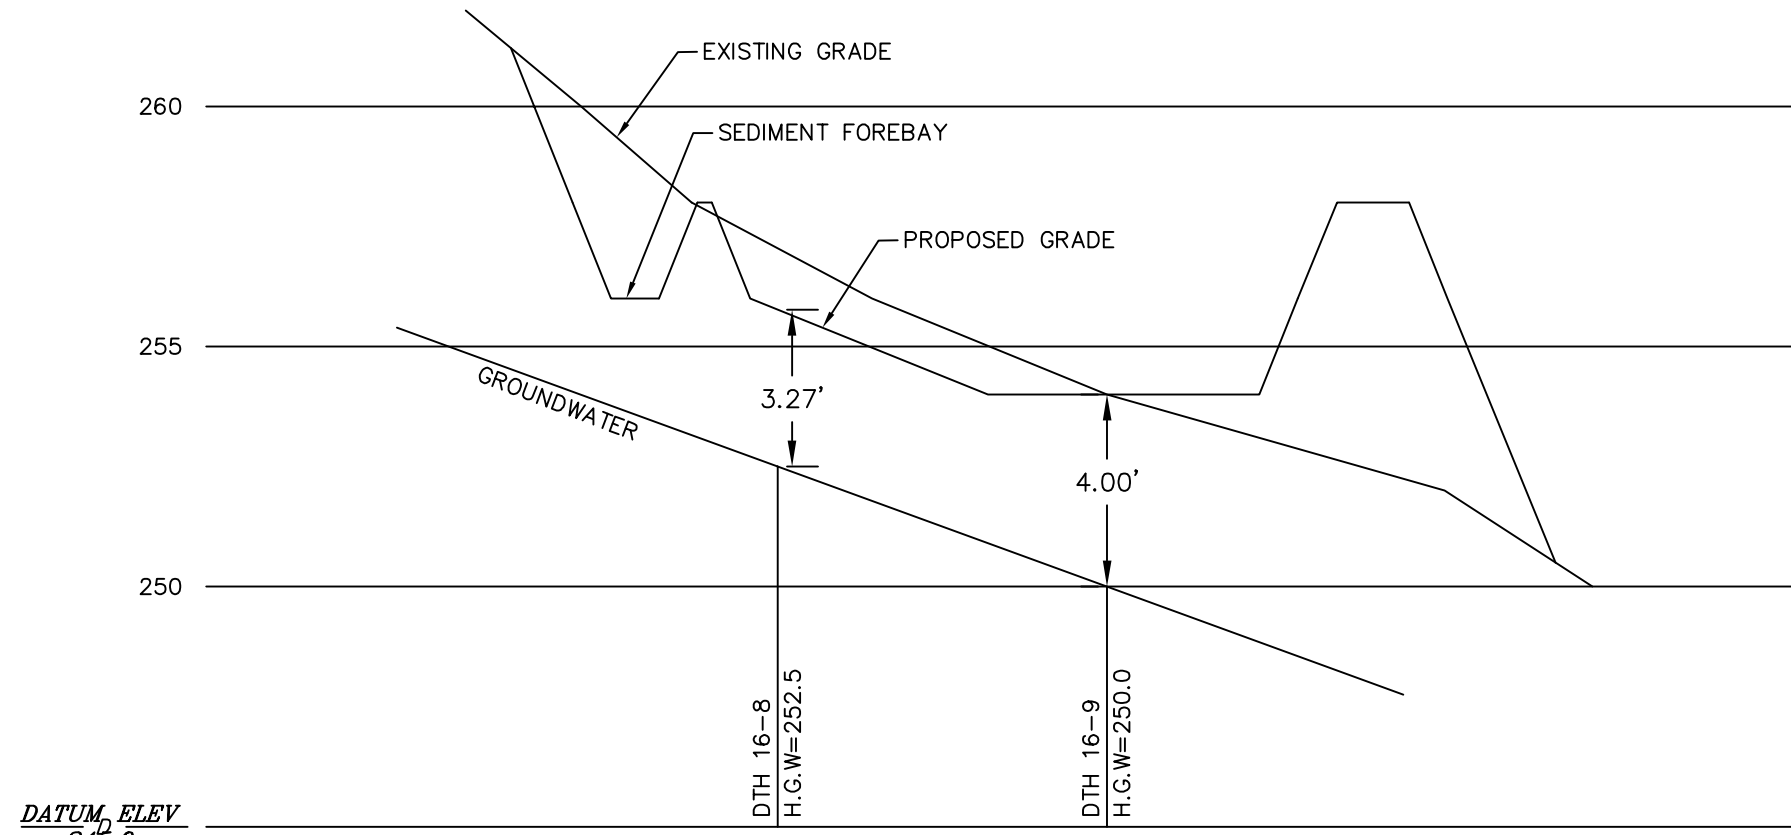


BASIN CROSS SECTION
HORIZONTAL 1" = 40'
VERTICAL 1" = 4'

DEEP OBSERVATION HOLE LOGS

DEEP HOLE -- 16-1	DEEP HOLE -- 16-2	DEEP HOLE -- 16-3	
<table><tr><th>HORIZ. DEPTH</th><th>DATE: 1/15/16</th><th>ELEV.</th></tr><tr><td>0"</td><td>SANDY LOAM</td><td>290.2</td></tr><tr><td>10"</td><td>10YR3/2</td><td>289.4</td></tr><tr><td>28"</td><td>BW SANDY LOAM</td><td>287.9</td></tr><tr><td>88"</td><td>GROUNDWATER OBSERVED</td><td>282.0</td></tr><tr><td>28"</td><td>SOIL MOTTLING</td><td>287.9</td></tr><tr><td>28"</td><td>ESTIMATED SEASONAL HIGH GROUNDWATER</td><td>287.9</td></tr></table>	HORIZ. DEPTH	DATE: 1/15/16	ELEV.	0"	SANDY LOAM	290.2	10"	10YR3/2	289.4	28"	BW SANDY LOAM	287.9	88"	GROUNDWATER OBSERVED	282.0	28"	SOIL MOTTLING	287.9	28"	ESTIMATED SEASONAL HIGH GROUNDWATER	287.9	<table><tr><th>HORIZ. DEPTH</th><th>DATE: 1/15/16</th><th>ELEV.</th></tr><tr><td>0"</td><td>A SANDY LOAM</td><td>292.0</td></tr><tr><td>14"</td><td>10YR3/2</td><td>290.8</td></tr><tr><td>30"</td><td>BW SANDY LOAM</td><td>289.5</td></tr><tr><td>90"</td><td>GROUNDWATER OBSERVED</td><td>284.5</td></tr><tr><td>30"</td><td>SOIL MOTTLING</td><td>289.5</td></tr><tr><td>30"</td><td>ESTIMATED SEASONAL HIGH GROUNDWATER</td><td>289.5</td></tr></table>	HORIZ. DEPTH	DATE: 1/15/16	ELEV.	0"	A SANDY LOAM	292.0	14"	10YR3/2	290.8	30"	BW SANDY LOAM	289.5	90"	GROUNDWATER OBSERVED	284.5	30"	SOIL MOTTLING	289.5	30"	ESTIMATED SEASONAL HIGH GROUNDWATER	289.5	<table><tr><th>HORIZ. DEPTH</th><th>DATE: 1/15/16</th><th>ELEV.</th></tr><tr><td>0"</td><td>SANDY LOAM</td><td>287.0</td></tr><tr><td>6"</td><td>10YR3/2</td><td>286.5</td></tr><tr><td>24"</td><td>BW SANDY LOAM</td><td>285.0</td></tr><tr><td>110"</td><td>GROUNDWATER OBSERVED</td><td>277.8</td></tr><tr><td></td><td>SOIL MOTTLING</td><td></td></tr><tr><td></td><td>ESTIMATED SEASONAL HIGH GROUNDWATER</td><td></td></tr></table>	HORIZ. DEPTH	DATE: 1/15/16	ELEV.	0"	SANDY LOAM	287.0	6"	10YR3/2	286.5	24"	BW SANDY LOAM	285.0	110"	GROUNDWATER OBSERVED	277.8		SOIL MOTTLING			ESTIMATED SEASONAL HIGH GROUNDWATER																			
HORIZ. DEPTH	DATE: 1/15/16	ELEV.	
0"	SANDY LOAM	290.2	
10"	10YR3/2	289.4	
28"	BW SANDY LOAM	287.9	
88"	GROUNDWATER OBSERVED	282.0	
28"	SOIL MOTTLING	287.9	
28"	ESTIMATED SEASONAL HIGH GROUNDWATER	287.9	
HORIZ. DEPTH	DATE: 1/15/16	ELEV.	
0"	A SANDY LOAM	292.0	
14"	10YR3/2	290.8	
30"	BW SANDY LOAM	289.5	
90"	GROUNDWATER OBSERVED	284.5	
30"	SOIL MOTTLING	289.5	
30"	ESTIMATED SEASONAL HIGH GROUNDWATER	289.5	
HORIZ. DEPTH	DATE: 1/15/16	ELEV.	
0"	SANDY LOAM	287.0	
6"	10YR3/2	286.5	
24"	BW SANDY LOAM	285.0	
110"	GROUNDWATER OBSERVED	277.8	
	SOIL MOTTLING	
	ESTIMATED SEASONAL HIGH GROUNDWATER	
DEEP HOLE -- 16-4	DEEP HOLE -- 16-5	DEEP HOLE -- 16-6	
<table><tr><th>HORIZ. DEPTH</th><th>DATE: 1/15/16</th><th>ELEV.</th></tr><tr><td>0"</td><td>SANDY LOAM</td><td>288.0</td></tr><tr><td>6"</td><td>10YR3/2</td><td>287.5</td></tr><tr><td>26"</td><td>BW SANDY LOAM</td><td>285.8</td></tr><tr><td>90"</td><td>GROUNDWATER OBSERVED</td><td>280.5</td></tr><tr><td>26"</td><td>SOIL MOTTLING</td><td>285.8</td></tr><tr><td>26"</td><td>ESTIMATED SEASONAL HIGH GROUNDWATER</td><td>285.8</td></tr></table>	HORIZ. DEPTH	DATE: 1/15/16	ELEV.	0"	SANDY LOAM	288.0	6"	10YR3/2	287.5	26"	BW SANDY LOAM	285.8	90"	GROUNDWATER OBSERVED	280.5	26"	SOIL MOTTLING	285.8	26"	ESTIMATED SEASONAL HIGH GROUNDWATER	285.8	<table><tr><th>HORIZ. DEPTH</th><th>DATE: 1/15/16</th><th>ELEV.</th></tr><tr><td>0"</td><td>A SANDY LOAM</td><td>285.8</td></tr><tr><td>10"</td><td>10YR3/2</td><td>285.0</td></tr><tr><td>28"</td><td>BW SANDY LOAM</td><td>283.5</td></tr><tr><td>92"</td><td>GROUNDWATER OBSERVED</td><td>277.8</td></tr><tr><td>28"</td><td>SOIL MOTTLING</td><td>283.5</td></tr><tr><td>28"</td><td>ESTIMATED SEASONAL HIGH GROUNDWATER</td><td>283.5</td></tr></table>	HORIZ. DEPTH	DATE: 1/15/16	ELEV.	0"	A SANDY LOAM	285.8	10"	10YR3/2	285.0	28"	BW SANDY LOAM	283.5	92"	GROUNDWATER OBSERVED	277.8	28"	SOIL MOTTLING	283.5	28"	ESTIMATED SEASONAL HIGH GROUNDWATER	283.5	<table><tr><th>HORIZ. DEPTH</th><th>DATE: 1/15/16</th><th>ELEV.</th></tr><tr><td>0"</td><td>SANDY LOAM</td><td>301.0</td></tr><tr><td>6"</td><td>10YR3/2</td><td>300.5</td></tr><tr><td>26"</td><td>BW SANDY LOAM</td><td>298.8</td></tr><tr><td>120"</td><td>GROUNDWATER OBSERVED</td><td>291.0</td></tr><tr><td>40"</td><td>SOIL MOTTLING</td><td>297.7</td></tr><tr><td>40"</td><td>ESTIMATED SEASONAL HIGH GROUNDWATER</td><td>297.7</td></tr></table>	HORIZ. DEPTH	DATE: 1/15/16	ELEV.	0"	SANDY LOAM	301.0	6"	10YR3/2	300.5	26"	BW SANDY LOAM	298.8	120"	GROUNDWATER OBSERVED	291.0	40"	SOIL MOTTLING	297.7	40"	ESTIMATED SEASONAL HIGH GROUNDWATER	297.7																		
HORIZ. DEPTH	DATE: 1/15/16	ELEV.	
0"	SANDY LOAM	288.0	
6"	10YR3/2	287.5	
26"	BW SANDY LOAM	285.8	
90"	GROUNDWATER OBSERVED	280.5	
26"	SOIL MOTTLING	285.8	
26"	ESTIMATED SEASONAL HIGH GROUNDWATER	285.8	
HORIZ. DEPTH	DATE: 1/15/16	ELEV.	
0"	A SANDY LOAM	285.8	
10"	10YR3/2	285.0	
28"	BW SANDY LOAM	283.5	
92"	GROUNDWATER OBSERVED	277.8	
28"	SOIL MOTTLING	283.5	
28"	ESTIMATED SEASONAL HIGH GROUNDWATER	283.5	
HORIZ. DEPTH	DATE: 1/15/16	ELEV.	
0"	SANDY LOAM	301.0	
6"	10YR3/2	300.5	
26"	BW SANDY LOAM	298.8	
120"	GROUNDWATER OBSERVED	291.0	
40"	SOIL MOTTLING	297.7	
40"	ESTIMATED SEASONAL HIGH GROUNDWATER	297.7	
DEEP HOLE -- 16-7	DEEP HOLE -- 16-8	DEEP HOLE -- 16-9	
<table><tr><th>HORIZ. DEPTH</th><th>DATE: 2/2/16</th><th>ELEV.</th></tr><tr><td>0"</td><td>SANDY LOAM</td><td>256.8</td></tr><tr><td>8"</td><td>BW SANDY LOAM</td><td>256.1</td></tr><tr><td>28"</td><td>SANDY LOAM</td><td>254.5</td></tr><tr><td>56"</td><td>C1 FINE-MED SAND</td><td>252.1</td></tr><tr><td>104"</td><td>C2 MED-COARSE SAND</td><td>248.1</td></tr><tr><td>56"</td><td>GROUNDWATER OBSERVED</td><td>252.1</td></tr><tr><td>56"</td><td>SOIL MOTTLING</td><td>252.1</td></tr><tr><td>56"</td><td>ESTIMATED SEASONAL HIGH GROUNDWATER</td><td>252.1</td></tr></table>	HORIZ. DEPTH	DATE: 2/2/16	ELEV.	0"	SANDY LOAM	256.8	8"	BW SANDY LOAM	256.1	28"	SANDY LOAM	254.5	56"	C1 FINE-MED SAND	252.1	104"	C2 MED-COARSE SAND	248.1	56"	GROUNDWATER OBSERVED	252.1	56"	SOIL MOTTLING	252.1	56"	ESTIMATED SEASONAL HIGH GROUNDWATER	252.1	<table><tr><th>HORIZ. DEPTH</th><th>DATE: 2/2/16</th><th>ELEV.</th></tr><tr><td>0"</td><td>A SANDY LOAM</td><td>257.0</td></tr><tr><td>8"</td><td>10YR3/2</td><td>256.3</td></tr><tr><td>26"</td><td>BW SANDY LOAM</td><td>254.8</td></tr><tr><td>54"</td><td>C1 FINE-MED SAND</td><td>252.5</td></tr><tr><td>104"</td><td>C2 MED-COARSE SAND</td><td>248.3</td></tr><tr><td>96"</td><td>GROUNDWATER OBSERVED</td><td>249.0</td></tr><tr><td>54"</td><td>SOIL MOTTLING</td><td>252.5</td></tr><tr><td>54"</td><td>ESTIMATED SEASONAL HIGH GROUNDWATER</td><td>252.5</td></tr></table>	HORIZ. DEPTH	DATE: 2/2/16	ELEV.	0"	A SANDY LOAM	257.0	8"	10YR3/2	256.3	26"	BW SANDY LOAM	254.8	54"	C1 FINE-MED SAND	252.5	104"	C2 MED-COARSE SAND	248.3	96"	GROUNDWATER OBSERVED	249.0	54"	SOIL MOTTLING	252.5	54"	ESTIMATED SEASONAL HIGH GROUNDWATER	252.5	<table><tr><th>HORIZ. DEPTH</th><th>DATE: 2/2/16</th><th>ELEV.</th></tr><tr><td>0"</td><td>A SANDY LOAM</td><td>254.0</td></tr><tr><td>8"</td><td>10YR3/2</td><td>253.3</td></tr><tr><td>24"</td><td>BW SANDY LOAM</td><td>252.0</td></tr><tr><td>48"</td><td>C1 FINE-MED SAND</td><td>250.0</td></tr><tr><td>108"</td><td>C2 MED-COARSE SAND</td><td>245.0</td></tr><tr><td>76"</td><td>GROUNDWATER OBSERVED</td><td>247.2</td></tr><tr><td>48"</td><td>SOIL MOTTLING</td><td>250.0</td></tr><tr><td>48"</td><td>ESTIMATED SEASONAL HIGH GROUNDWATER</td><td>250.0</td></tr></table>	HORIZ. DEPTH	DATE: 2/2/16	ELEV.	0"	A SANDY LOAM	254.0	8"	10YR3/2	253.3	24"	BW SANDY LOAM	252.0	48"	C1 FINE-MED SAND	250.0	108"	C2 MED-COARSE SAND	245.0	76"	GROUNDWATER OBSERVED	247.2	48"	SOIL MOTTLING	250.0	48"	ESTIMATED SEASONAL HIGH GROUNDWATER	250.0
HORIZ. DEPTH	DATE: 2/2/16	ELEV.	
0"	SANDY LOAM	256.8	
8"	BW SANDY LOAM	256.1	
28"	SANDY LOAM	254.5	
56"	C1 FINE-MED SAND	252.1	
104"	C2 MED-COARSE SAND	248.1	
56"	GROUNDWATER OBSERVED	252.1	
56"	SOIL MOTTLING	252.1	
56"	ESTIMATED SEASONAL HIGH GROUNDWATER	252.1	
HORIZ. DEPTH	DATE: 2/2/16	ELEV.	
0"	A SANDY LOAM	257.0	
8"	10YR3/2	256.3	
26"	BW SANDY LOAM	254.8	
54"	C1 FINE-MED SAND	252.5	
104"	C2 MED-COARSE SAND	248.3	
96"	GROUNDWATER OBSERVED	249.0	
54"	SOIL MOTTLING	252.5	
54"	ESTIMATED SEASONAL HIGH GROUNDWATER	252.5	
HORIZ. DEPTH	DATE: 2/2/16	ELEV.	
0"	A SANDY LOAM	254.0	
8"	10YR3/2	253.3	
24"	BW SANDY LOAM	252.0	
48"	C1 FINE-MED SAND	250.0	
108"	C2 MED-COARSE SAND	245.0	
76"	GROUNDWATER OBSERVED	247.2	
48"	SOIL MOTTLING	250.0	
48"	ESTIMATED SEASONAL HIGH GROUNDWATER	250.0	

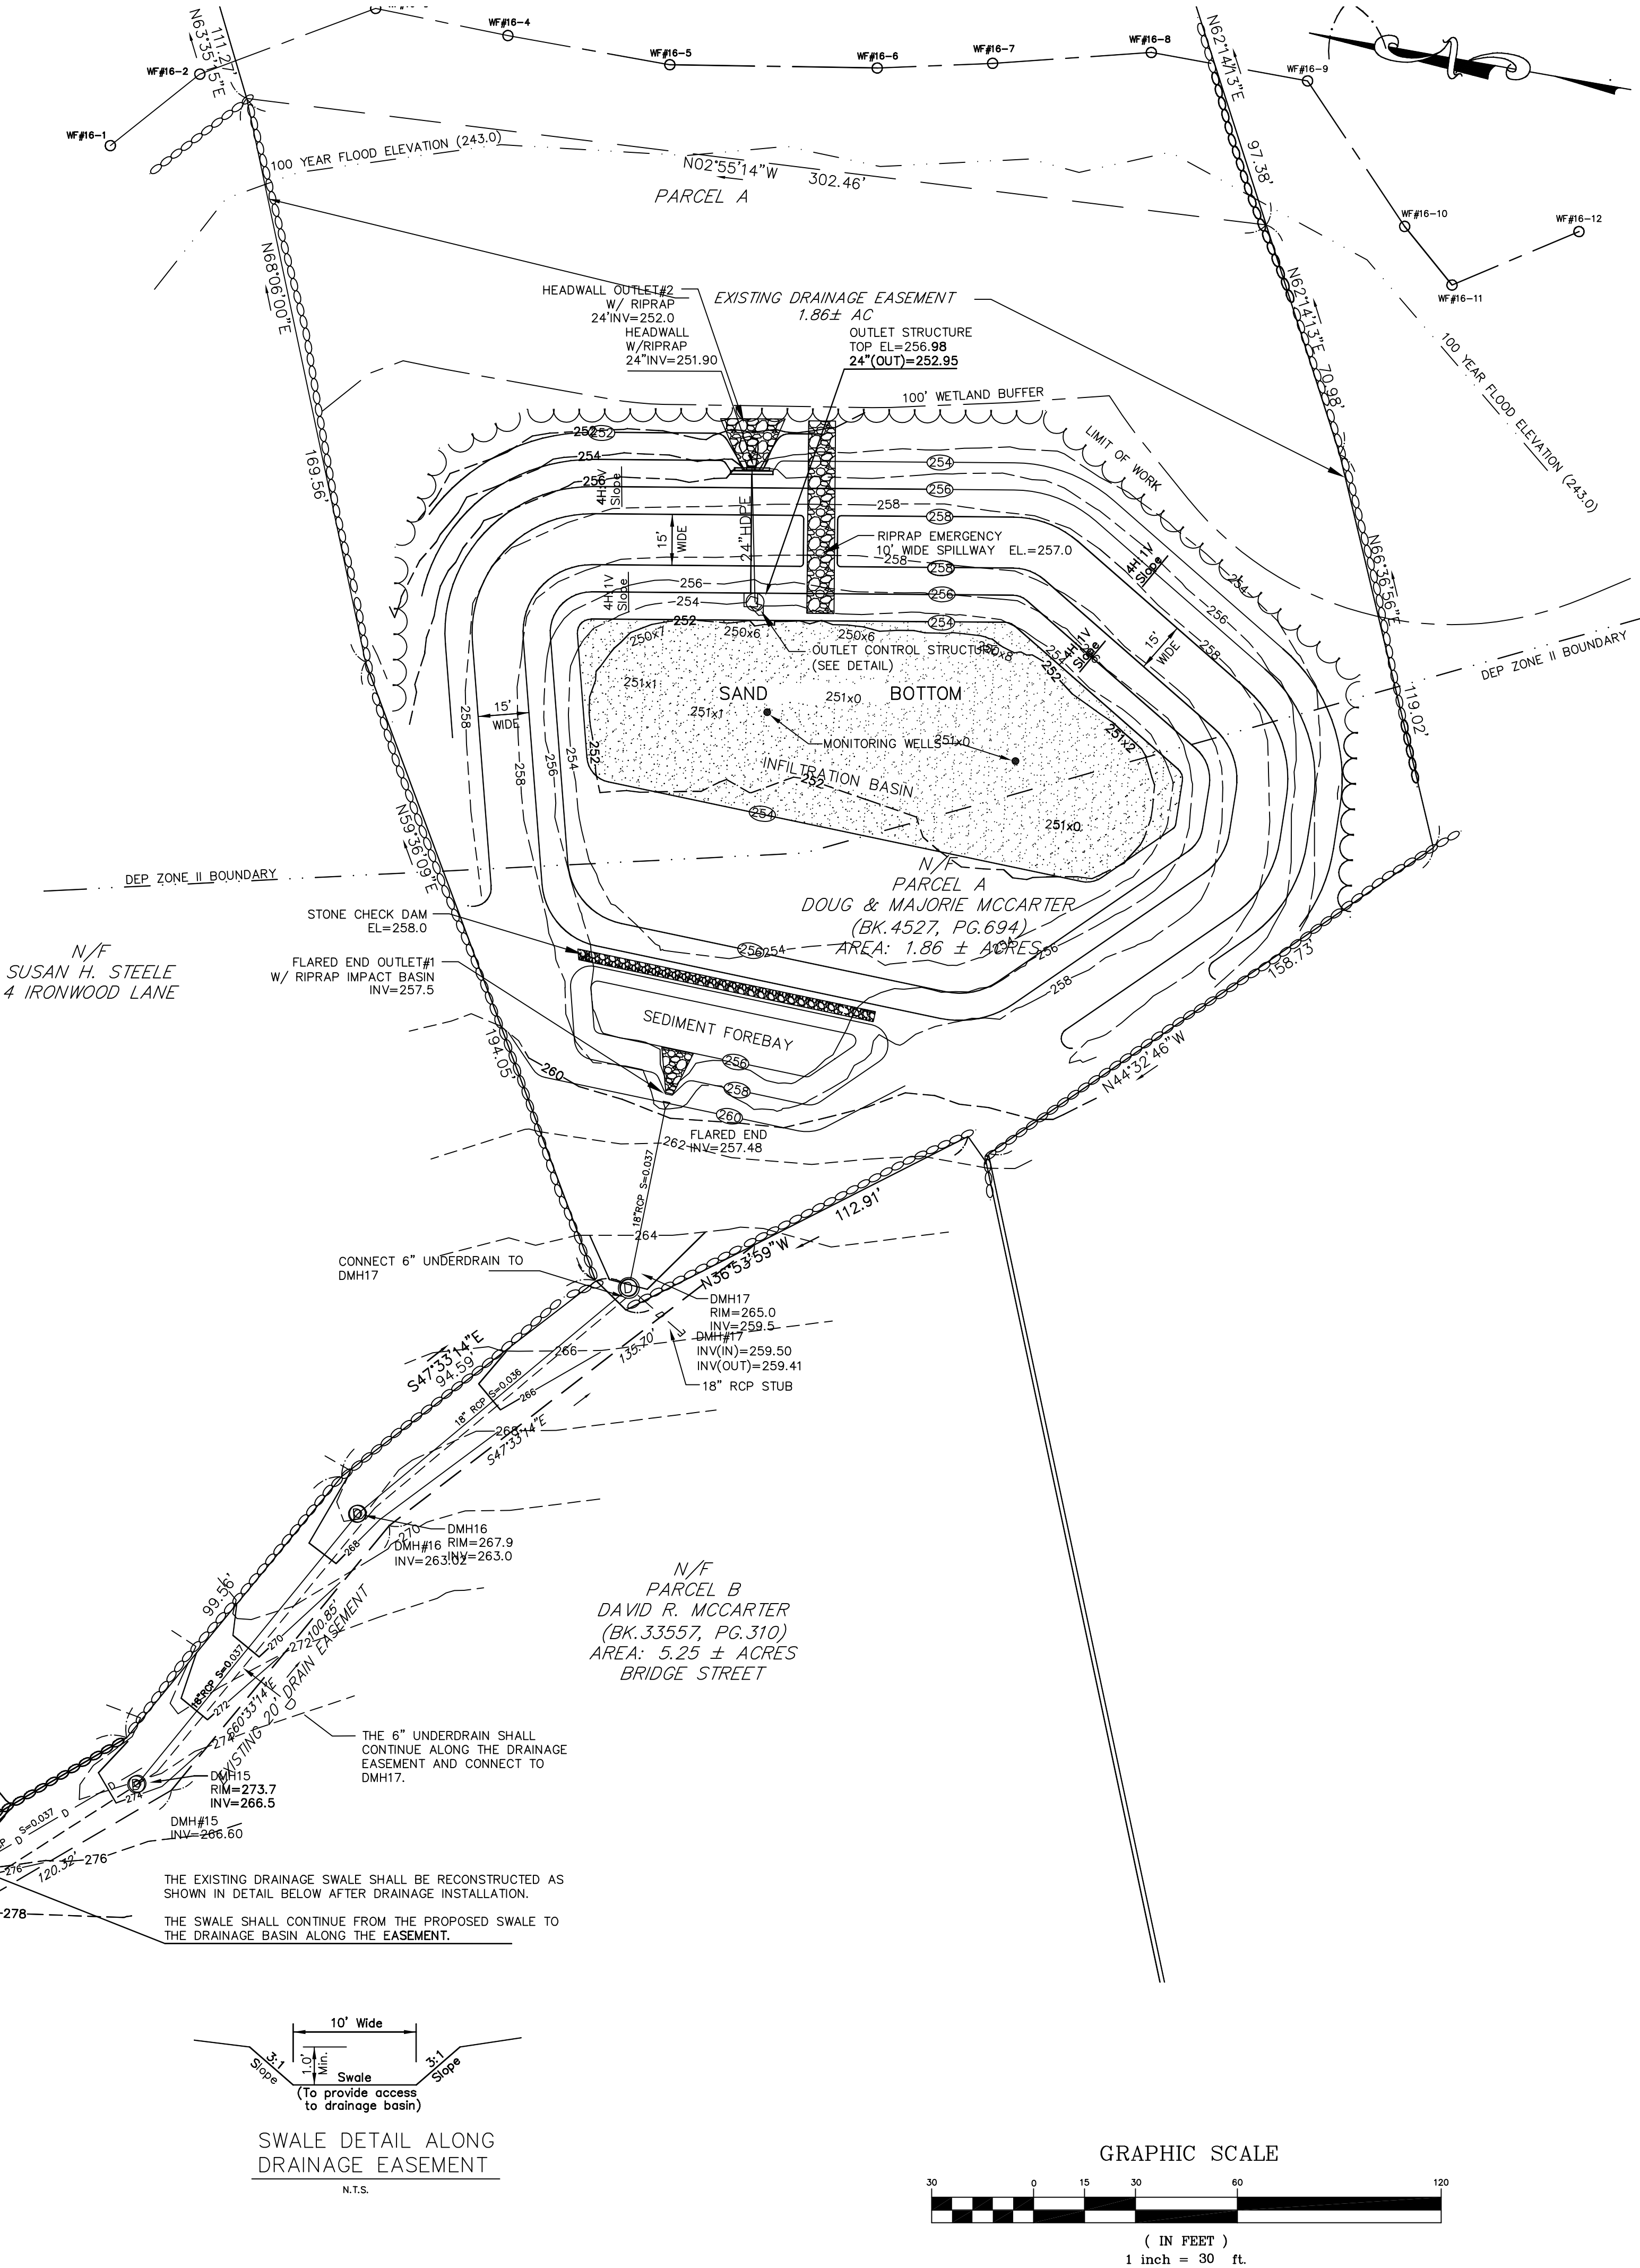

SWALE DETAIL ALONG DRAINAGE EASEMENT
N.T.S.

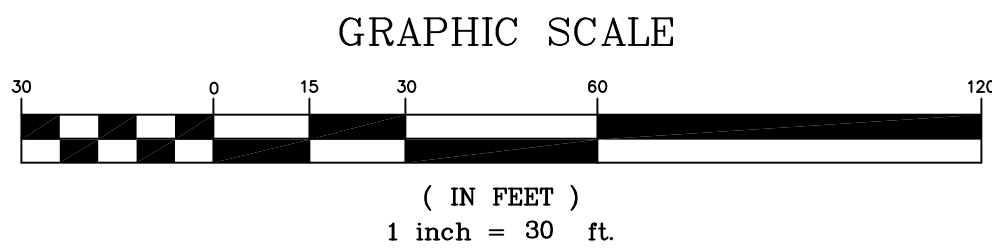



 **GLM** Engineering
Consultants, Inc.
19 EXCHANGE STREET
HOLLISTON, MA 01746
P: 508-429-1100
F: 508-429-7160
www.GLMengineering.com



05/10/2021
05/24/2021
06/22/2021

Key Plan:


ANTHOLOGY OF MILLIS

Sheet Name:

Project Number:


4/12/21

C-8

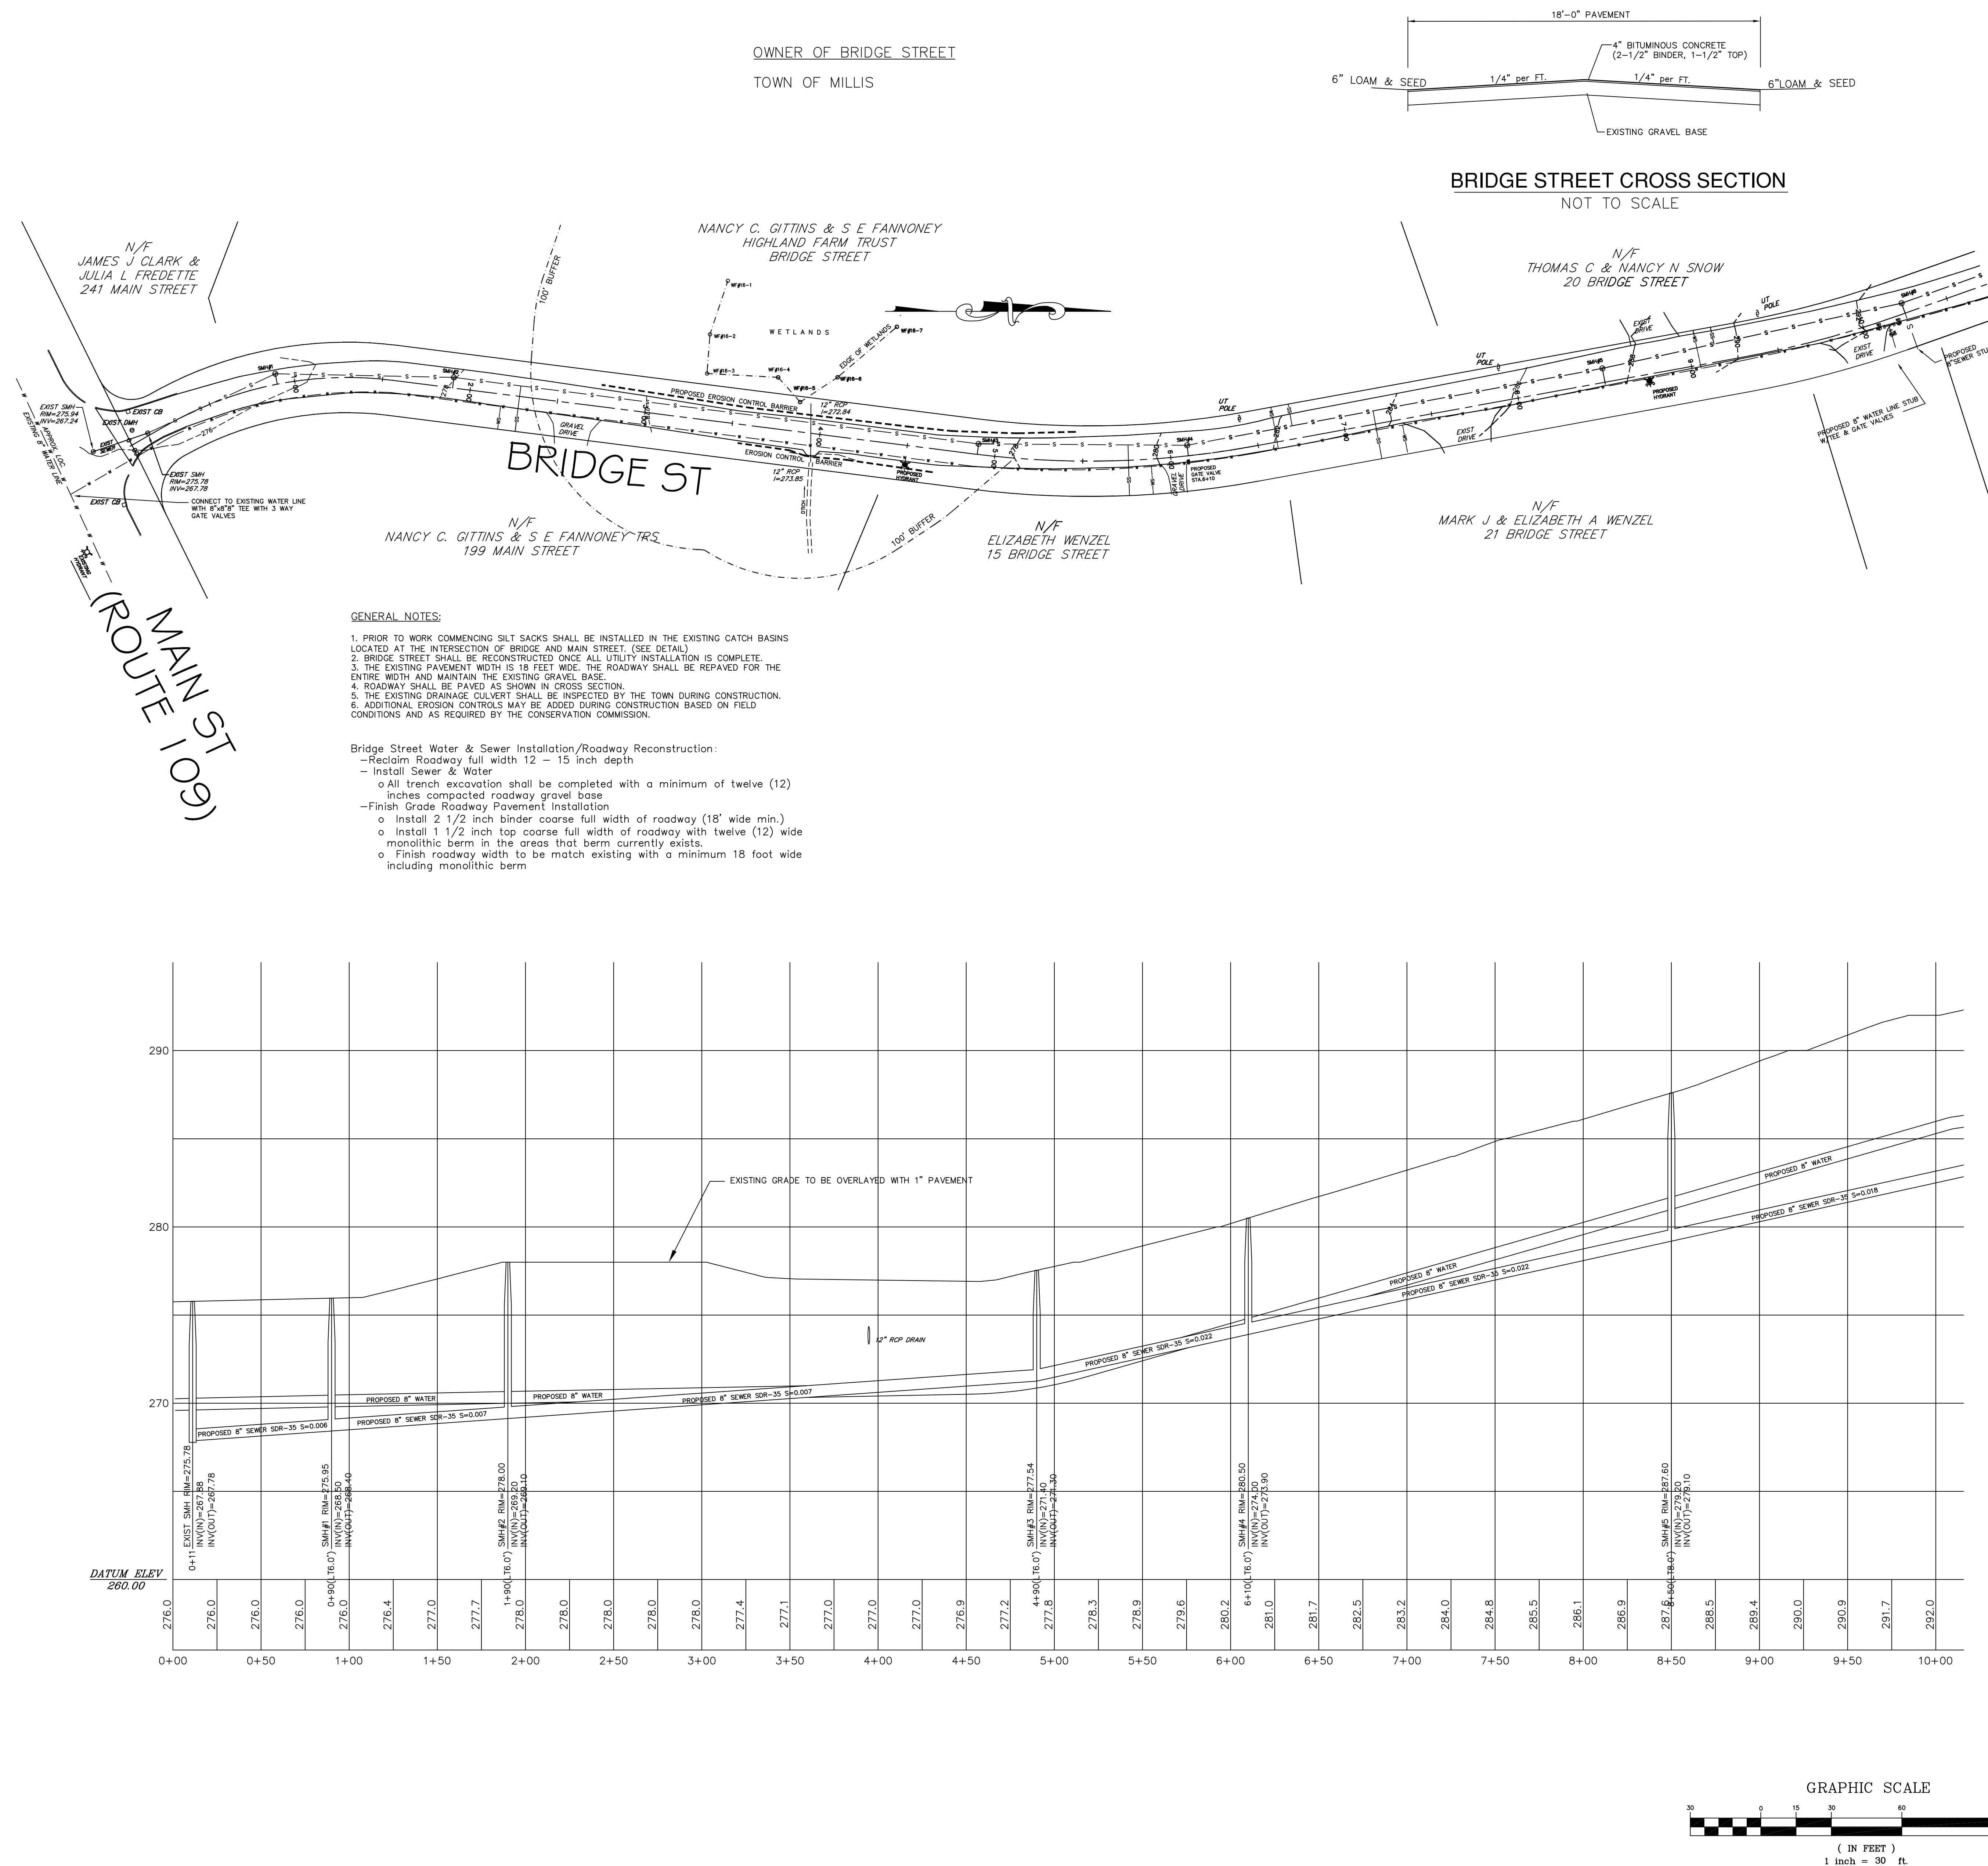

Consultant:

GLM Engineering
Consultants, Inc.
19 EXCHANGE STREET
HOLLISTON, MA 01746
P: 508-429-1100
F: 508-429-7160
www.GLMengineering.com

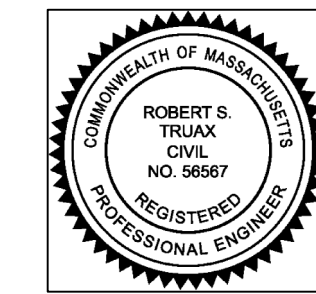

Revision:

05/10/2021
05/24/2021
06/22/2021

Architect of Record:

Drawn:

Checked:

Scale: 1" = 30'

Key Plan:

Project Name:

ANTHOLOGY OF
MILLIS

MILLIS, MA

Sheet Name:

BRIDGE STREET
PLAN & PROFILE-2



Project Number:

Issue Date:

4/12/21

Sheet Number:

C-9

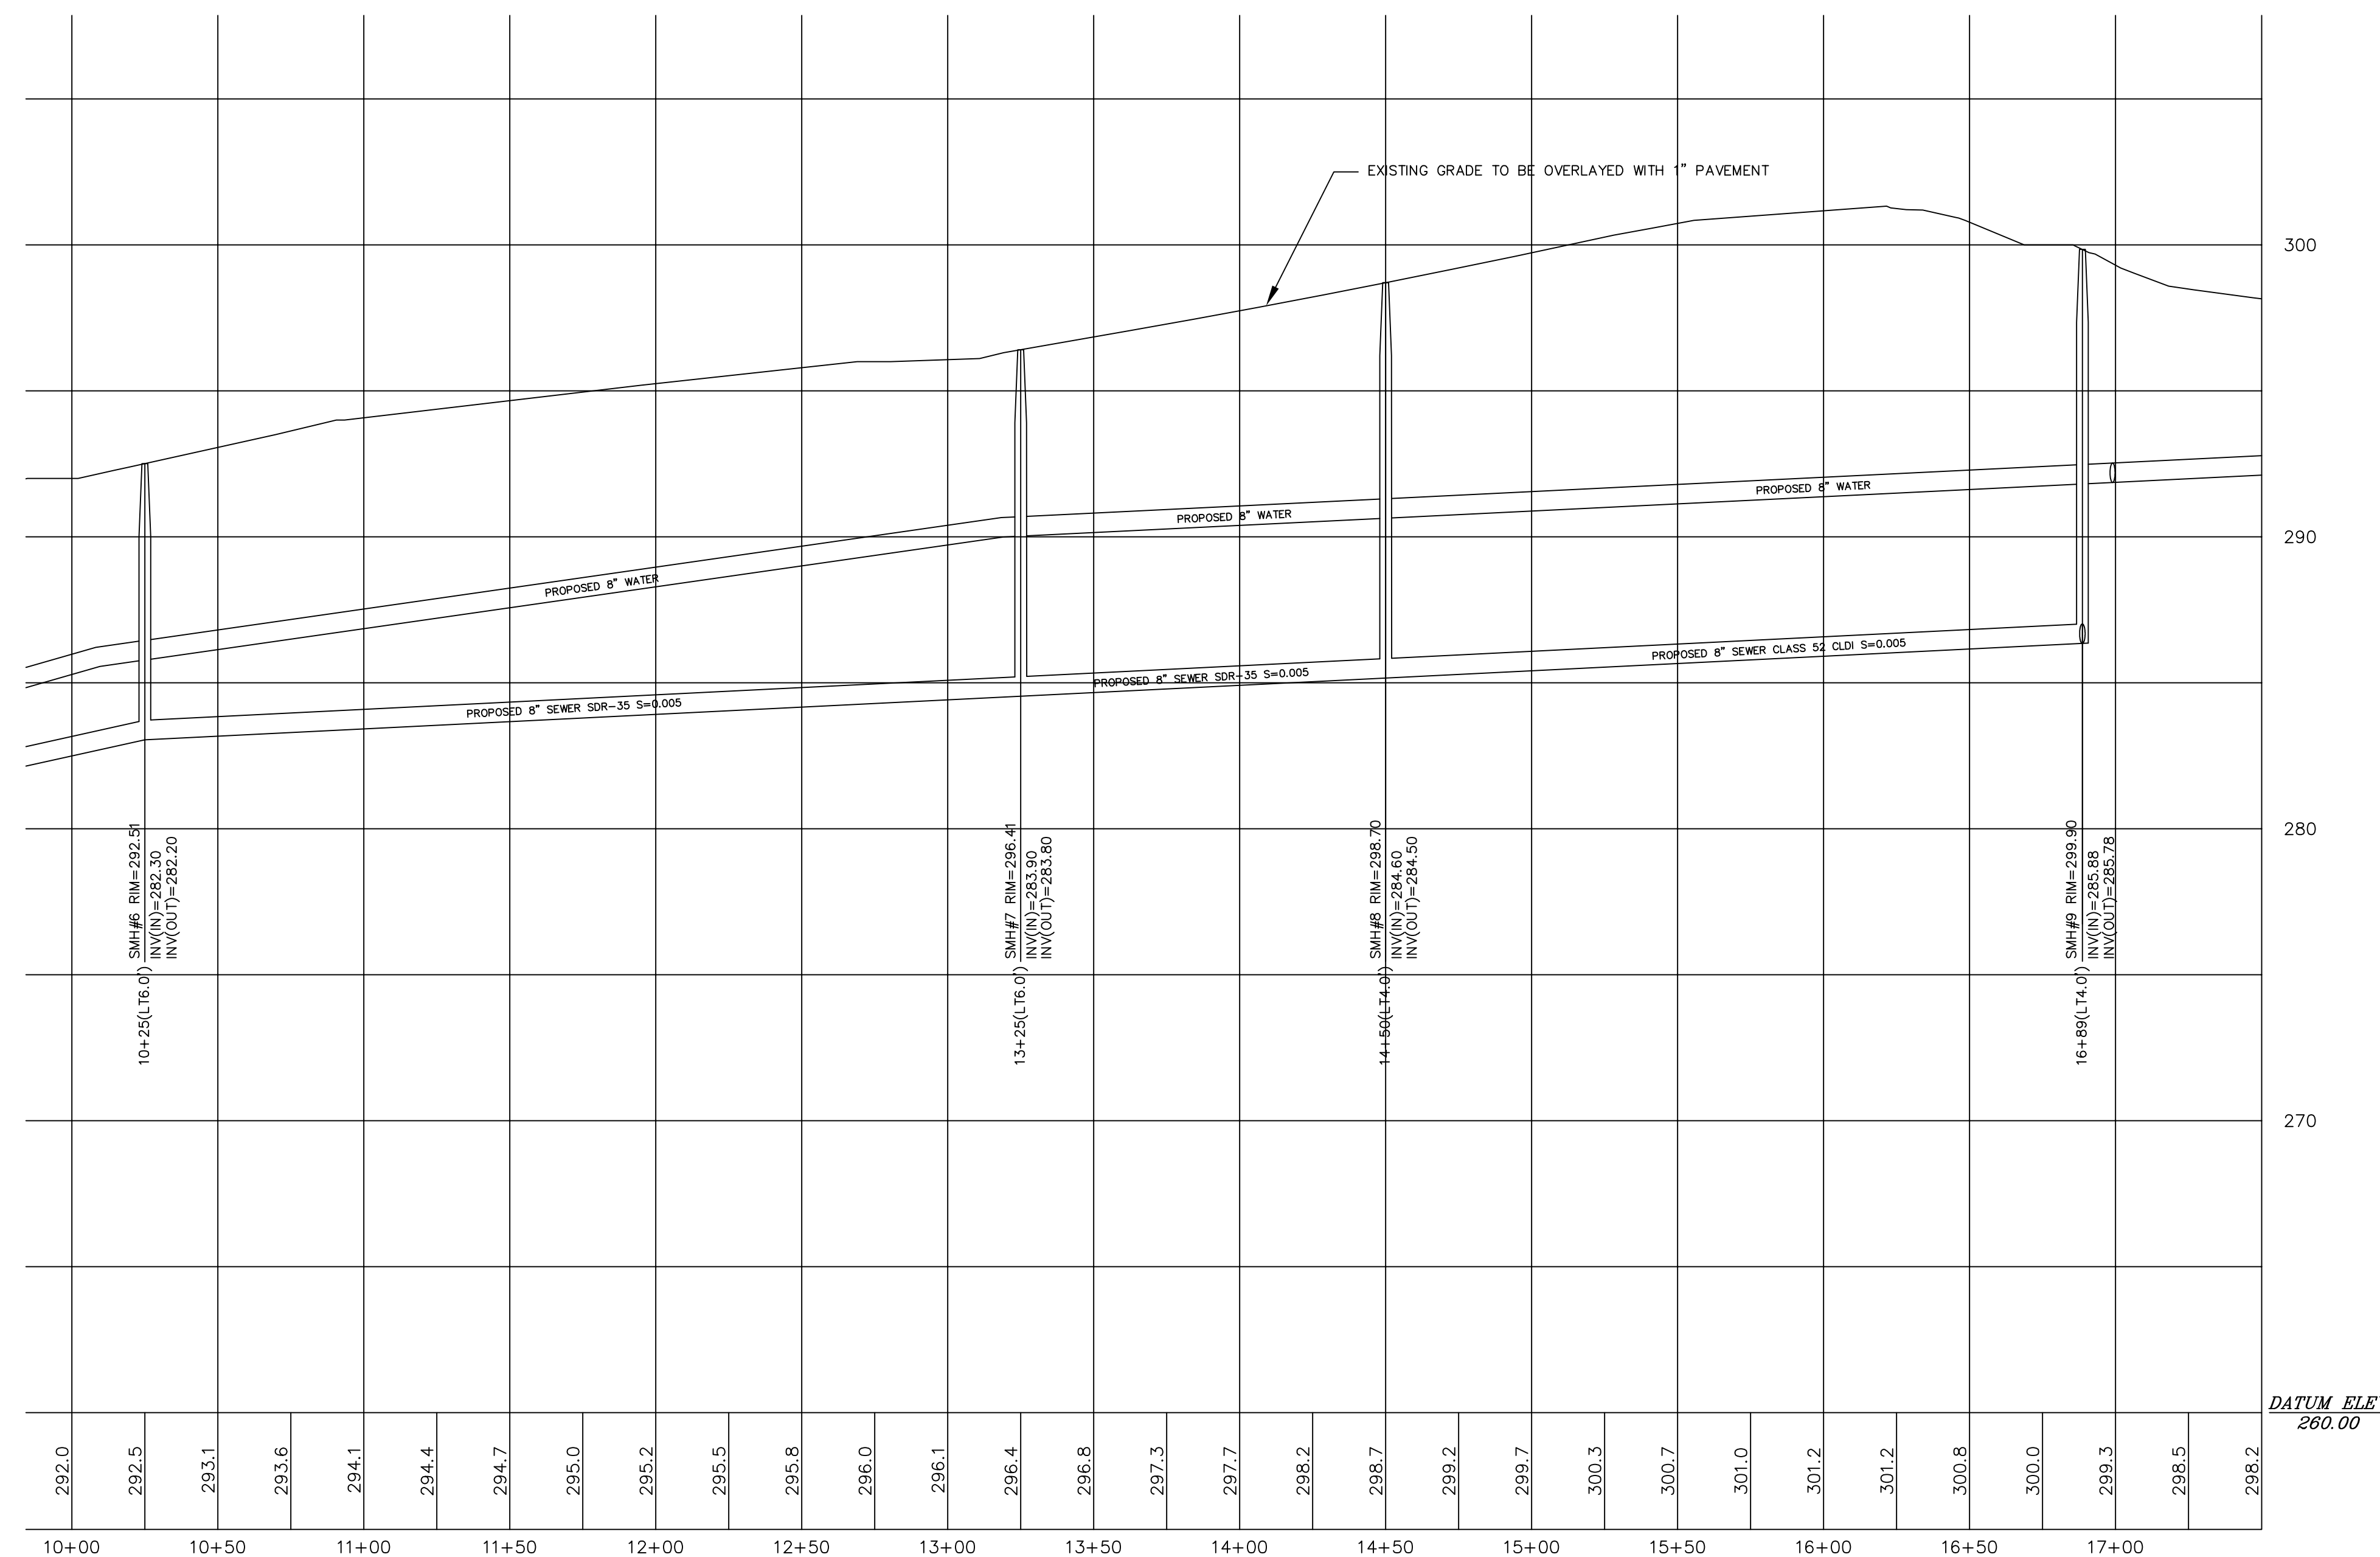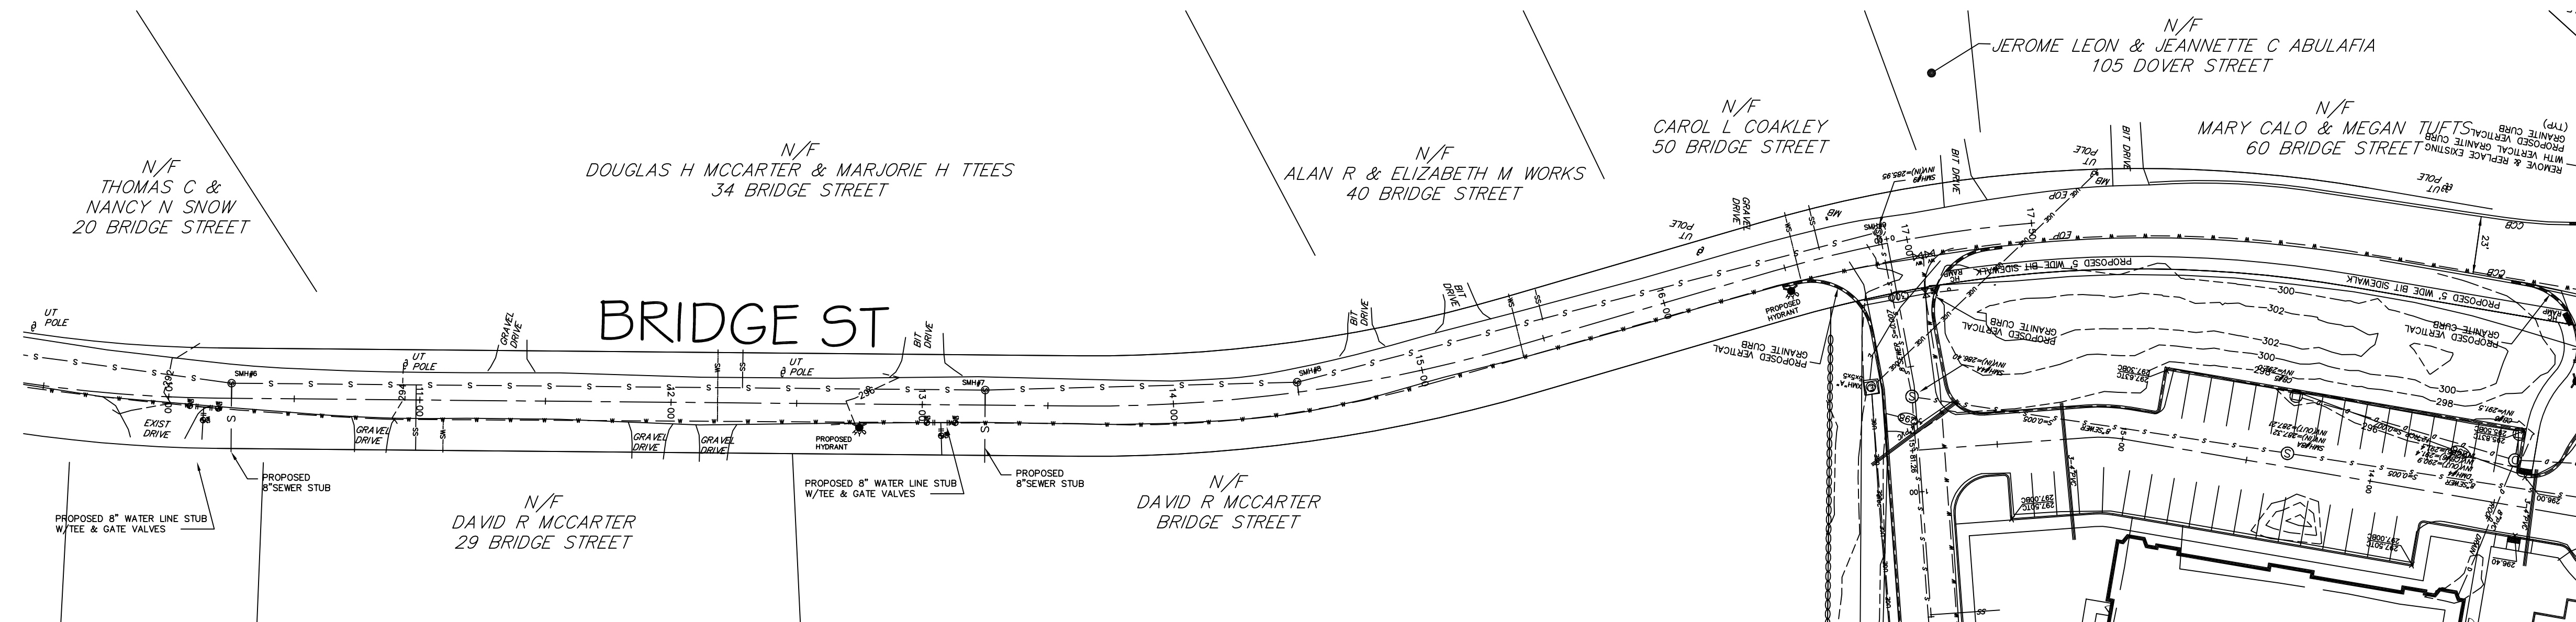


GENERAL NOTES:

1. PRIOR TO WORK COMMENCING SILT SACKS SHALL BE INSTALLED IN THE EXISTING CATCH BASINS LOCATED AT THE INTERSECTION OF BRIDGE AND MAIN STREET. (SEE DETAIL)
2. BRIDGE STREET SHALL BE RECONSTRUCTED ONCE ALL UTILITY INSTALLATION IS COMPLETE.
3. THE EXISTING PAVEMENT WIDTH IS 18 FEET WIDE. THE ROADWAY SHALL BE REPAVED FOR THE ENTIRE WIDTH AND MAINTAIN THE EXISTING GRAVEL BASE.
4. ROADWAY SHALL BE PAVED AS SHOWN IN CROSS SECTION.
5. THE EXISTING DRAINAGE CULVERT SHALL BE INSPECTED BY THE TOWN DURING CONSTRUCTION.
6. ADDITIONAL EROSION CONTROLS MAY BE ADDED DURING CONSTRUCTION BASED ON FIELD CONDITIONS AND AS REQUIRED BY THE CONSERVATION COMMISSION.


Bridge Street Water & Sewer Installation/Roadway Reconstruction:

- Reclaim Roadway full width 12 - 15 inch depth
- Install Sewer & Water
 - o All trench excavation shall be completed with a minimum of twelve (12) inches compacted roadway gravel base
- Finish Grade Roadway Pavement Installation
 - o Install 2 1/2 inch binder coarse full width of roadway (18' wide min.)
 - o Install 1 1/2 inch top coarse full width of roadway with twelve (12) wide monolithic berm in the areas that berm currently exists.
 - o Finish roadway width to be match existing with a minimum 18 foot wide including monolithic berm

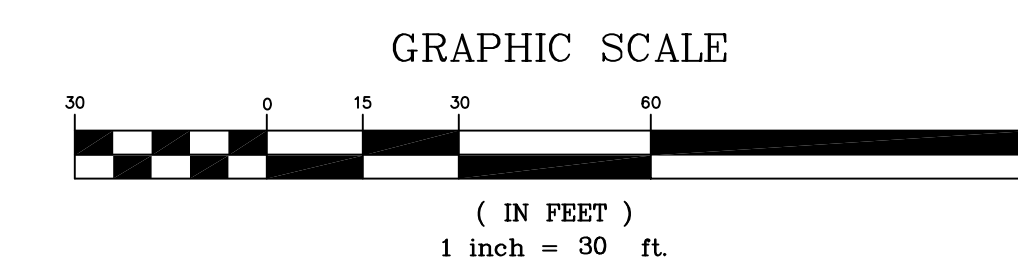




 **GLM** Engineering
Consultants, Inc.
19 EXCHANGE STREET
HOLLISTON, MA 01746
P: 508-429-1100
F: 508-429-7160
www.GLMengineering.com

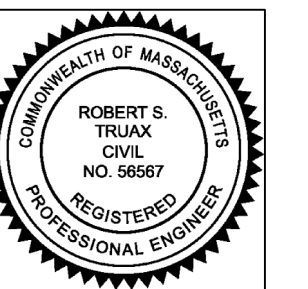

05/10/2021
05/24/2021
06/22/2021

Key Plan:

C-10

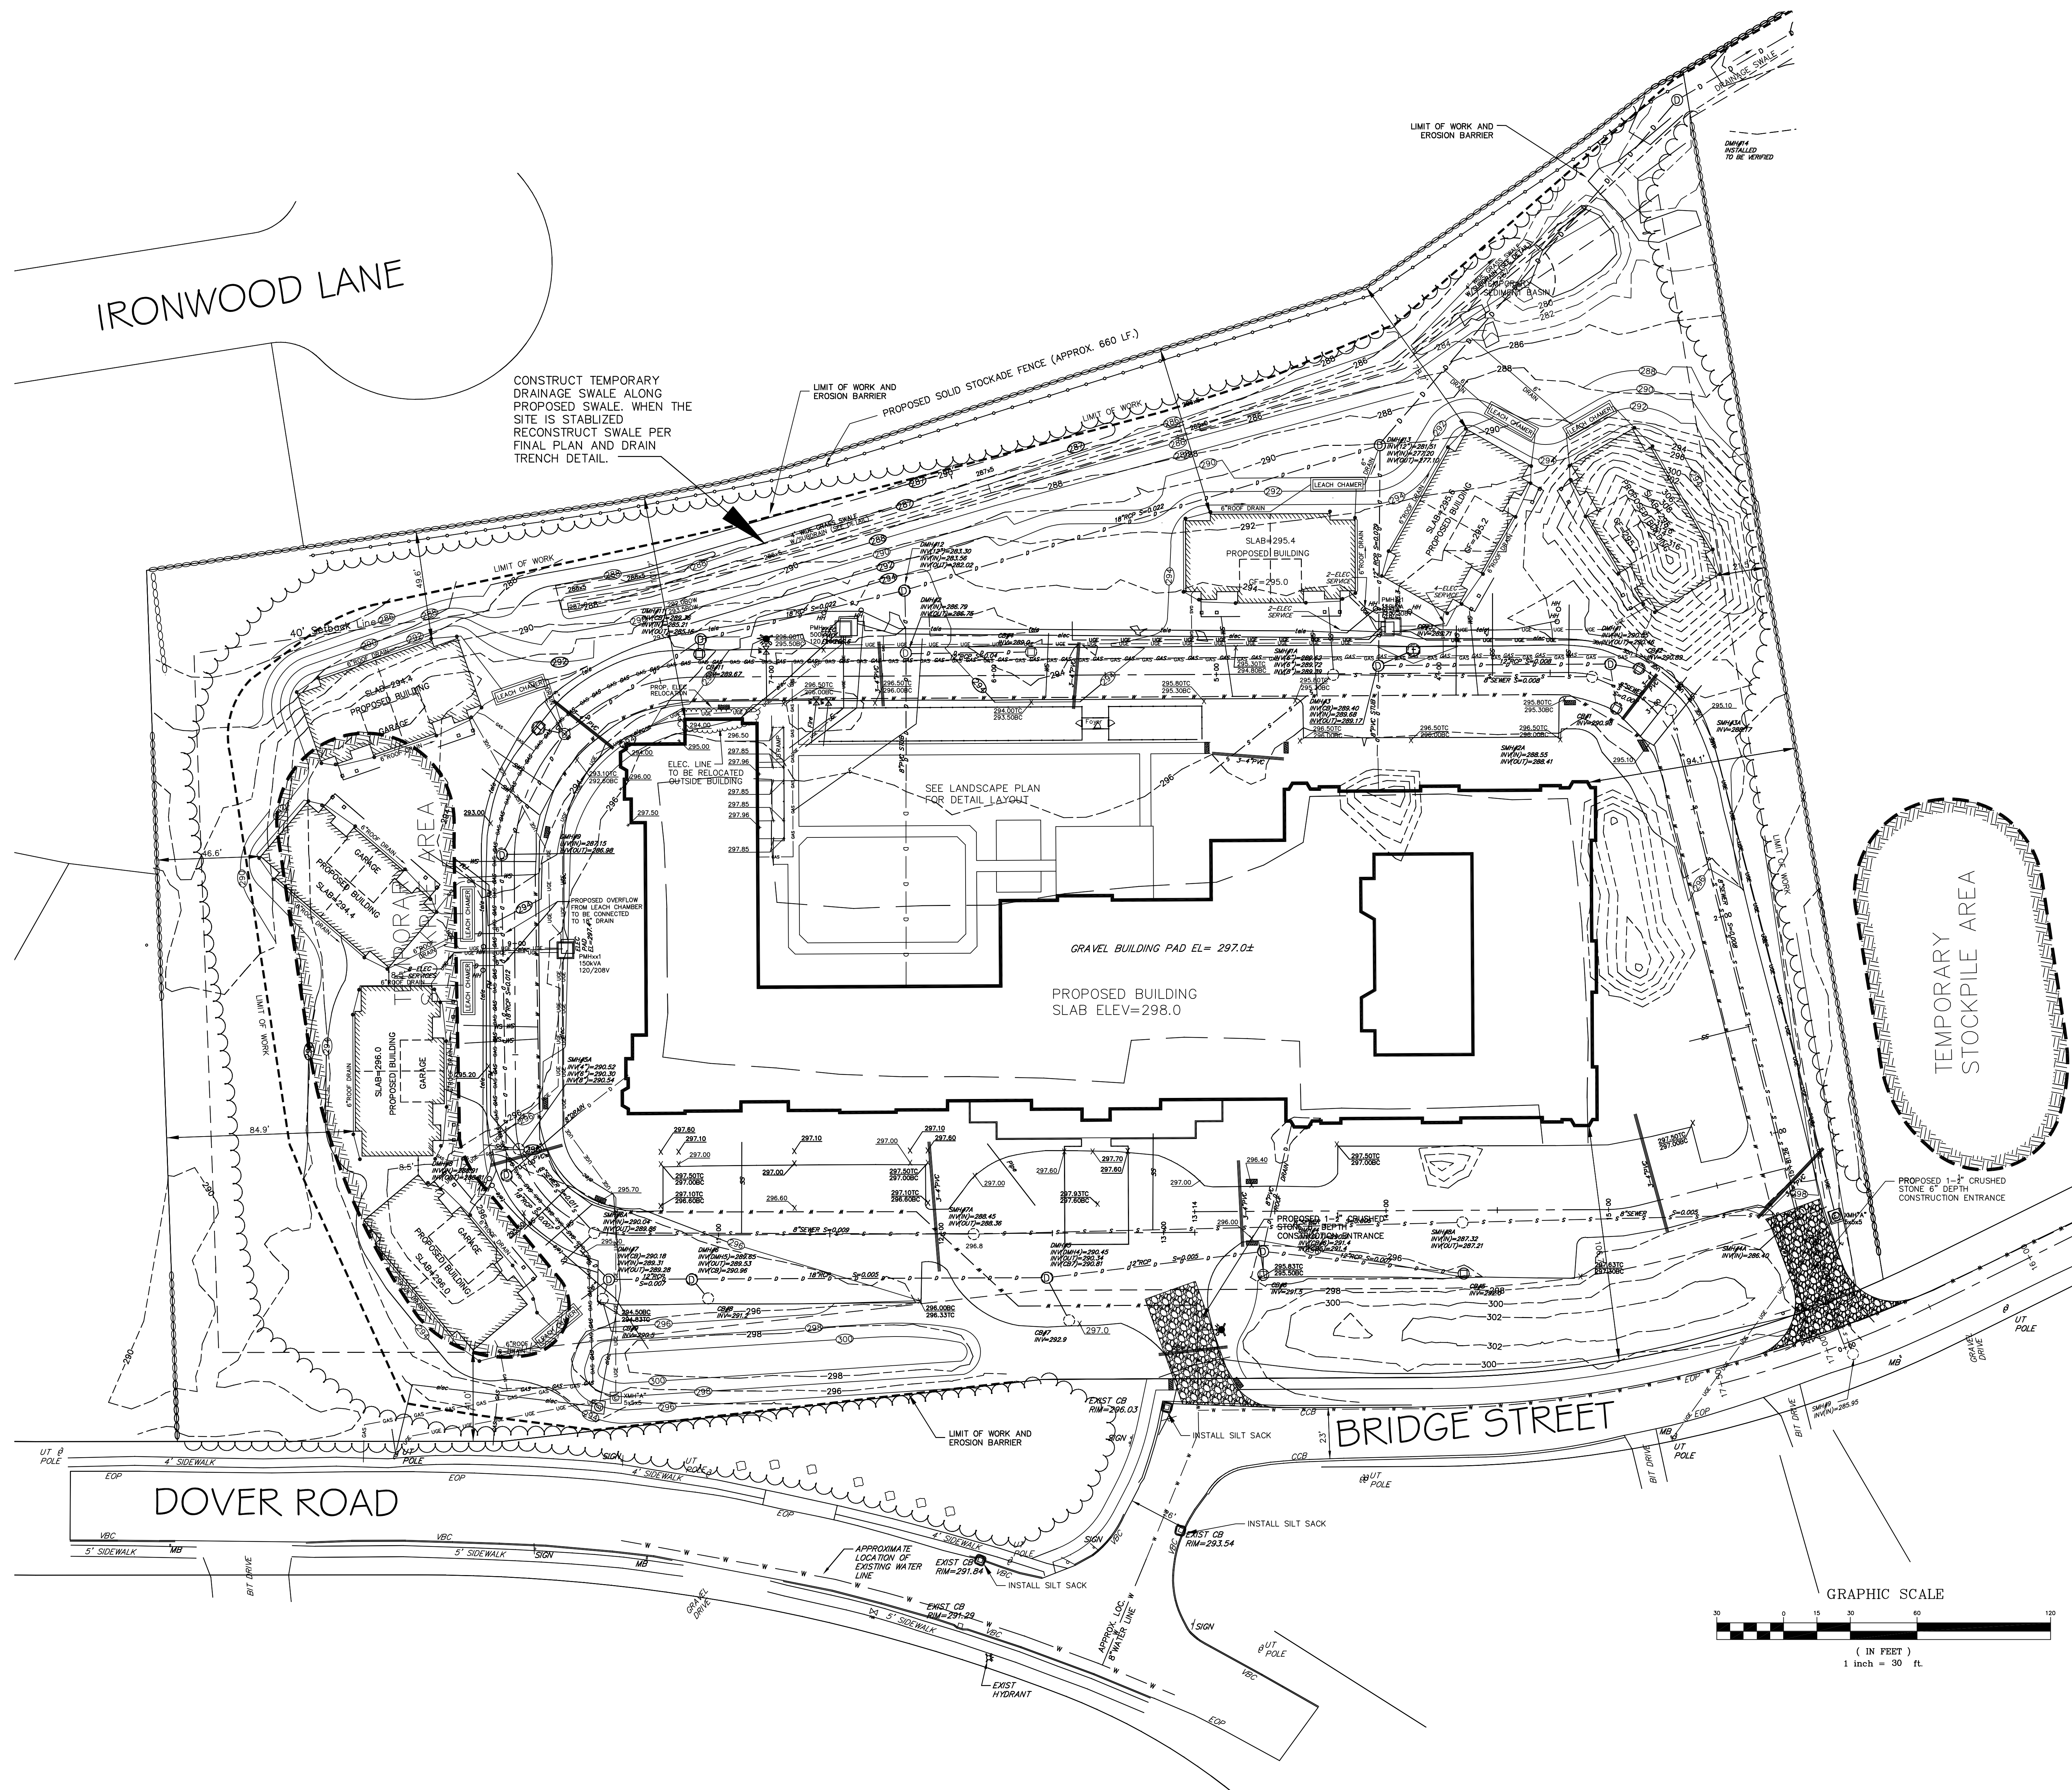

EROSION CONTROL NOTES

THE FOLLOWING EROSION CONTROL SPECIFICATIONS ARE IN EFFECT WHEN SITE ALTERATION WORK IS CONTEMPLATED TO PREVENT DOWN GRADIENT OR ADJACENT AREAS FROM BEING ADVERSELY IMPACTED.

1. PRIOR TO ANY DISTURBANCE OR ALTERATIONS ON ANY AREA ON THE SITE, THE FILTER MITT SEDIMENT BARRIER SHALL BE INSTALLED IN THE LOCATIONS SHOWN ON THE SITE PLAN.

2. BARRIERS SHALL BE CONSTRUCTED AS SHOWN ON THE FILTER MITT WITH SILT FENCE DETAIL ABOVE.

3. ONCE INSTALLED, THE FILTER MITT SEDIMENT BARRIERS SHALL BE MAINTAINED IN PLACE UNTIL ALL AREAS UPGRADIENT FROM THE BARRIERS HAVE BEEN STABILIZED AS SPECIFIED HEREIN. UPON COMPLETION AND STABILIZATION OF THE PROJECT, THE FILTER MITT AND CONSTRUCTION FENCE SHALL BE REMOVED.

4. ALL DISTURBED AREAS NOT OTHERWISE DEVELOPED OR WHERE SPECIAL STABILIZATION MEASURES OR LANDSCAPE PLANTINGS ARE NOT PROPOSED SHALL BE LOAMED AND SEEDED, NO LESS THAN FOUR INCHES OF LOAM TOPSOIL SHALL BE SPREAD AND THE AREA SEEDDED WITH CONSERVATION MIX.


5. ALL AREAS OUTSIDE THE LIMIT OF WORK ARE TO BE LEFT UNDISTURBED. DURING SITE WORK ALL PERSONS AND EQUIPMENT SHALL STAY OUTSIDE THESE AREAS TO PRESERVE THE EXISTING VEGETATION.

6. ALL SLOPES CAUSED BY EXCAVATION OF EXISTING GROUND, OR FILL OVER EXISTING GROUND TO CREATE BERMS OF EARTH MATERIALS OR RESULTING FROM RECONTOURING LAND FOR PROPOSED HOUSE LOCATIONS SHALL BE NO GREATER THAN 3:1, HORIZONTAL TO VERTICAL. THE TOE OF SLOPES IN FILL AREAS OR TOP OF SLOPE IN EXCAVATED AREAS SHALL BE NO CLOSER THAN 5 FEET FROM ADJACENT LOT LINES.


7. A COPY OF THE SWPPP SHALL BE SUBMITTED TO THE TOWN FOR REVIEW AND COMMENT PRIOR TO CONSTRUCTION.

8. THE INFILTRATION BASIN SHOULD NOT BE EXCAVATED TO WITHIN MORE THAN ONE (1) FOOT OF FINISHED GRADE UNTIL THE SITE IS STABILIZED WITH FINAL PLANTINGS AND PAVEMENT.


A MORE DETAILED SEDIMENT AND EROSION CONTROL PLAN WILL BE DEVELOPED AS PART OF THE NPDES STORMWATER POLLUTION PREVENTION PLAN.

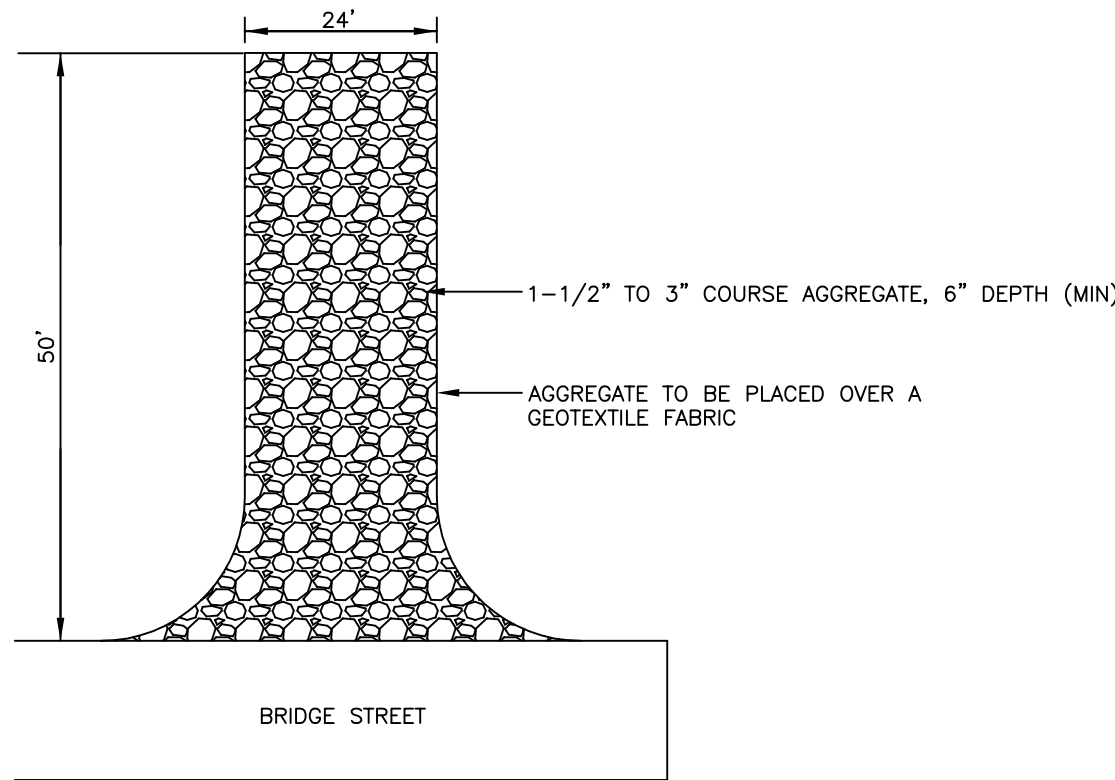


STABILIZED CONSTRUCTION ENTRANCE
NOT TO SCALE

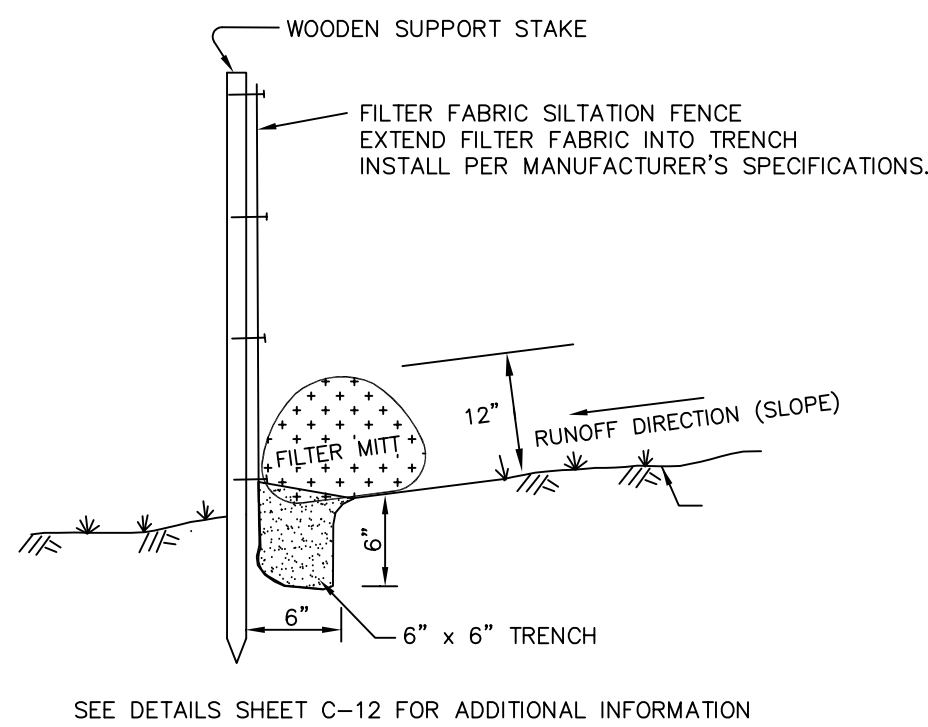


FILTER MITT WITH
CONSTRUCTION FENCE DETAIL
NOT TO SCALE

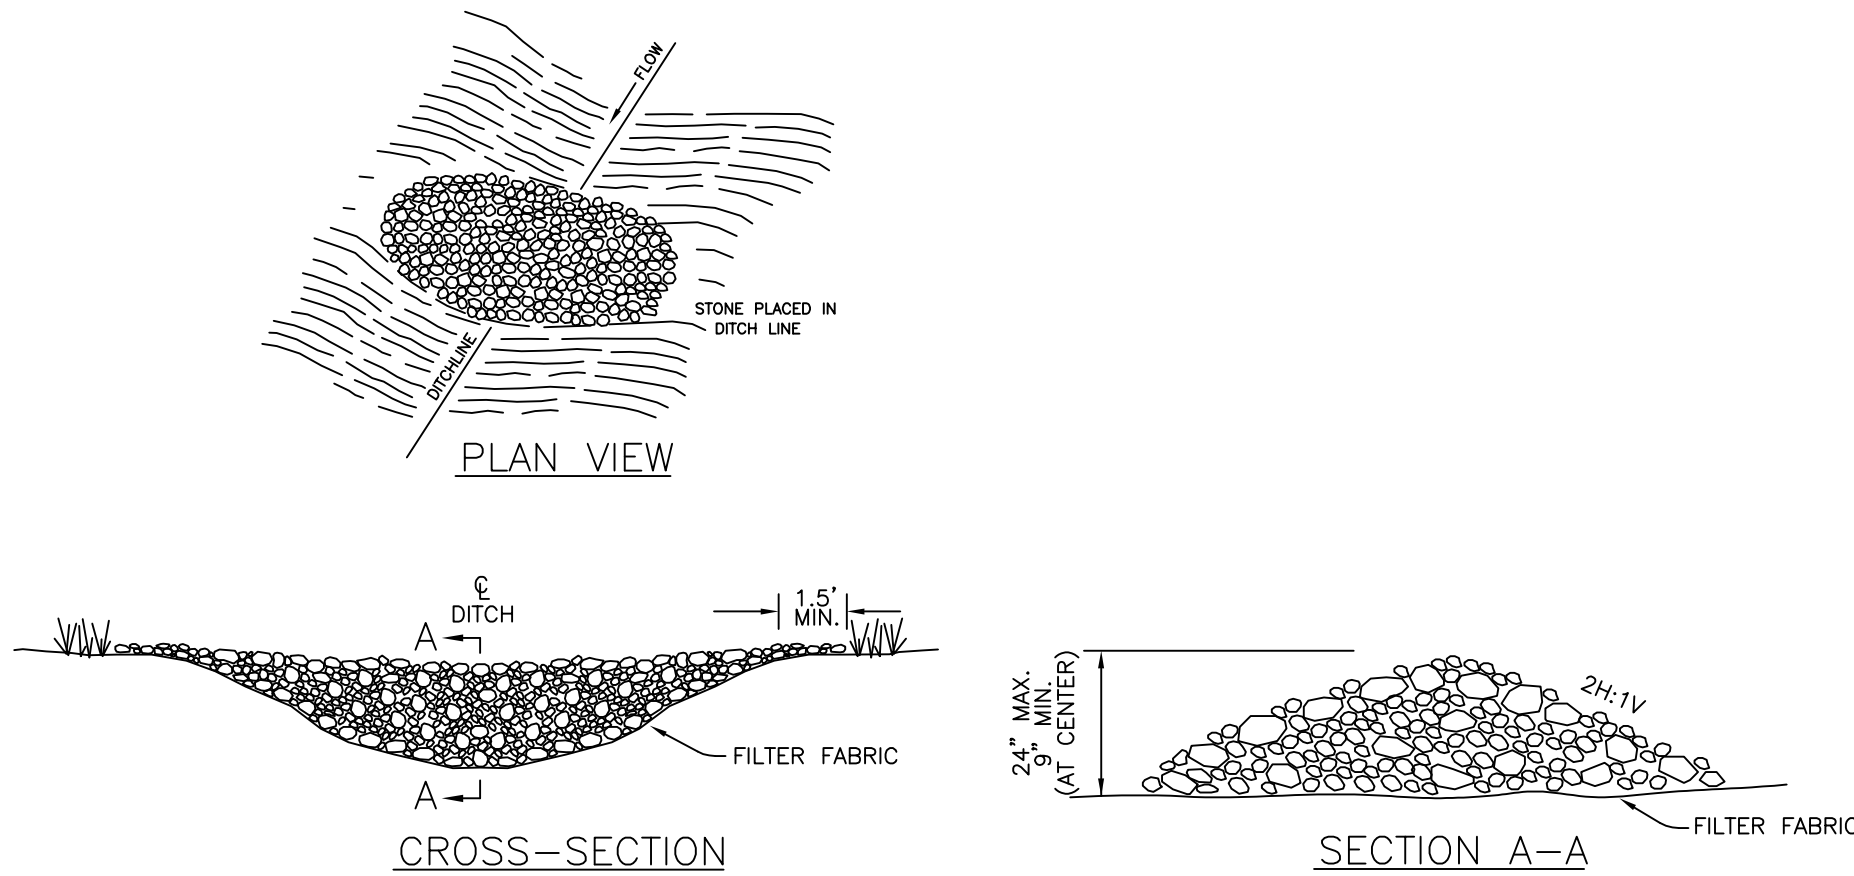


STONE CHECK DAM DETAIL
NOT TO SCALE

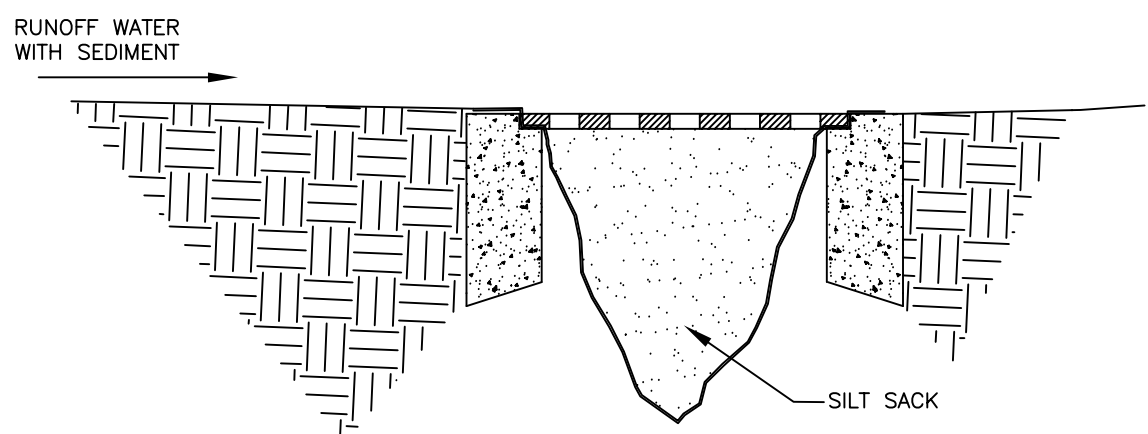

SILT SACK CATCH BASIN INLET
NOT TO SCALE

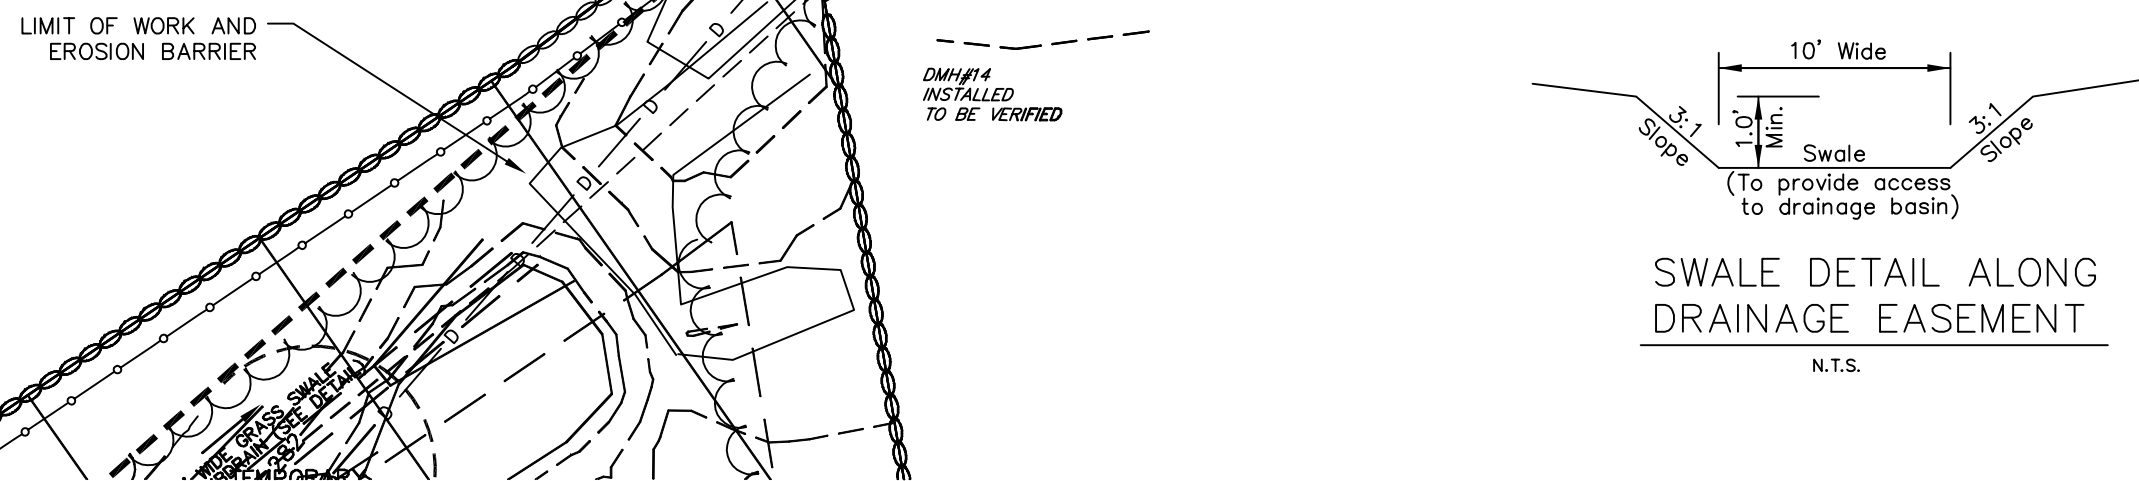

SWALE DETAIL ALONG
DRAINAGE EASEMENT
N.T.S.

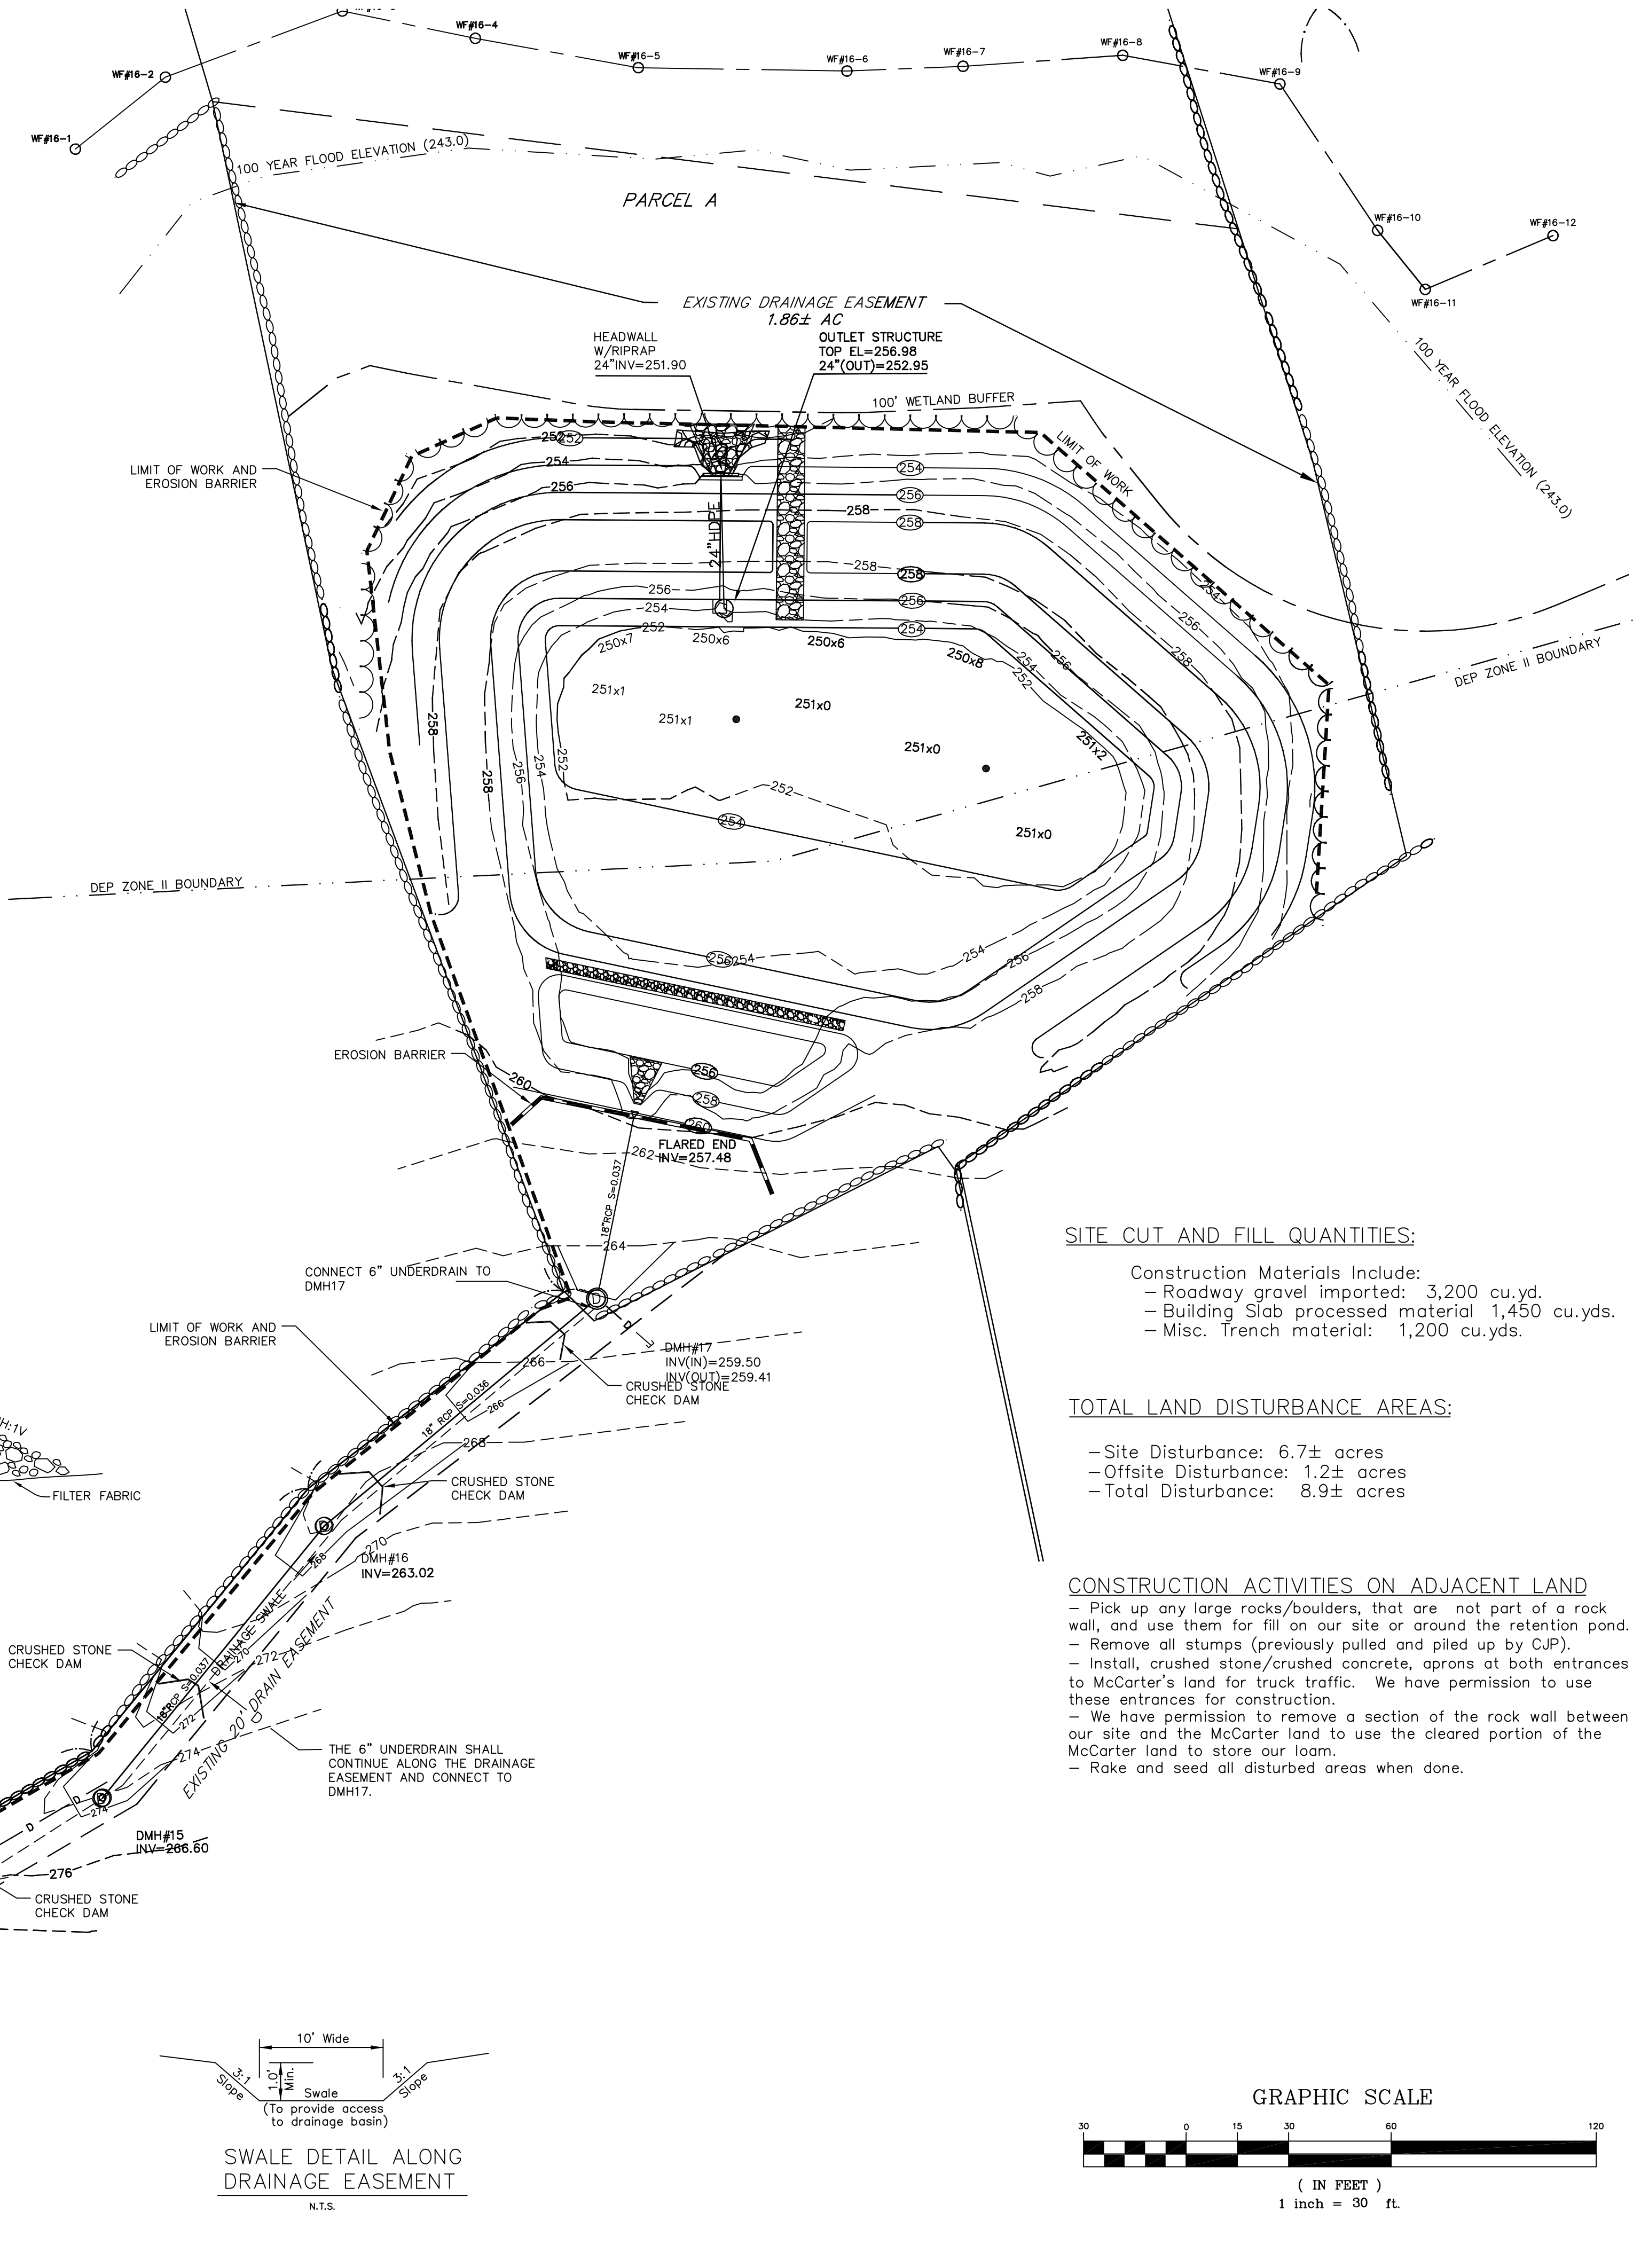

SITE CUT AND FILL QUANTITIES:


- Construction Materials Include:
- Roadway gravel imported: 3,200 cu.yd.
 - Building Slob processed material 1,450 cu.yds.
 - Misc. trench material: 1,200 cu.yds.

TOTAL LAND DISTURBANCE AREAS:

- Site Disturbance: 6.7± acres
- Offsite Disturbance: 1.2± acres
- Total Disturbance: 8.9± acres

CONSTRUCTION ACTIVITIES ON ADJACENT LAND

- Pick up any large rocks/boulders, that are not part of a rock wall, and use them for fill on our site or around the retention pond.
- Remove all stumps (previously pulled and piled up by CJP).
- Install, crushed stone/crushed concrete, aprons at both entrances to McCarter's land for truck traffic. We have permission to use these entrances for construction.
- We have permission to remove a section of the rock wall between our site and the McCarter land to use the cleared portion of the McCarter land to store our loam.
- Rake and seed all disturbed areas when done.

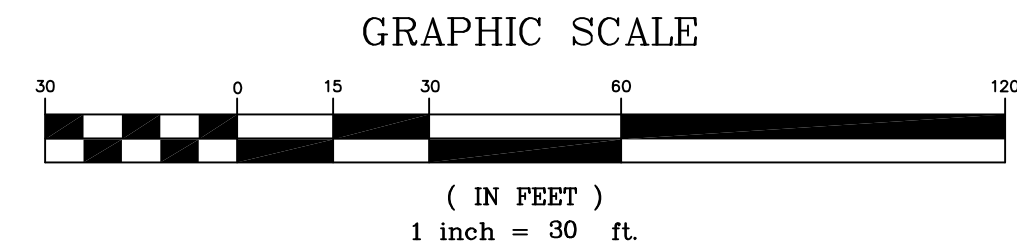


tat

© The Architectural Team, Inc.
50 Commandant's Way at Admiral's Hill
Chelsea MA
O 617.889.4402
F 617.884.4329
architecturalteam.com

Consultant:

GLM Engineering
Consultants, Inc.
19 EXCHANGE STREET
HOLLISTON, MA 01746
P: 508-429-1100
F: 508-429-7160
www.GLMengineering.com

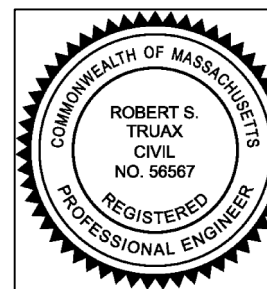

Revision:

05/10/2021
05/24/2021
06/22/2021

Architect of Record:

Drawn:

Checked:

Scale: 1" = 30'

Key Plan:

Project Name:

ANTHOLOGY OF
MILLIS

MILLIS, MA

Sheet Name:

EROSION CONTROL

Project Number:

Issue Date:

4/12/21

Sheet Number:


C-11

tat

© The Architectural Team, Inc.
50 Commandant's Way at Admiral's Hill
Chelsea MA
O 617.889.4402
F 617.884.4329
architecturalteam.com

Consultant:

GLM Engineering
Consultants, Inc.
19 EXCHANGE STREET
HOLLISTON, MA 01746
P: 508-429-1100
F: 508-429-7160
www.GLMengineering.com

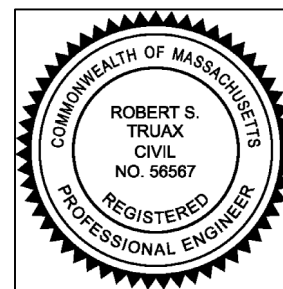

Revision:

05/10/2021
05/24/2021
06/22/2021

Architect of Record:

Drawn:

Checked:

Scale: 1" = 30'

Key Plan:

Project Name:

**ANTHOLOGY OF
MILLIS**

MILLIS, MA

Sheet Name:

DETAILS


Project Number:

Issue Date:


4/12/21

Sheet Number:

C-12


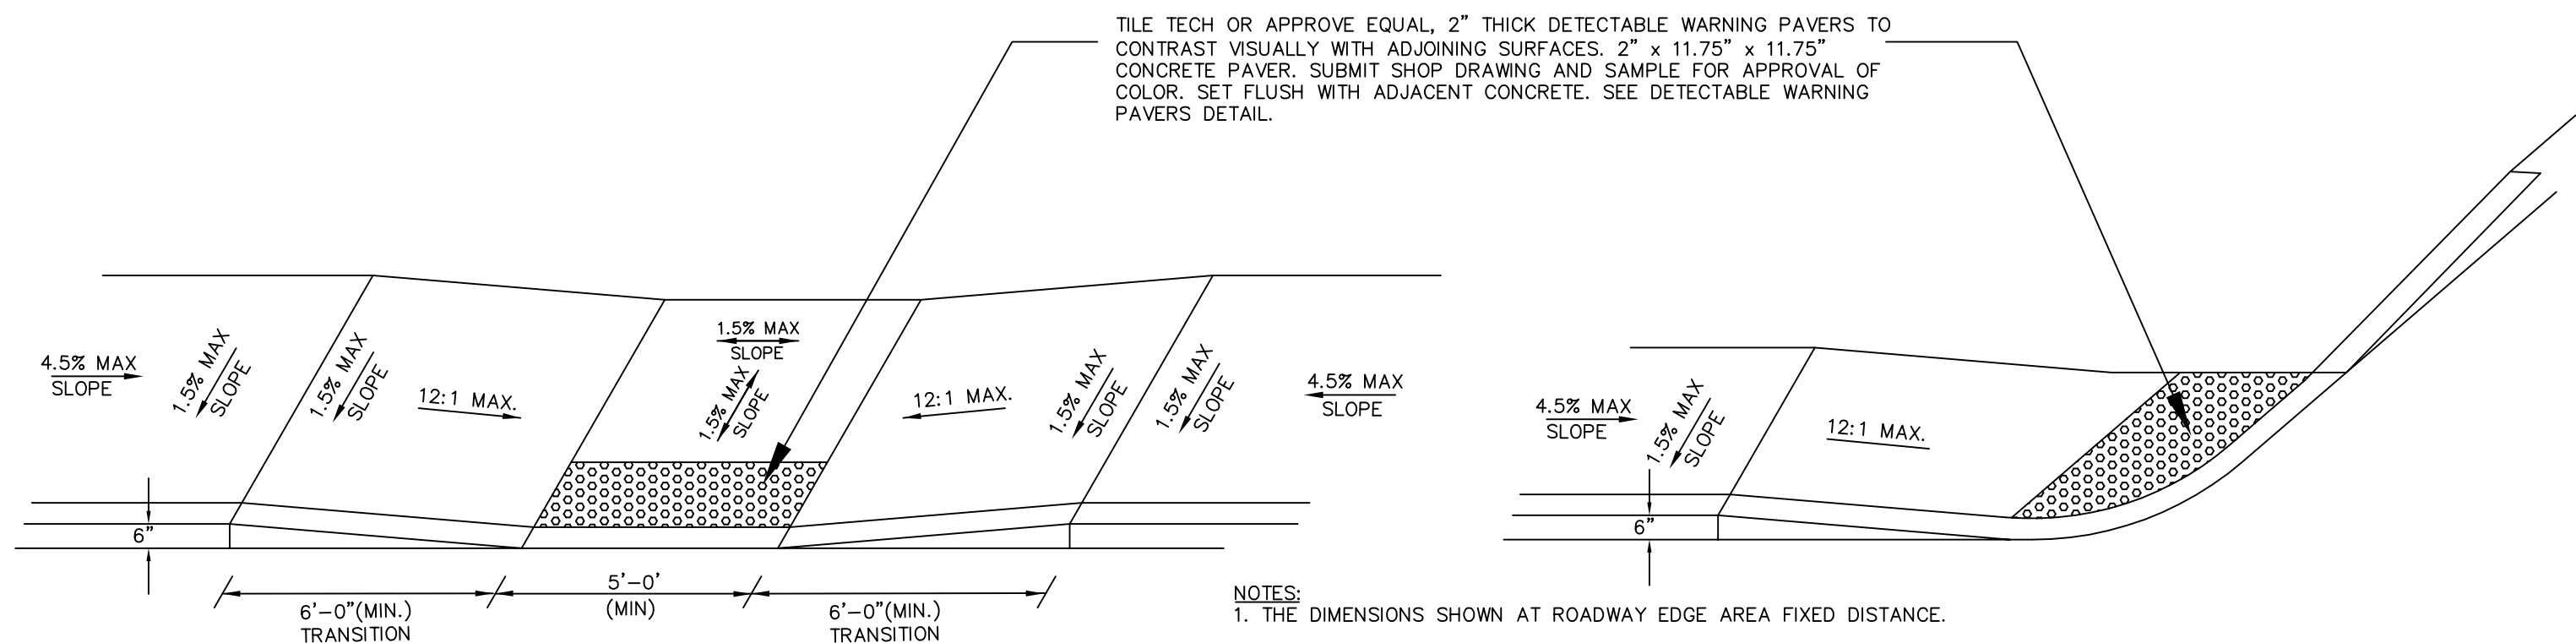


HANDICAP SIDEWALK CURB CUT DETAIL
NOT TO SCALE

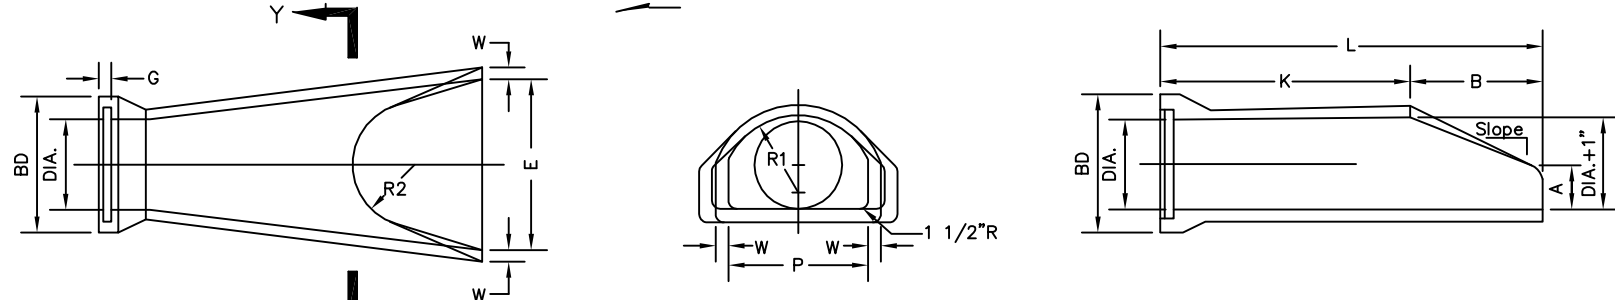


R.C.P. FLARED END SECTION DETAILS
NOT TO SCALE

RIA	W	A	B	C	D	E	BD	K	L	P	RA	R1	R2	S	G	Slope
12"	2"	4"	2'-0"	4'-8 1/8"	4'-1 1/8"	2'-0"	20"	4'-8 1/8"	4'-1 1/8"	9'-0"	13"	12 1/2"	6"	4"	2 1/2"	3:1
15"	2 1/4"	6"	2'-3"	5'-10"	5'-1 1/8"	2'-4"	24"	5'-10"	5'-1 1/8"	9'-0"	16"	12 1/2"	11"	4"	2 1/2"	3:1
18"	2 1/2"	8"	2'-3"	5'-10"	5'-1 1/8"	2'-4"	28"	5'-10"	5'-1 1/8"	9'-0"	19"	12 1/2"	12"	4"	2 3/4"	3:1
21"	2 3/4"	9"	2'-11"	5'-2"	5'-1"	2'-4"	32"	5'-10"	5'-1 1/8"	9'-0"	22"	12 1/2"	13"	4"	2 3/4"	3:1
24"	3"	9 1/2"	5'-10"	2'-6"	5'-1"	4'-0"	36"	5'-10"	5'-1 1/8"	9'-0"	25"	12 1/2"	14"	4"	3"	3:1

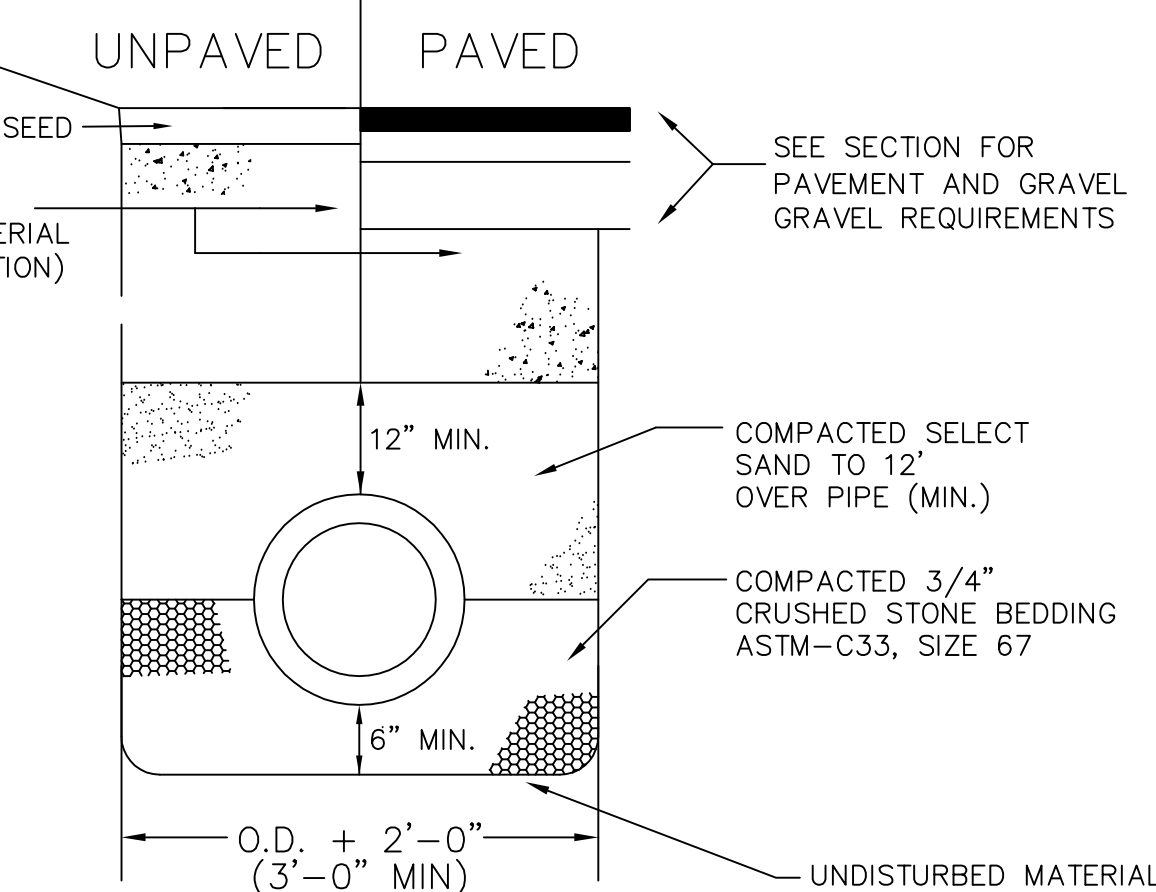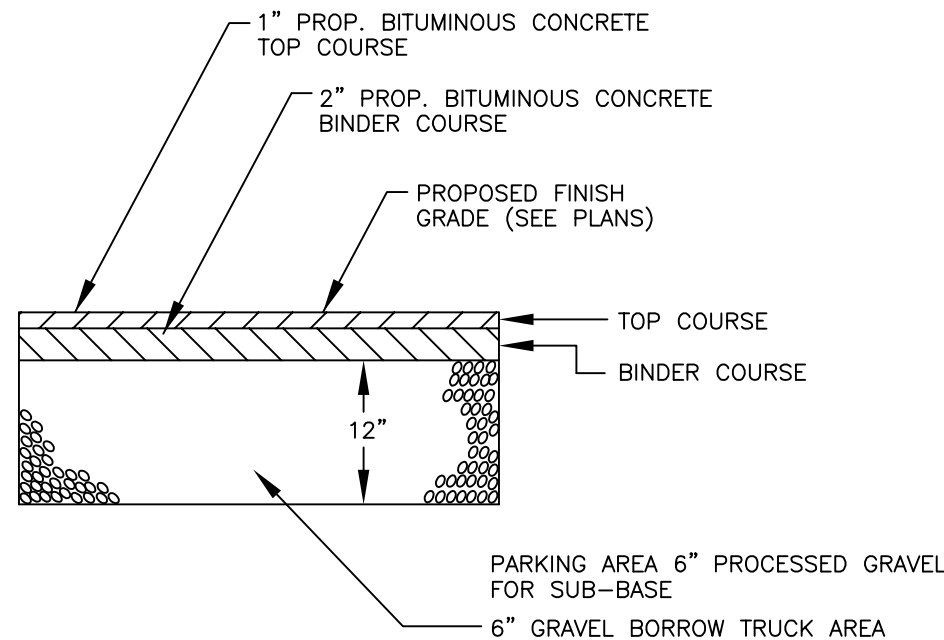


ALL DRAIN PIPE SHALL BE REINFORCED CONCRETE (RCP). GLASS IN WALLS UNLESS OTHERWISE NOTED IN THE DRAWINGS.
SELECT SAND TO 12" ABOVE PIPE SHALL BE AS FOLLOWS:
A. 100% PASSING A 1/2 INCH SIEVE
B. 15% MAX PASSING A NO. 200 SIEVE
C. FREE FROM ORGANIC MATERIALS


DRAIN TRENCH DETAIL
NOT TO SCALE

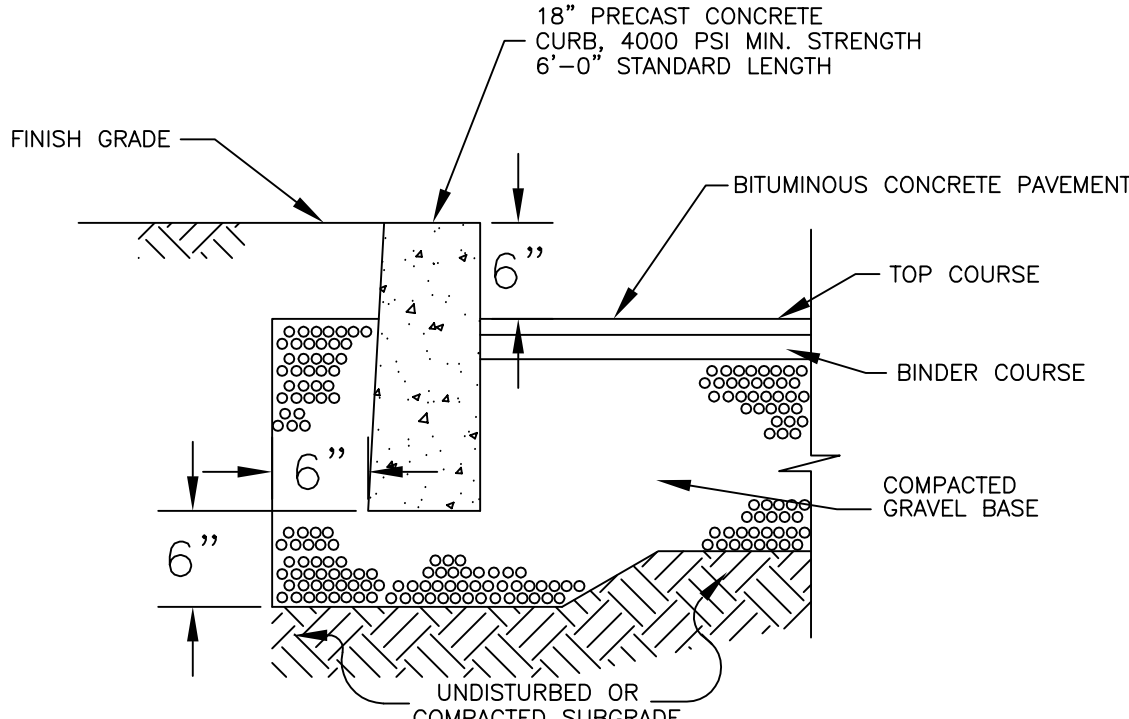


PRECAST CONCRETE CURB
NOT TO SCALE

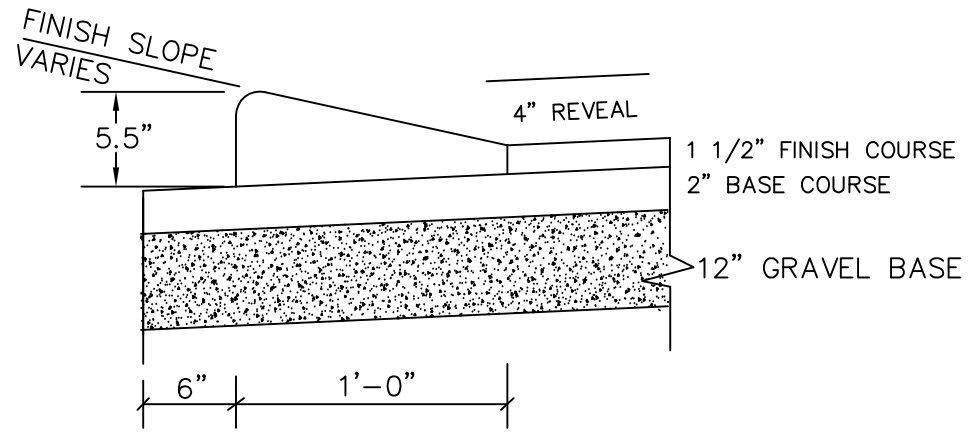


CAPE COD BERM DETAIL
NOT TO SCALE

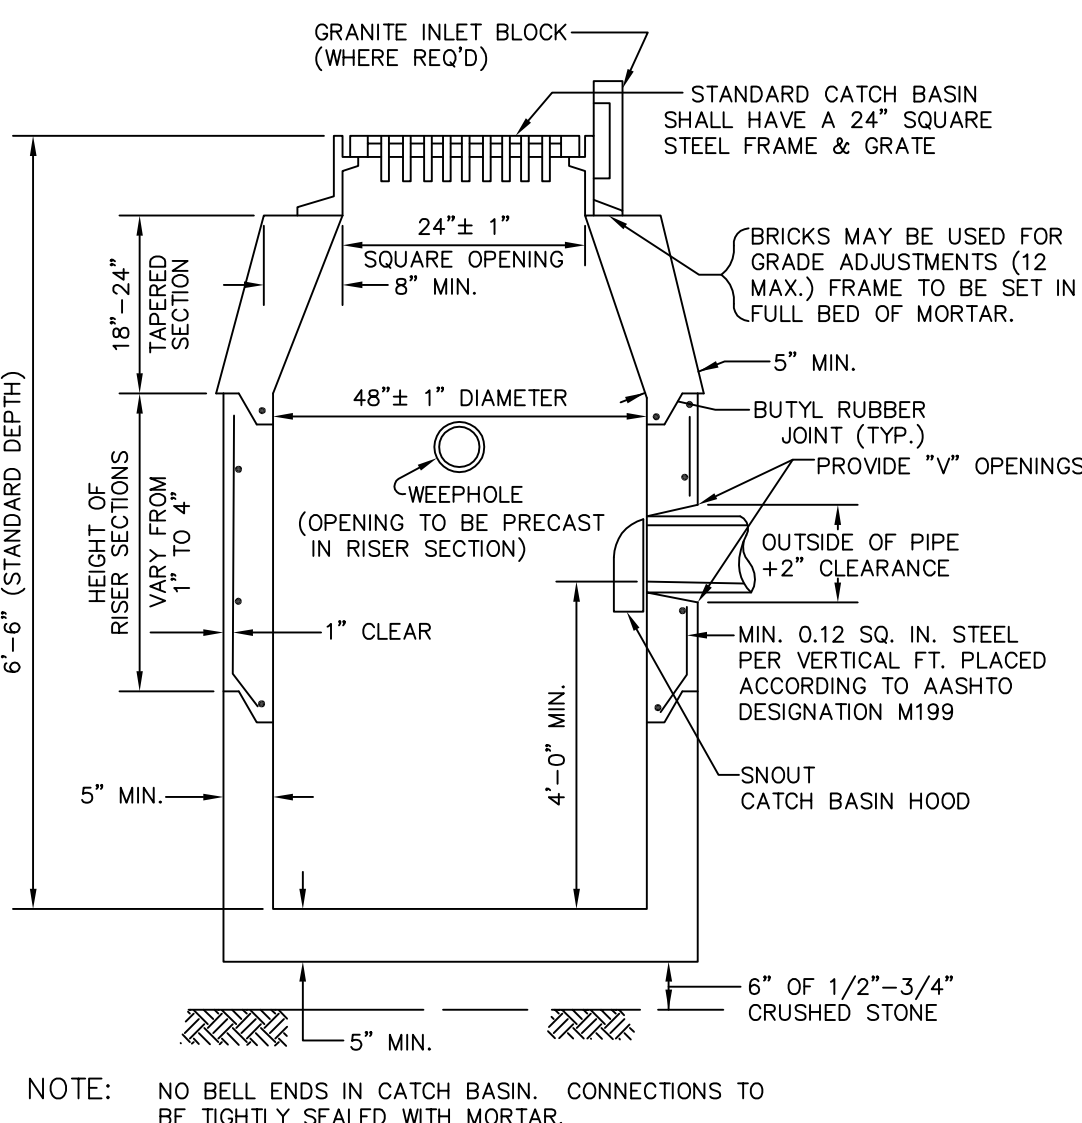


PRECAST CONCRETE CATCH BASIN DETAIL
NOT TO SCALE

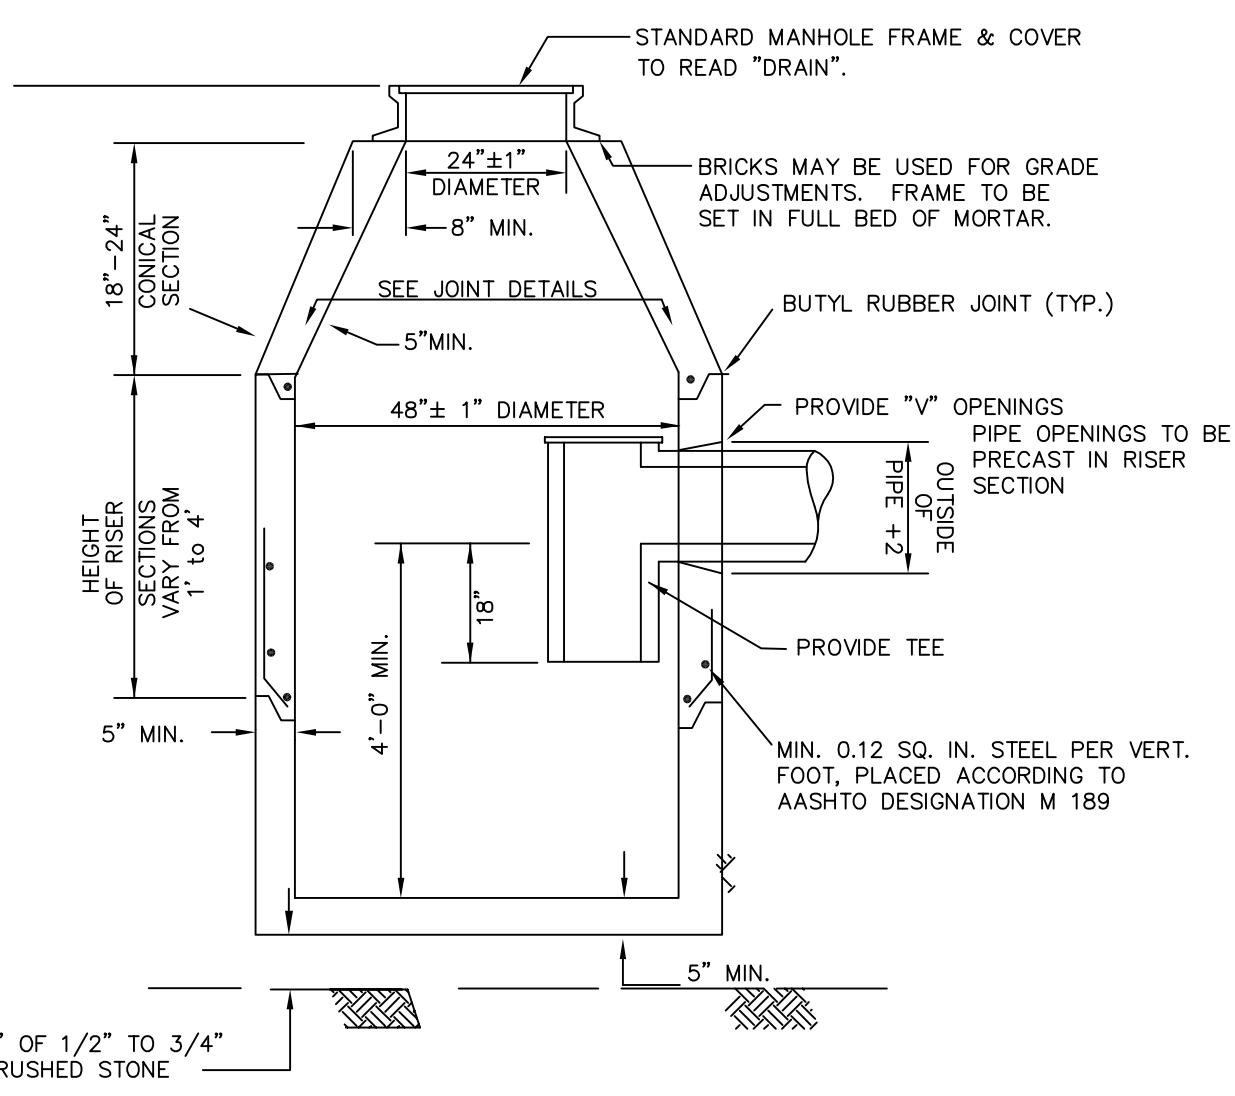

PRECAST DEEP-SUMP CONCRETE MANHOLE DETAIL
NOT TO SCALE

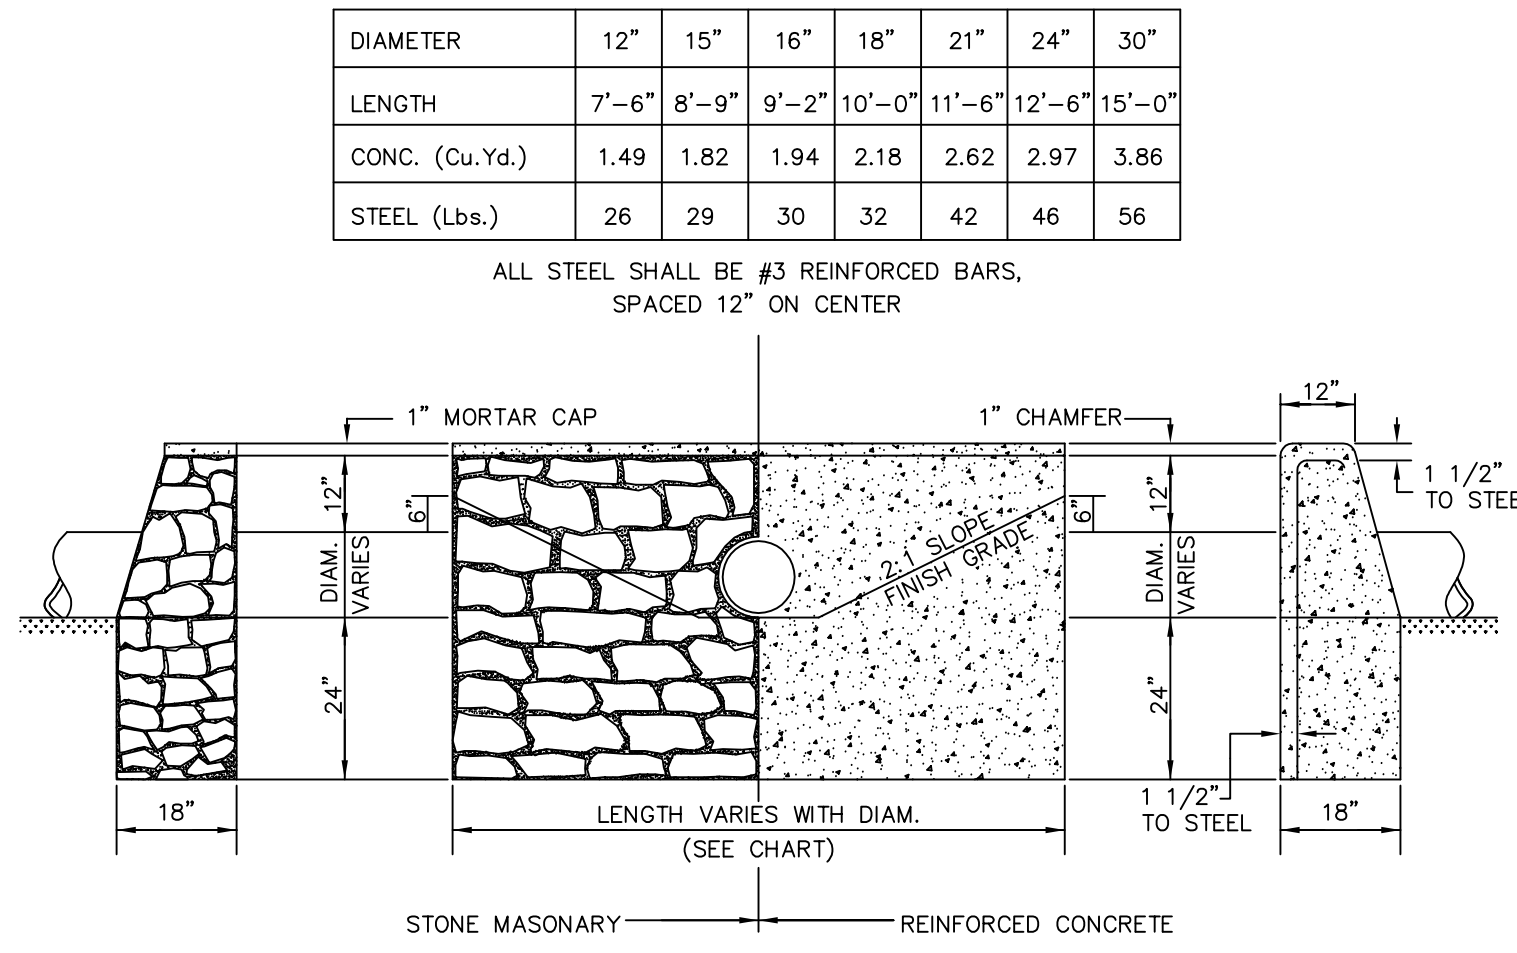


HEADWALL MASONRY & CONCRETE
N.T.S.

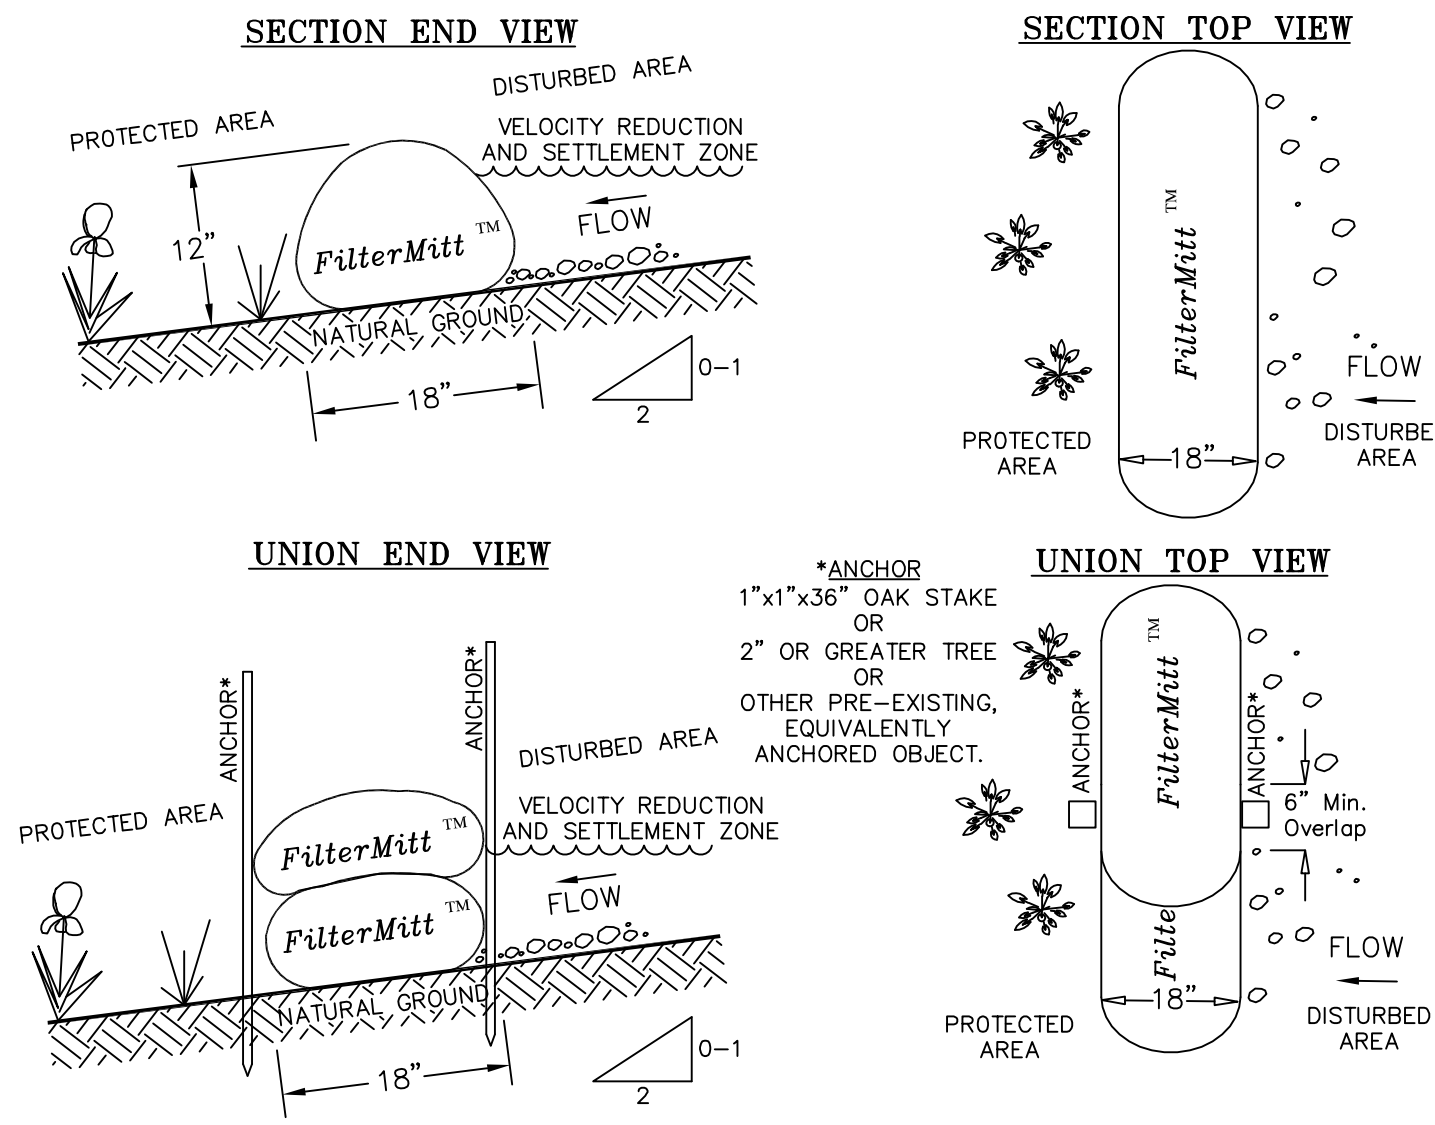

FILTER MITT DETAIL
NOT TO SCALE


FilterMitt™ COMPONENTS:
OUTSIDE CASING: 100% organic hession.
FILLER INGREDIENT: *FiberRoot Mulch™*
• A blend of coarse and fine compost and shredded wood.
• Particle sizes: 100% passing a 3" screen; 90-100% passing a 1" screen; 70-100% passing a 0.75" screen; 30-75% passing a 0.25" screen.
• Weight: Approx. 850 lbs./cu.yd. (Ave. 30 lbs./l.f.)
For more information visit:
www.groundscapecxpress.com
or contact us at:
Groundscapes Express, Inc.
P.O. Box 737
Wrentham, MA 02093
(508) 384-7140

FilterMitt™ INSTALLATION:
With the newest technology and equipment, sections can be constructed on site in lengths from 1' to 100'.
Sections can also be delivered to the site in lengths from 1' to 8'.
The flexibility of *FilterMitt™* it to conform to any contour or terrain while holding a slightly oval shape at 12" high by 18" wide.

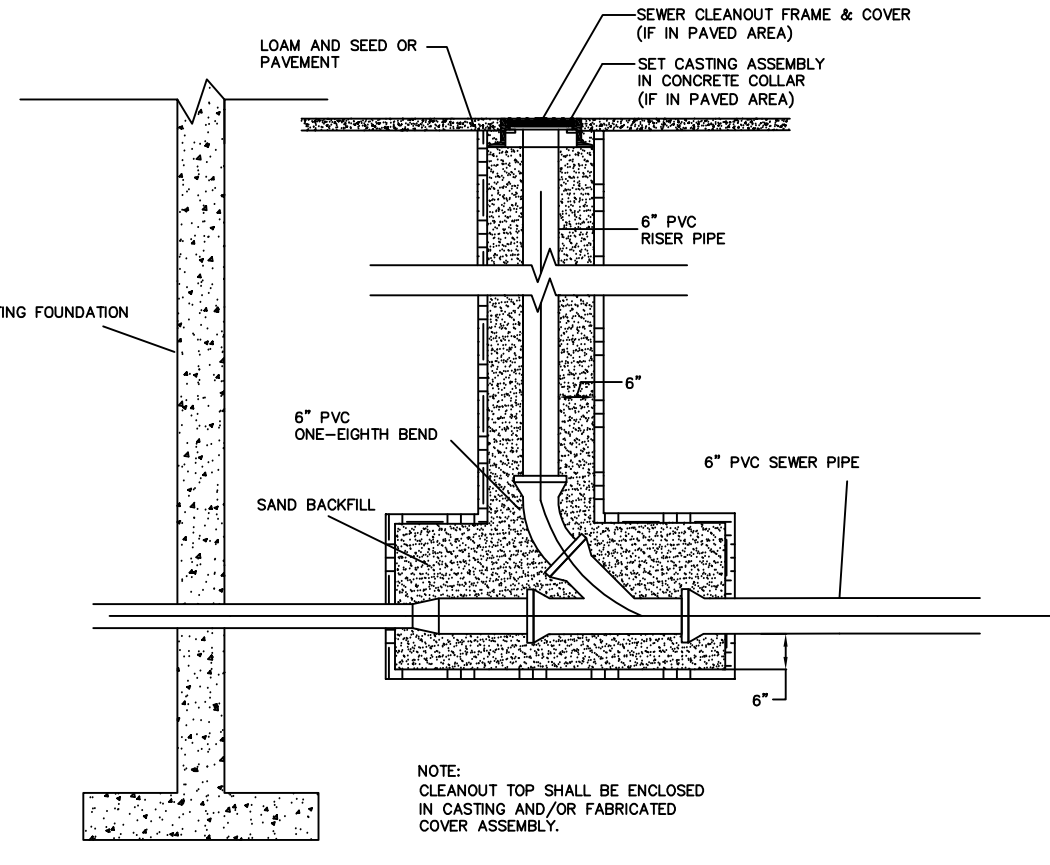


NOTES:
1. SEWER CLEANOUTS SHALL BE TYPICALLY LOCATED A MINIMUM OF 10' FROM THE FOUNDATION. THE 10' ZONE SHALL BE CONSIDERED THE DISTANCE FROM THE INSIDE FACE OF THE FOUNDATION TO A DISTANCE OF 10' OUTSIDE OF THE FOUNDATION, PERPENDICULAR TO THE INSIDE FACE OF THE FOUNDATION.

SEWER CLEANOUT
NOT TO SCALE

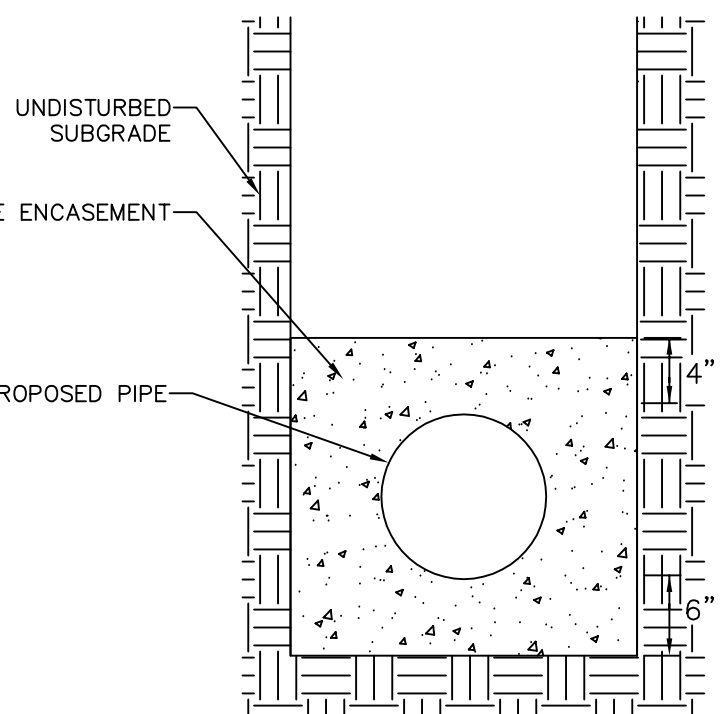

SEWER MAIN TO BE ENCASED IN CONCRETE WHERE 10' HORIZONTAL OF 18" VERTICAL SEPARATION CANNOT BE ACHIEVED

PIPE ENCASEMENT
NOT TO SCALE

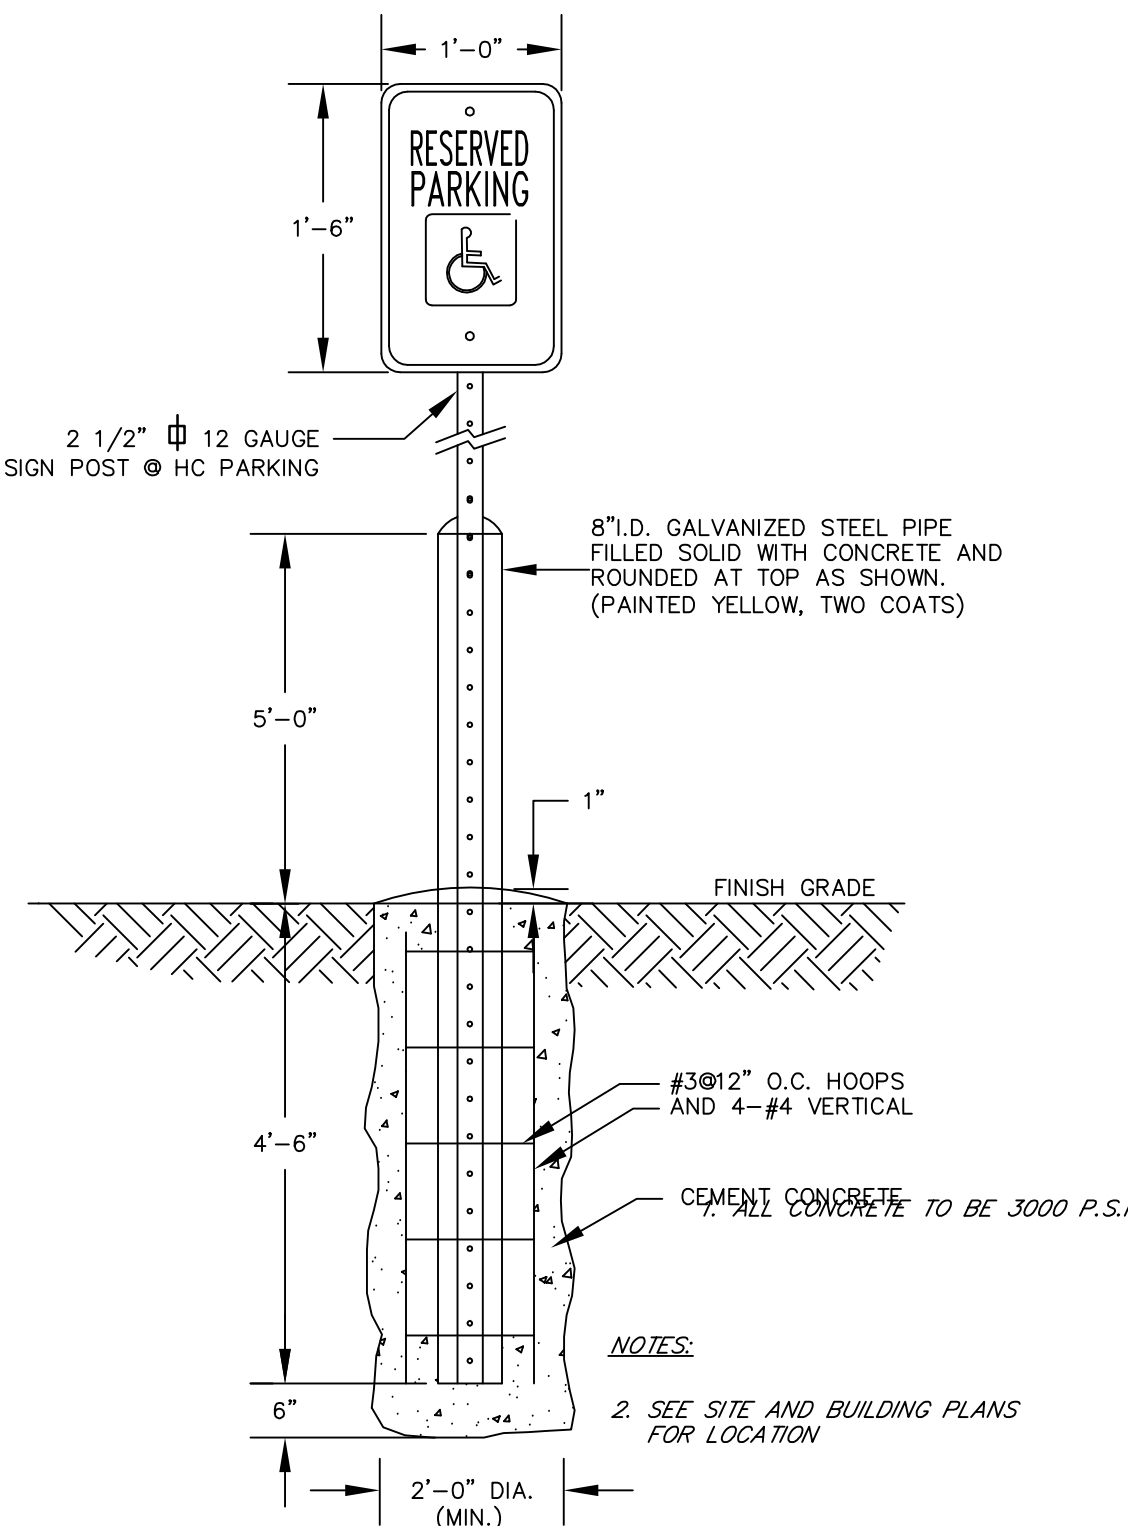


BOLLARD
N.T.S.

tat

© The Architectural Team, Inc.
50 Commandant's Way at Admiral's Hill
Chelsea MA
O 617.889.4402
F 617.884.4329
architecturalteam.com

Consultant:

GLM Engineering
Consultants, Inc.
19 EXCHANGE STREET
HOLLISTON, MA 01746
P: 508-429-1100
F: 508-429-7160
www.GLMengineering.com

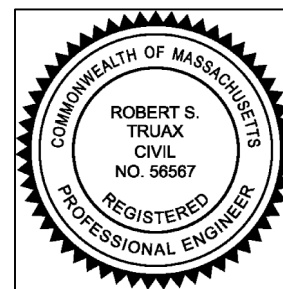

Revision:

05/10/2021

05/24/2021

06/22/2021

Architect of Record:

Drawn:

Checked:

Scale: 1' = 30'

Key Plan:

Project Name:

ANTHOLOGY OF
MILLIS

MILLIS, MA

Sheet Name:

DETAILS


Project Number:

Issue Date:

4/12/21


Sheet Number:

C-13

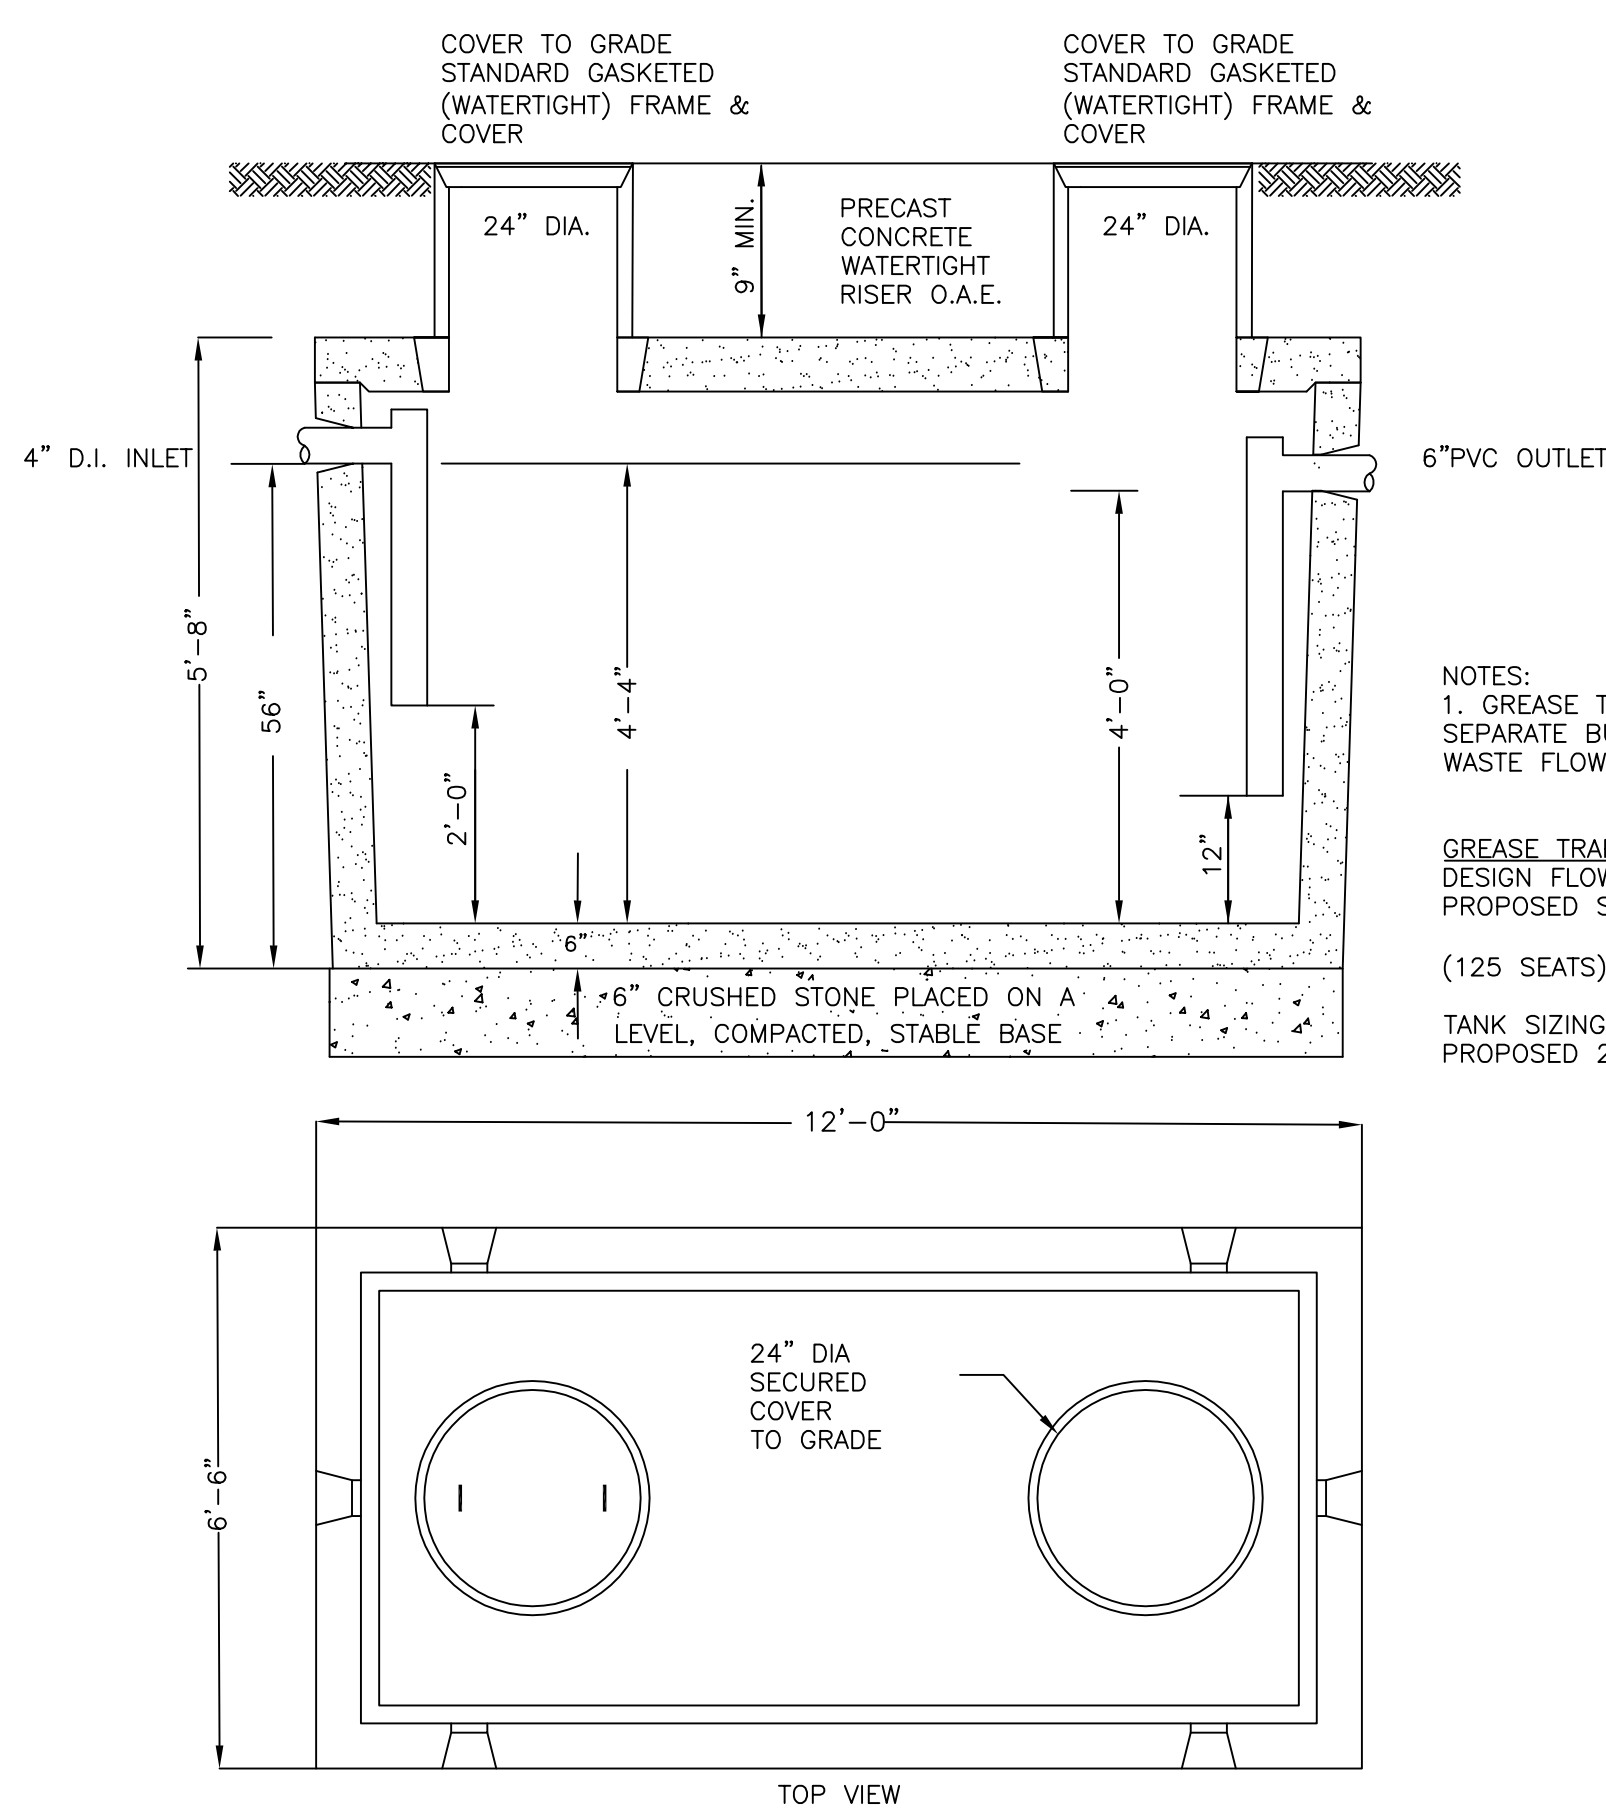


GREASE TRAP
2000 GALLON TANK
NOT TO SCALE


-TANK TO HAVE MANUFACTURERS Q/C SEAL
-WATERTIGHT CONSTRUCTION

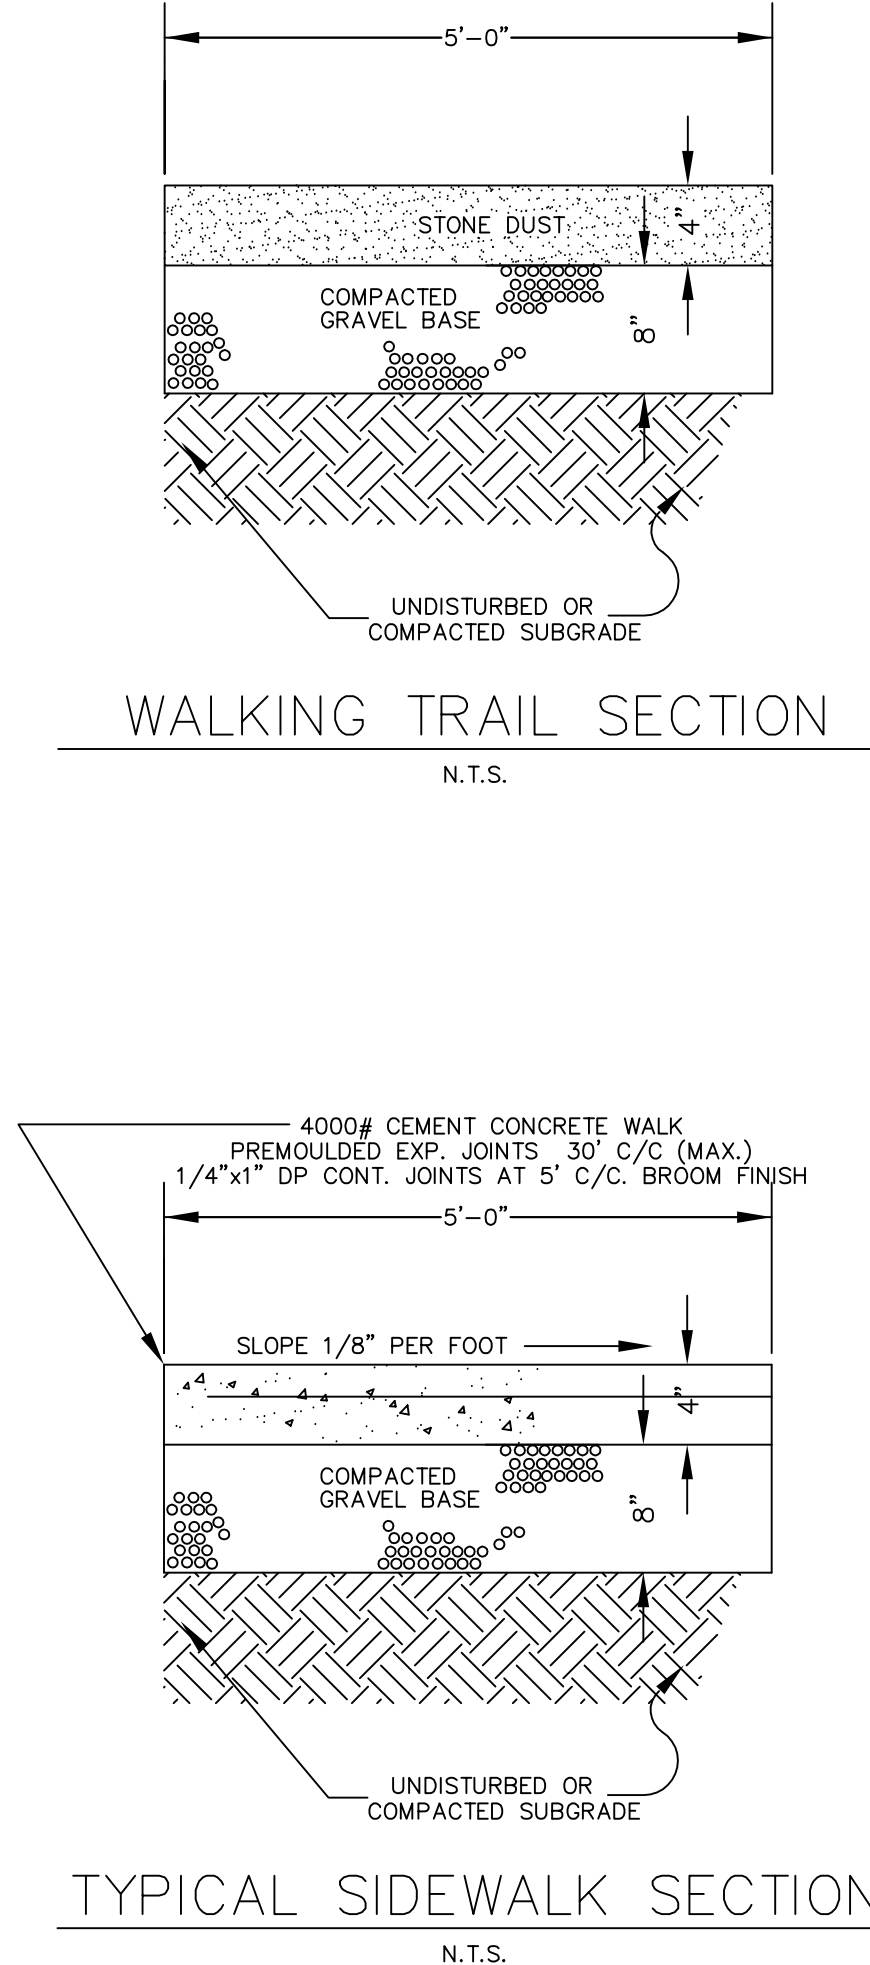

TYPICAL SIDEWALK SECTION
N.T.S.

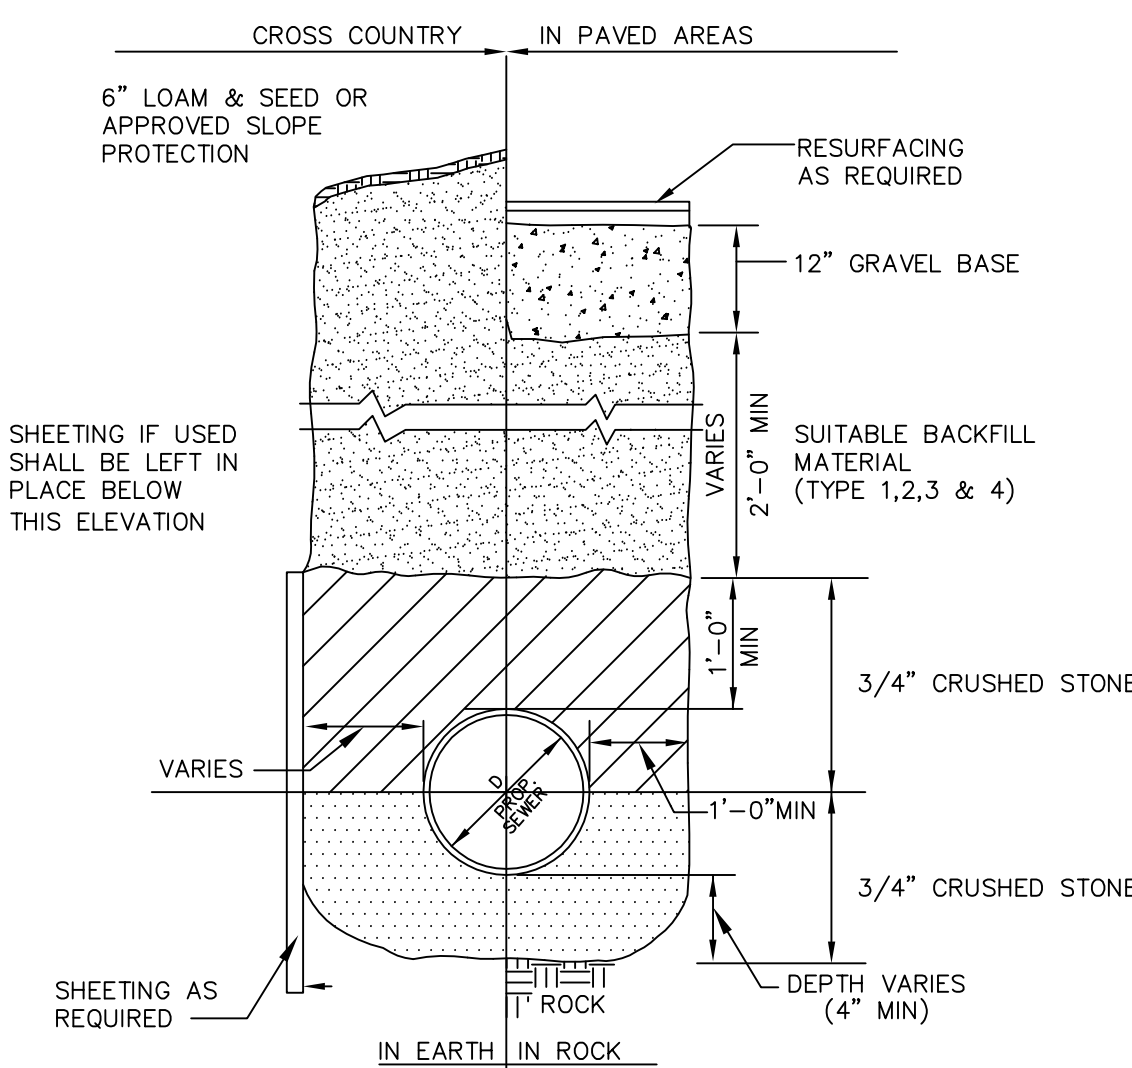

SEWER TRENCH DETAIL
NOT TO SCALE

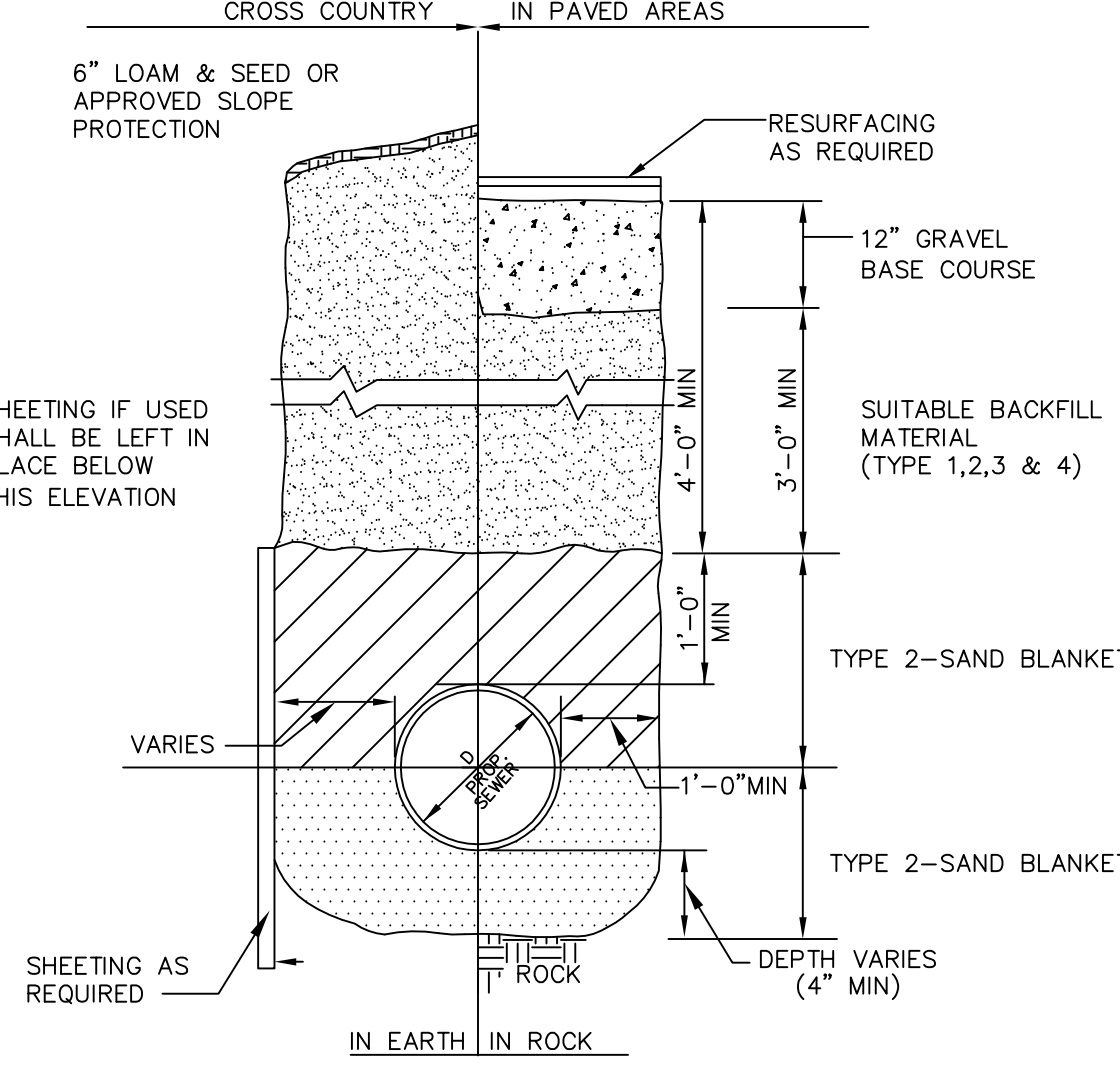

WATER TRENCH DETAIL
NOT TO SCALE


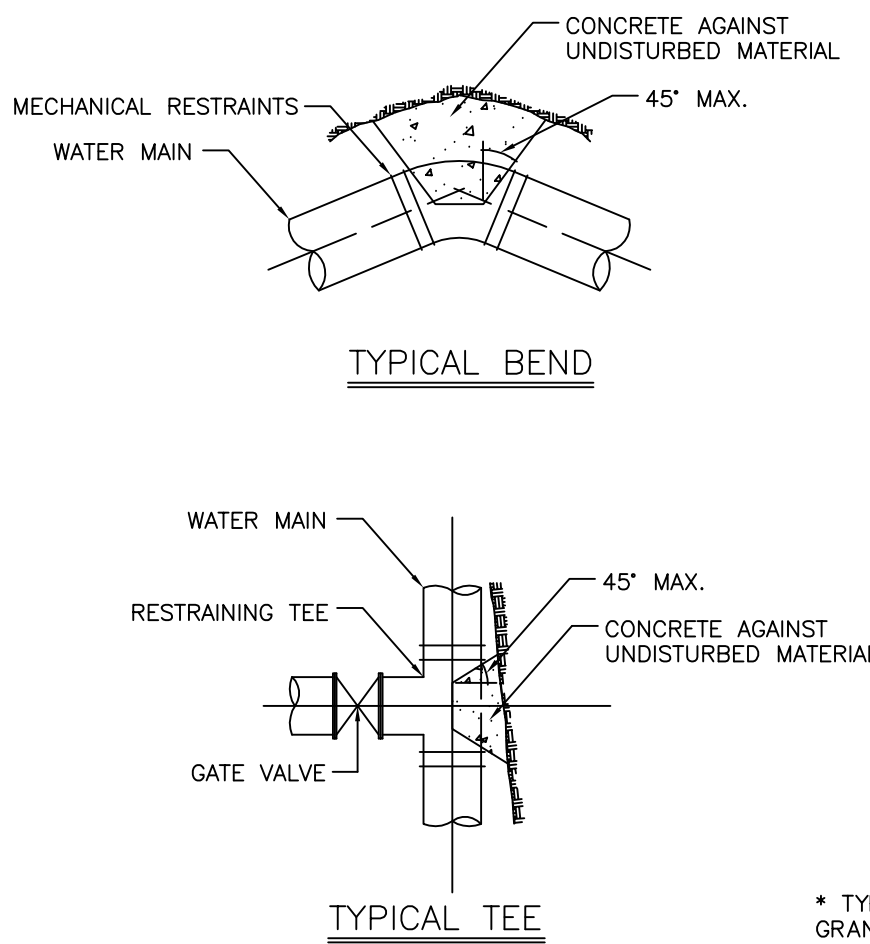


TABLE OF BEARING AREAS IN SQ.FT. AGAINST UNDISTURBED MATERIAL FOR WATER MAIN FITTINGS*				
SIZE OF MAIN (IN)	90° BEND	TEES AND PLUGS	45° BEND	
6	4	2.5	2	
8	6	4	3	
12	12	9	7	
16	21	16	12	

TYPICAL THRUST BLOCK DETAILS
N.T.S.

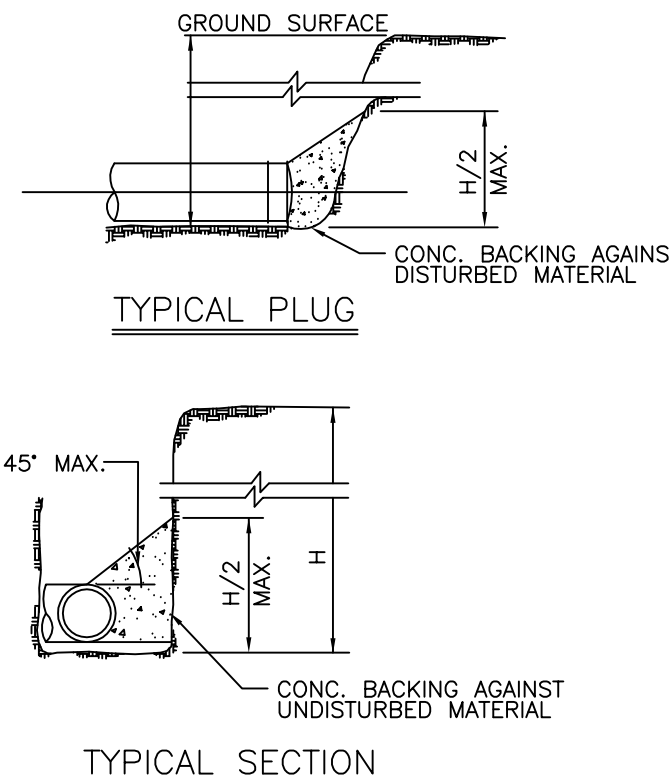


TYPICAL SECTION


NOTES:
1. FOR FITTINGS WITH LESS THAN 45° DEFLECTION, USE BEARING AREAS FOR 45° BEND.
2. BEARING AREAS BASED ON HORIZONTAL PASSIVE SOIL PRESSURE OF 2000 P.S.F. AND INTERNAL WATER PRESSURE OF 150 P.S.I.G. JOINTS SHALL NOT BE ENCASED IN CONCRETE. BEARING AREAS MAY BE DISREGARDED FOR TRENCHES IN ROCK WHERE THE TOP OF THE ROCK FACE IS AT OR ABOVE THE CROWN OF THE PIPE. HOWEVER, CONCRETE BACKING SHALL BE PLACED BETWEEN THE PIPE AND THE ROCK FACE.
3. THE CONTRACTOR SHALL SUBMIT 2 WEEKS IN ADVANCE OF PLACEMENT, WORKING DRAWINGS FOR EACH THRUST BLOCK TO THE ENGINEER FOR APPROVAL PRIOR TO INSTALLATION.

4'-0" & 5'-0" DIA. PRECAST SEWER MANHOLE DETAIL
N.T.S.

- CONSTRUCTION NOTES
1. MINIMUM SLOPE 1/8" PER FOOT FOR 6" PVC SEWER SERVICE
 2. OUTSIDE CLEAN OUT REQUIRED IF CLEAN OUT NOT INSIDE BASEMENT
 3. "GENICO" STYLE CAST IRON FRAME AND COVER REQUIRED IN PAVED AREAS. INSTALL FLUSH TO FINISHED GRADE OF PAVEMENT.
 4. GREEN TRACER TAPE MARKED "CAUTION SEWER LINE BELOW" MUST BE PLACED OVER THE SEWER SERVICE AT A 16" DEPTH BELOW FINISHED GRADE
 5. PIPE BEDDING TO BE 3/4" CRUSHED STONE WHEN GROUND WATER IS PRESENT AND TYPE 2 "SAND" WHEN DRY.

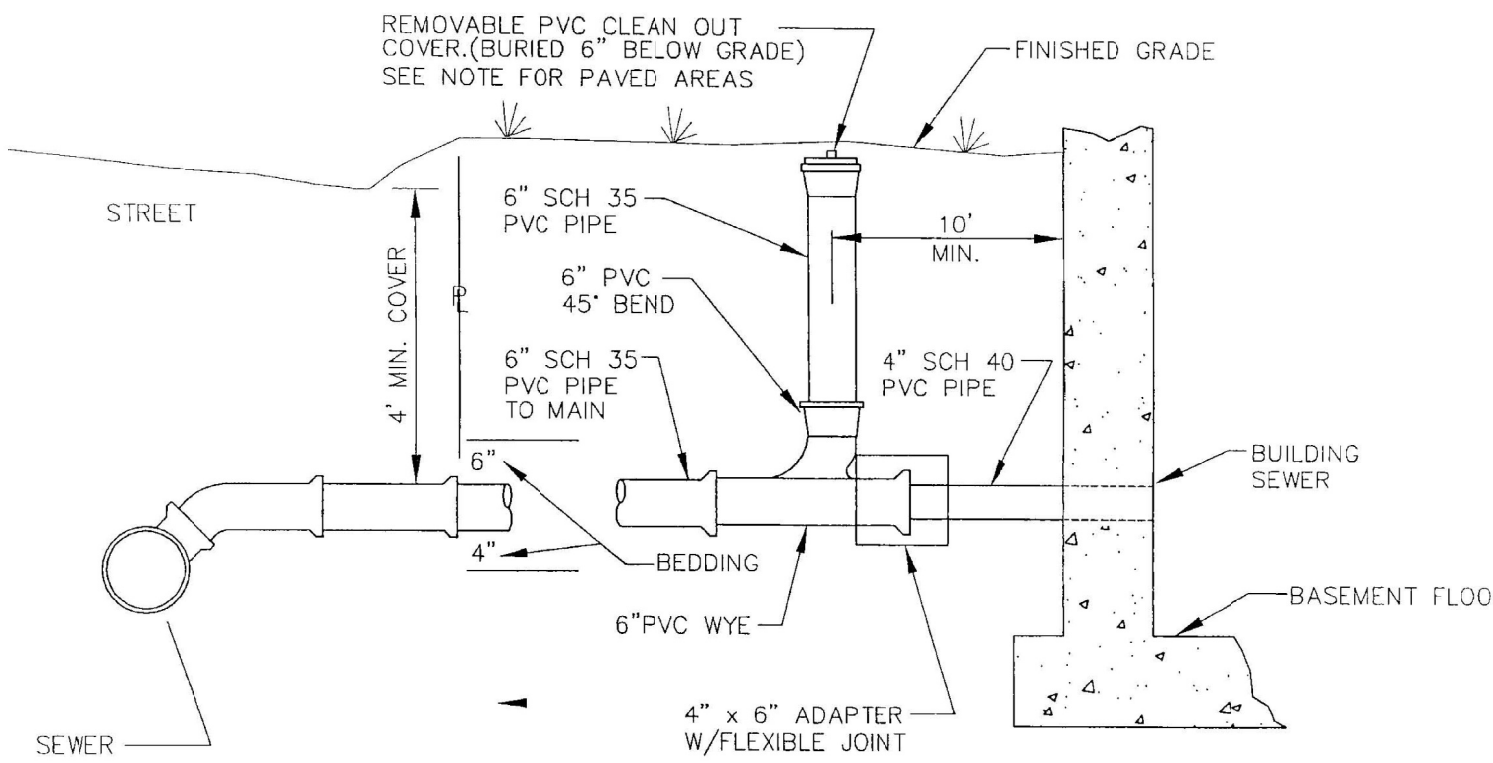

SEWER SERVICE LINE
OUTSIDE CLEANOUT AND FITTINGS
N.T.S.

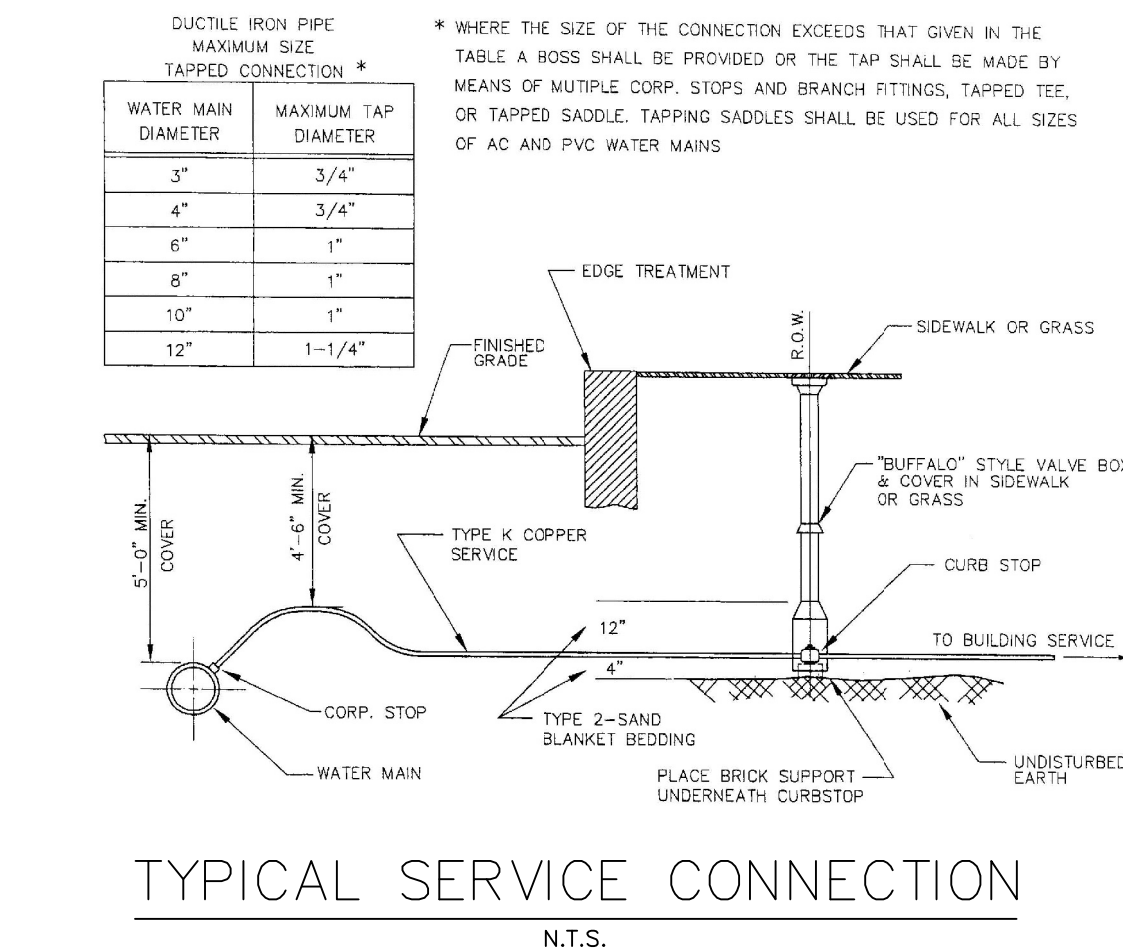

Consultant:

GLM Engineering Consultants, Inc.
19 EXCHANGE STREET
HOLLISTON, MA 01746
P: 508-429-1100
F: 508-429-7160
www.GLMengineering.com



Revision:

05/10/2021
05/24/2021
06/22/2021

Architect of Record:

Drawn:

Checked:

Scale: 1' = 30'

Key Plan:

Project Name:

ANTHOLOGY OF MILLIS

MILLIS, MA

Sheet Name:

DETAILS



Project Number:

Issue Date:




4/12/21

Sheet Number:

C-14

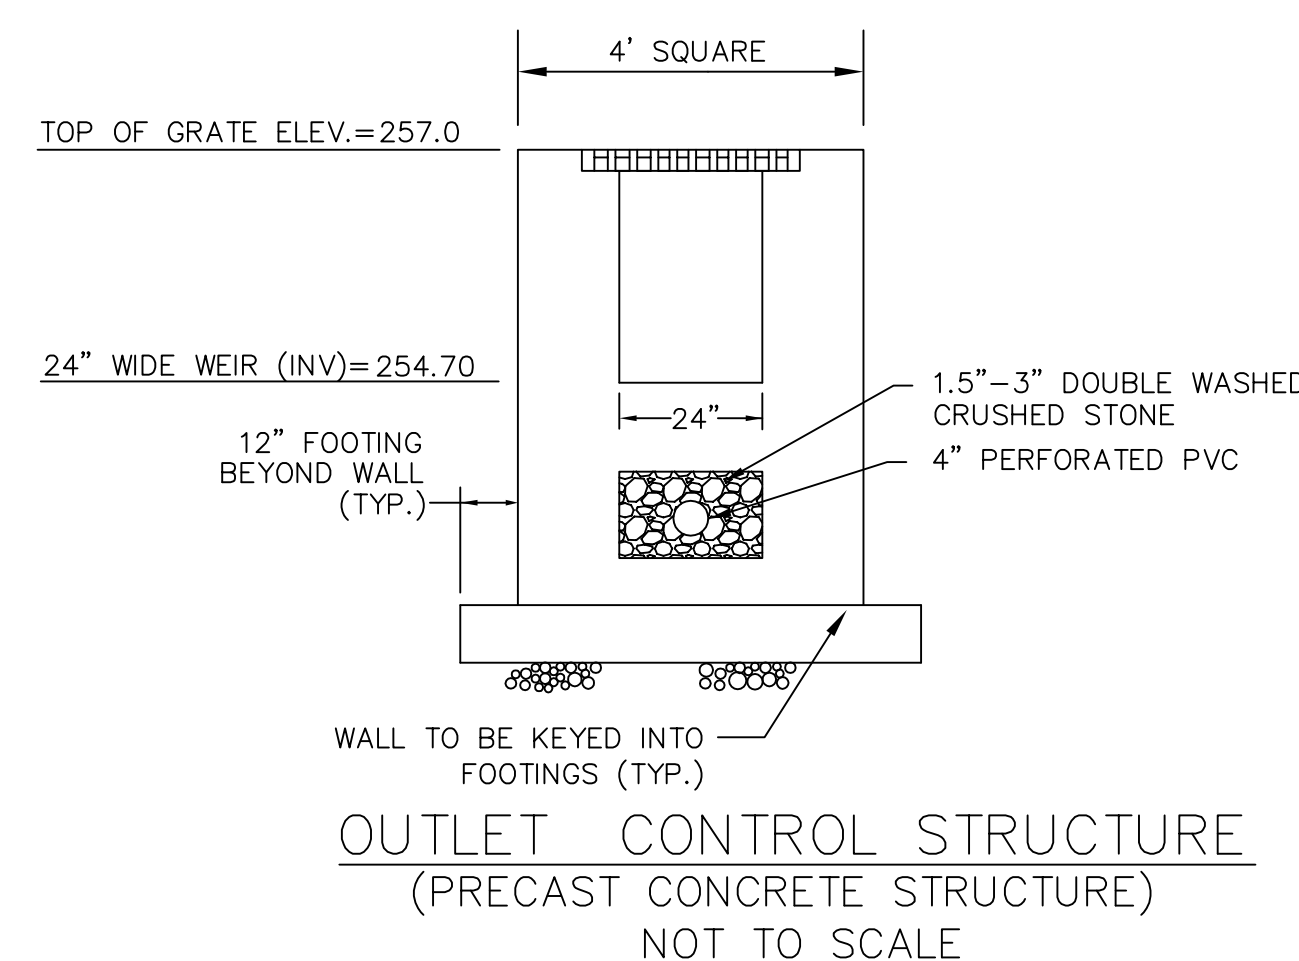
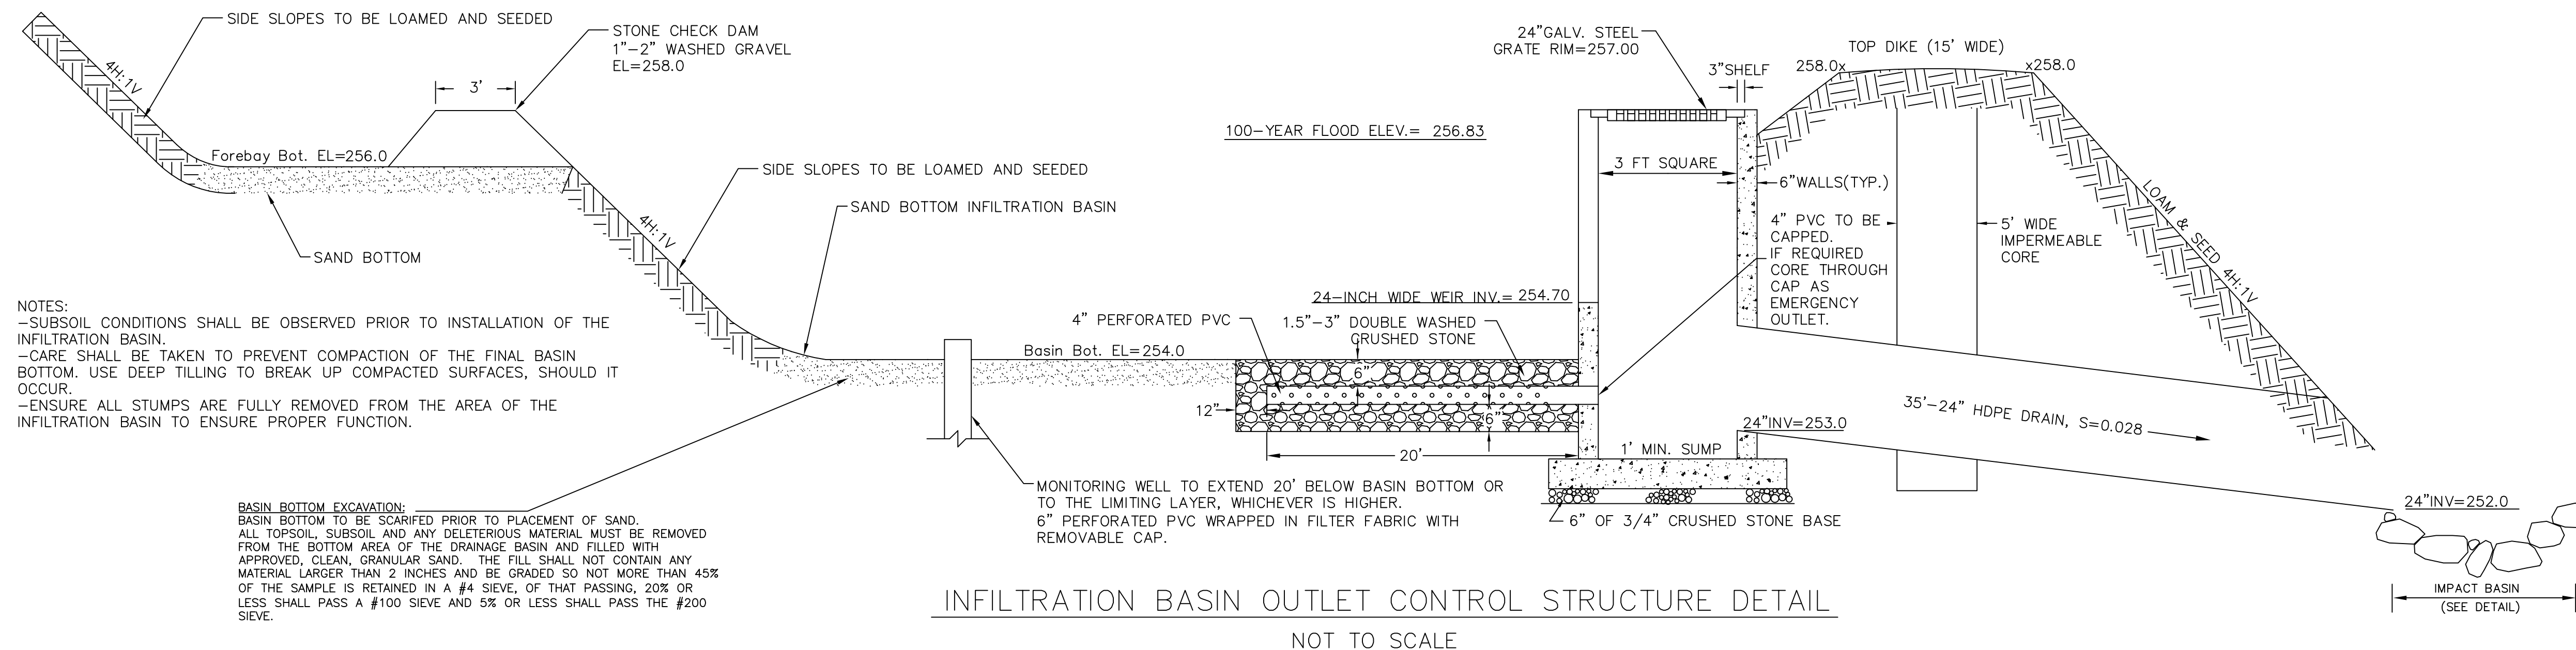


OUTLET #	DEPTH "B" (INCHES)	RIP-RAP SIZE D50 (IN.)	APRON LENGTH (FT)	APRON END WIDTH (FT)
1	30.00	12.00	10.0 min	13.00
2	14.00	10.00	10.0 min	13.00

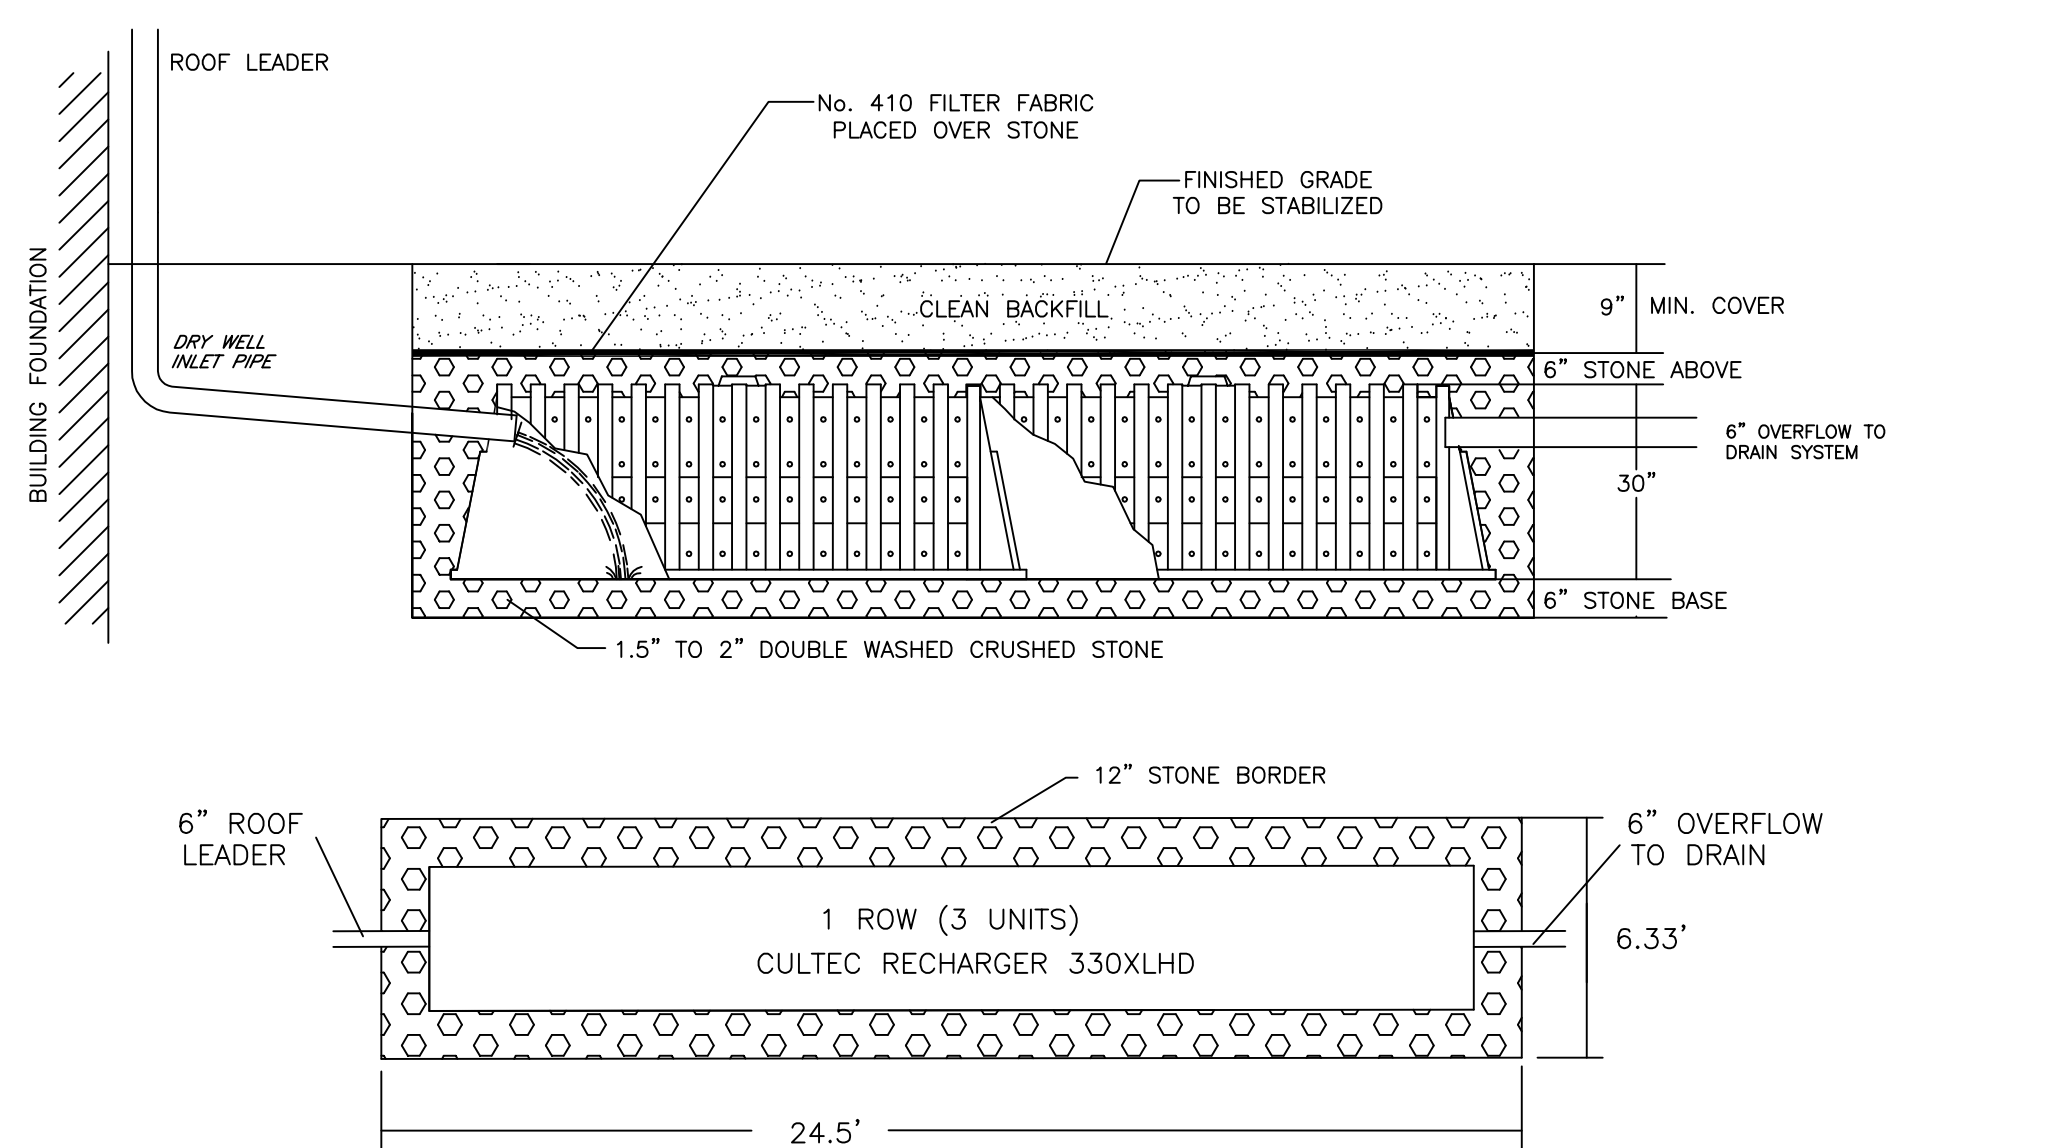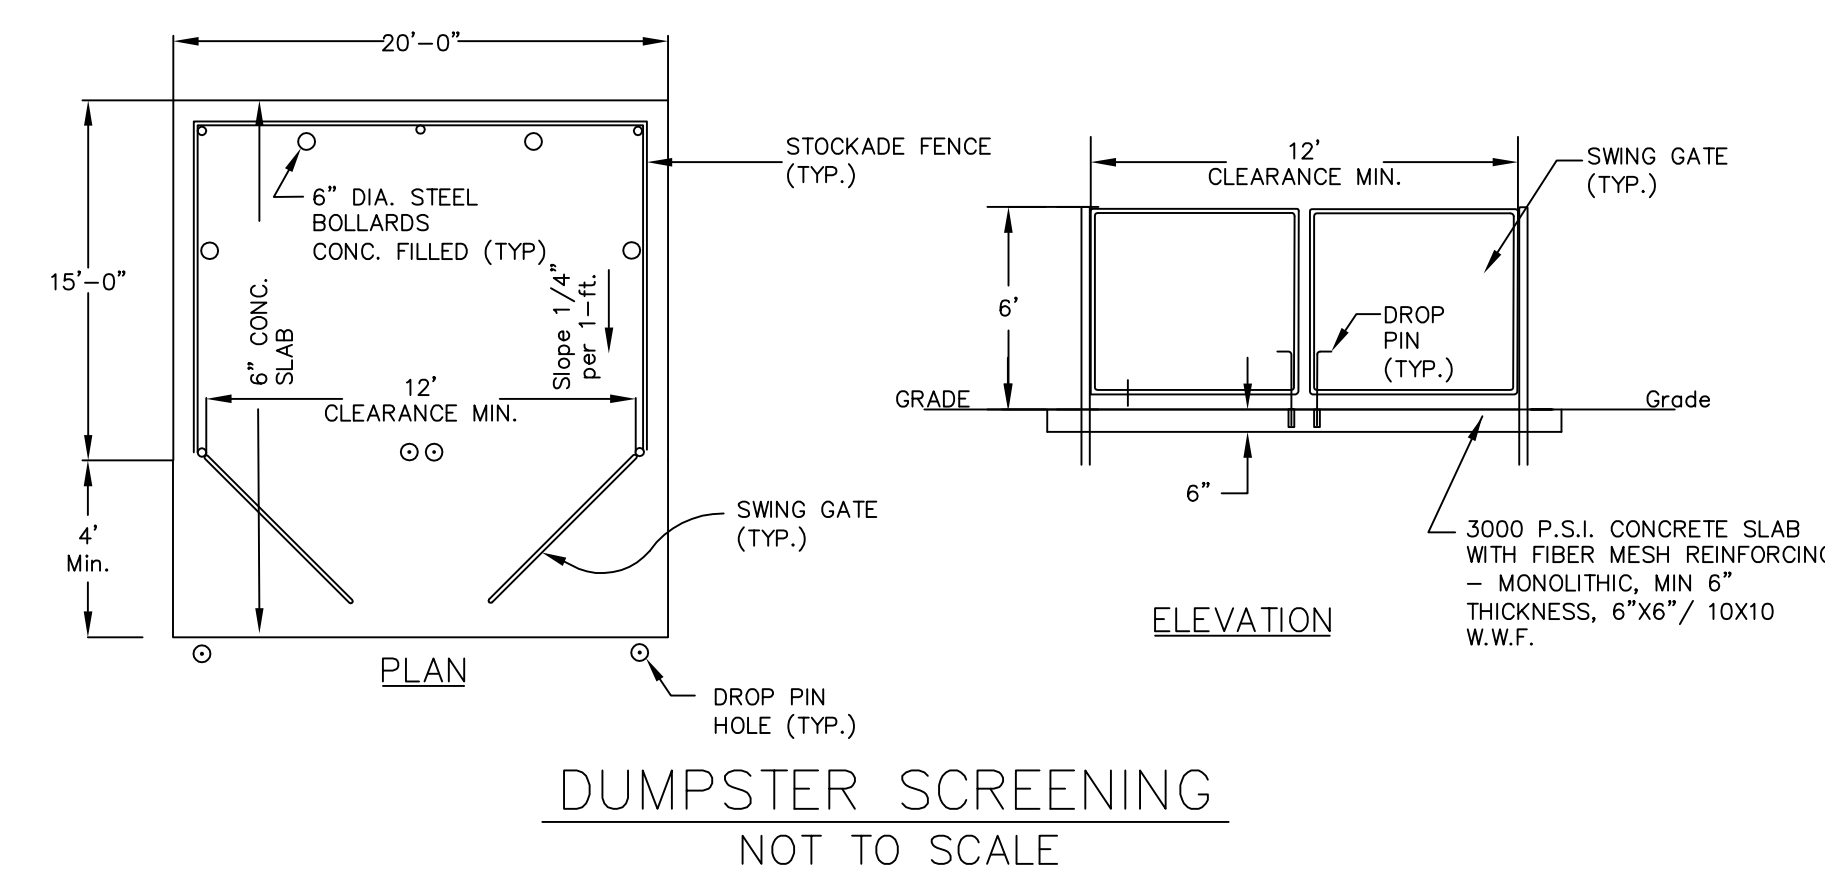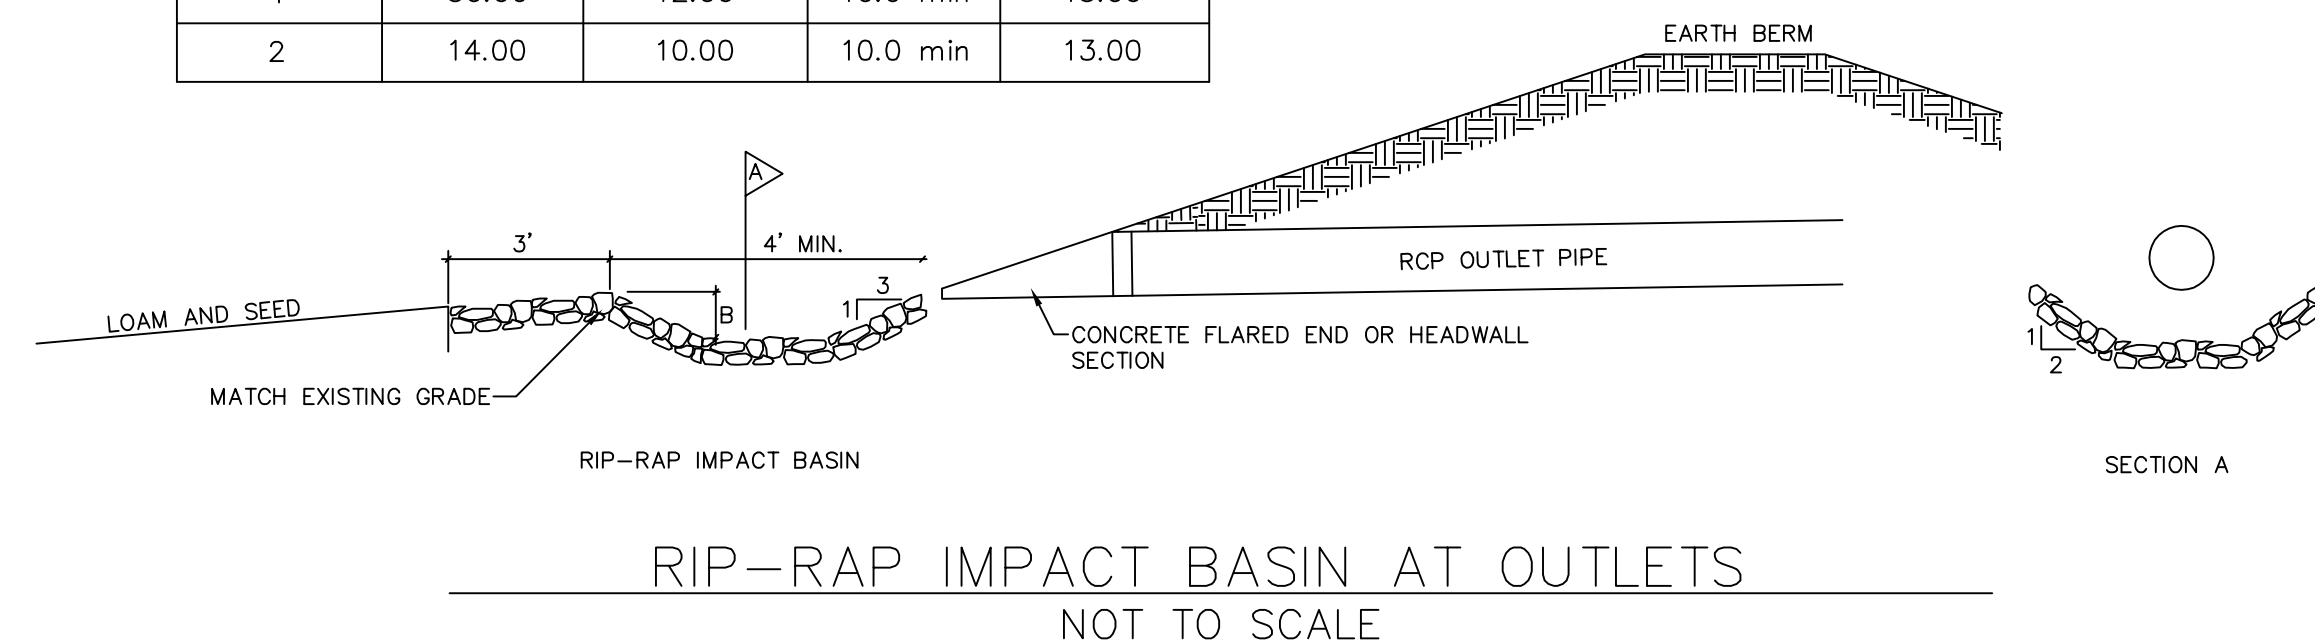


PROPOSED ROOF AREA = 2235 S.F.
VOLUME REQUIRED FOR 1" OF RUNOFF OVER ROOF AREA:
2235 S.F. x 1" = 186 C.F.
DRAINAGE SYSTEM:
CULTEC CHAMBERS - RECHARGER 330 WITH STONE
CHAMBER STORAGE VOLUME = 167.6 CU.F.T.
STONE STORAGE VOLUME = 152.8 CU.F.T.
TOTAL STORAGE WITH STONE = 320.4 CU.F.T.

CULTEC LEACHING SYSTEM
FOR ROOF RUNOFF INFILTRATION
CULTEC RECHARGER 330XLHD
N.T.S.

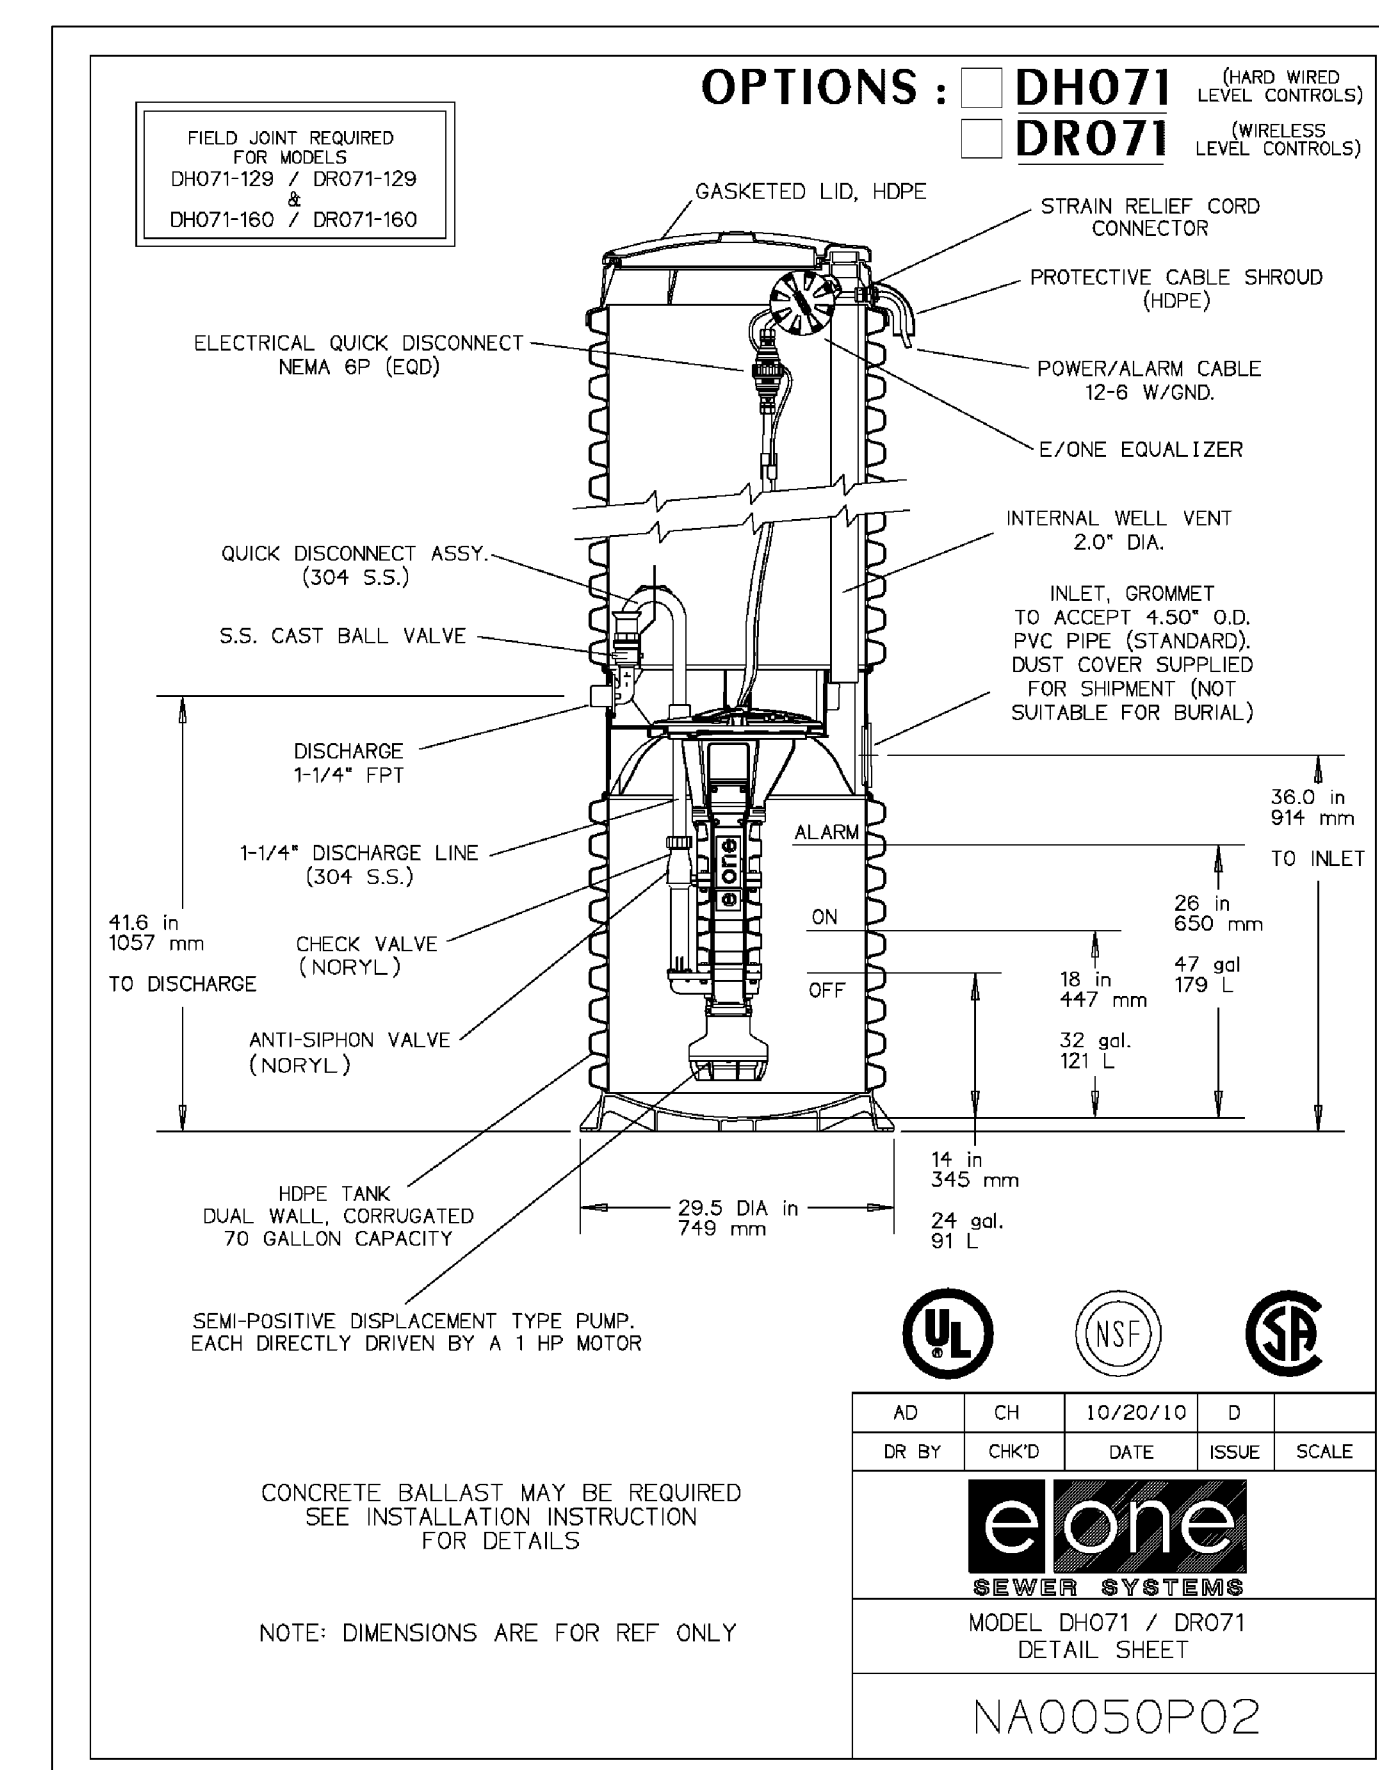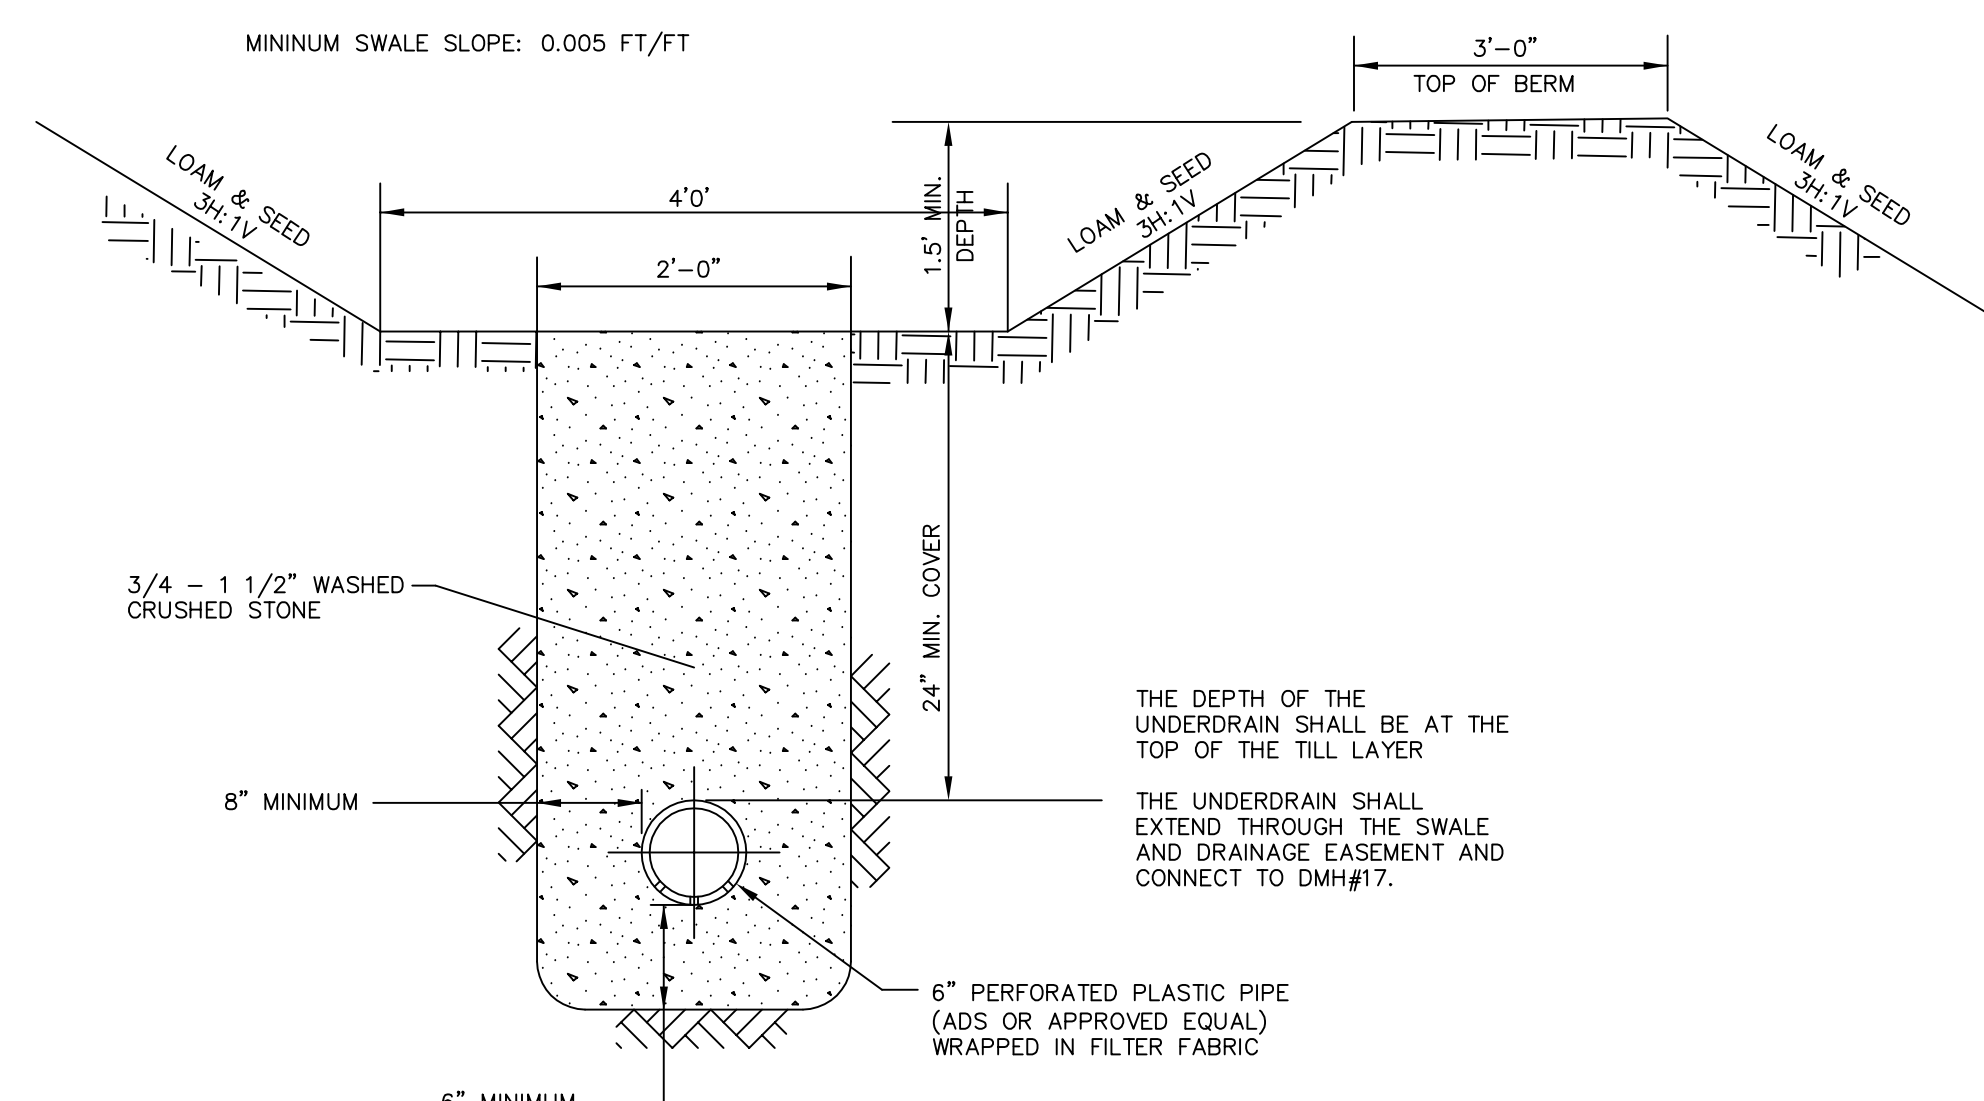

Consultant:

GLM Engineering
Consultants, Inc.
19 EXCHANGE STREET
HOLLISTON, MA 01746
P: 508-429-1100
F: 508-429-7160
www.GLMengineering.com

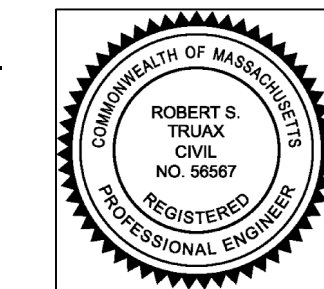

Revision:

05/10/2021

05/24/2021

06/22/2021

Architect of Record:

Drawn:

Checked:

Scale: 1" = 30'

Key Plan:

Project Name:

ANTHOLOGY OF
MILLIS

MILLIS, MA

Sheet Name:

DETAILS


Project Number:

Issue Date:

4/12/21

Sheet Number:


C-15

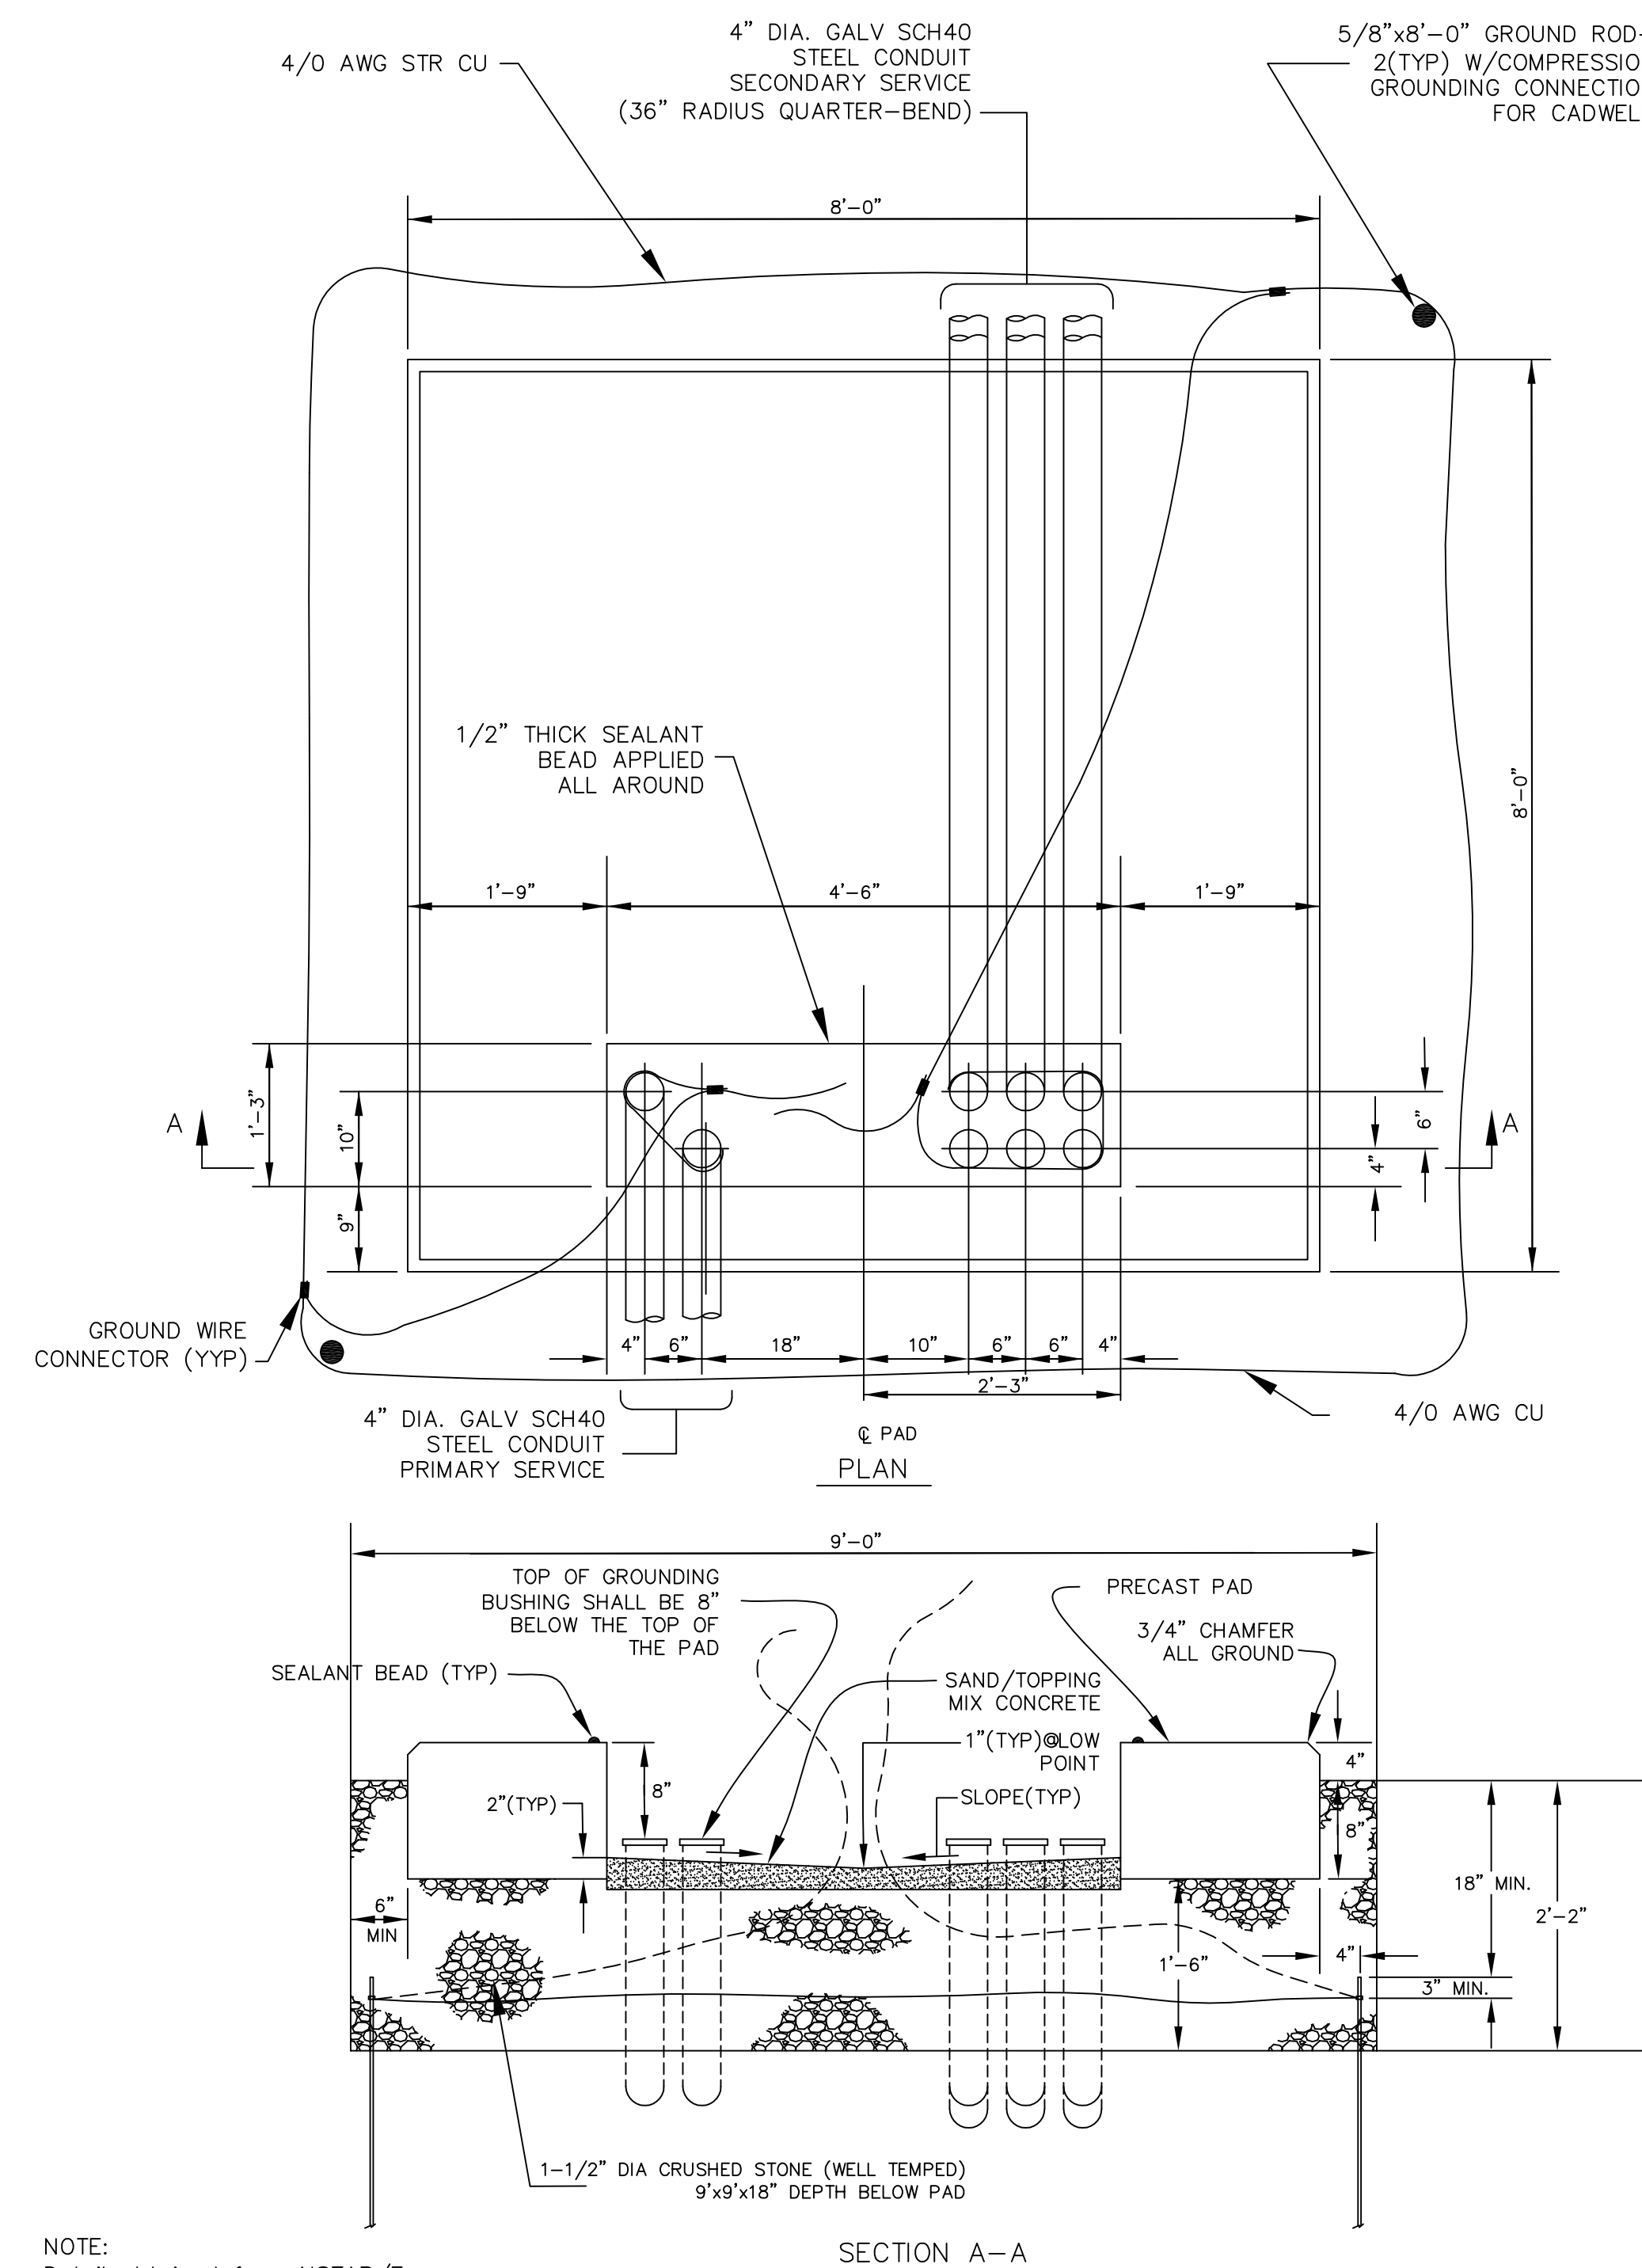

NOTE:
Detail obtained from NSTAR/Eversource:
'C3801 R2 Installation of Precast Pad
Foundations for Three-Phase Transformers',
date revised 27-Jan-09

PAD#2: THREE PHASE 500-2,500 kVA TRANSFORMER PRECAST PAD
INSTALLATION AND GROUNDING DETAIL

NOT TO SCALE

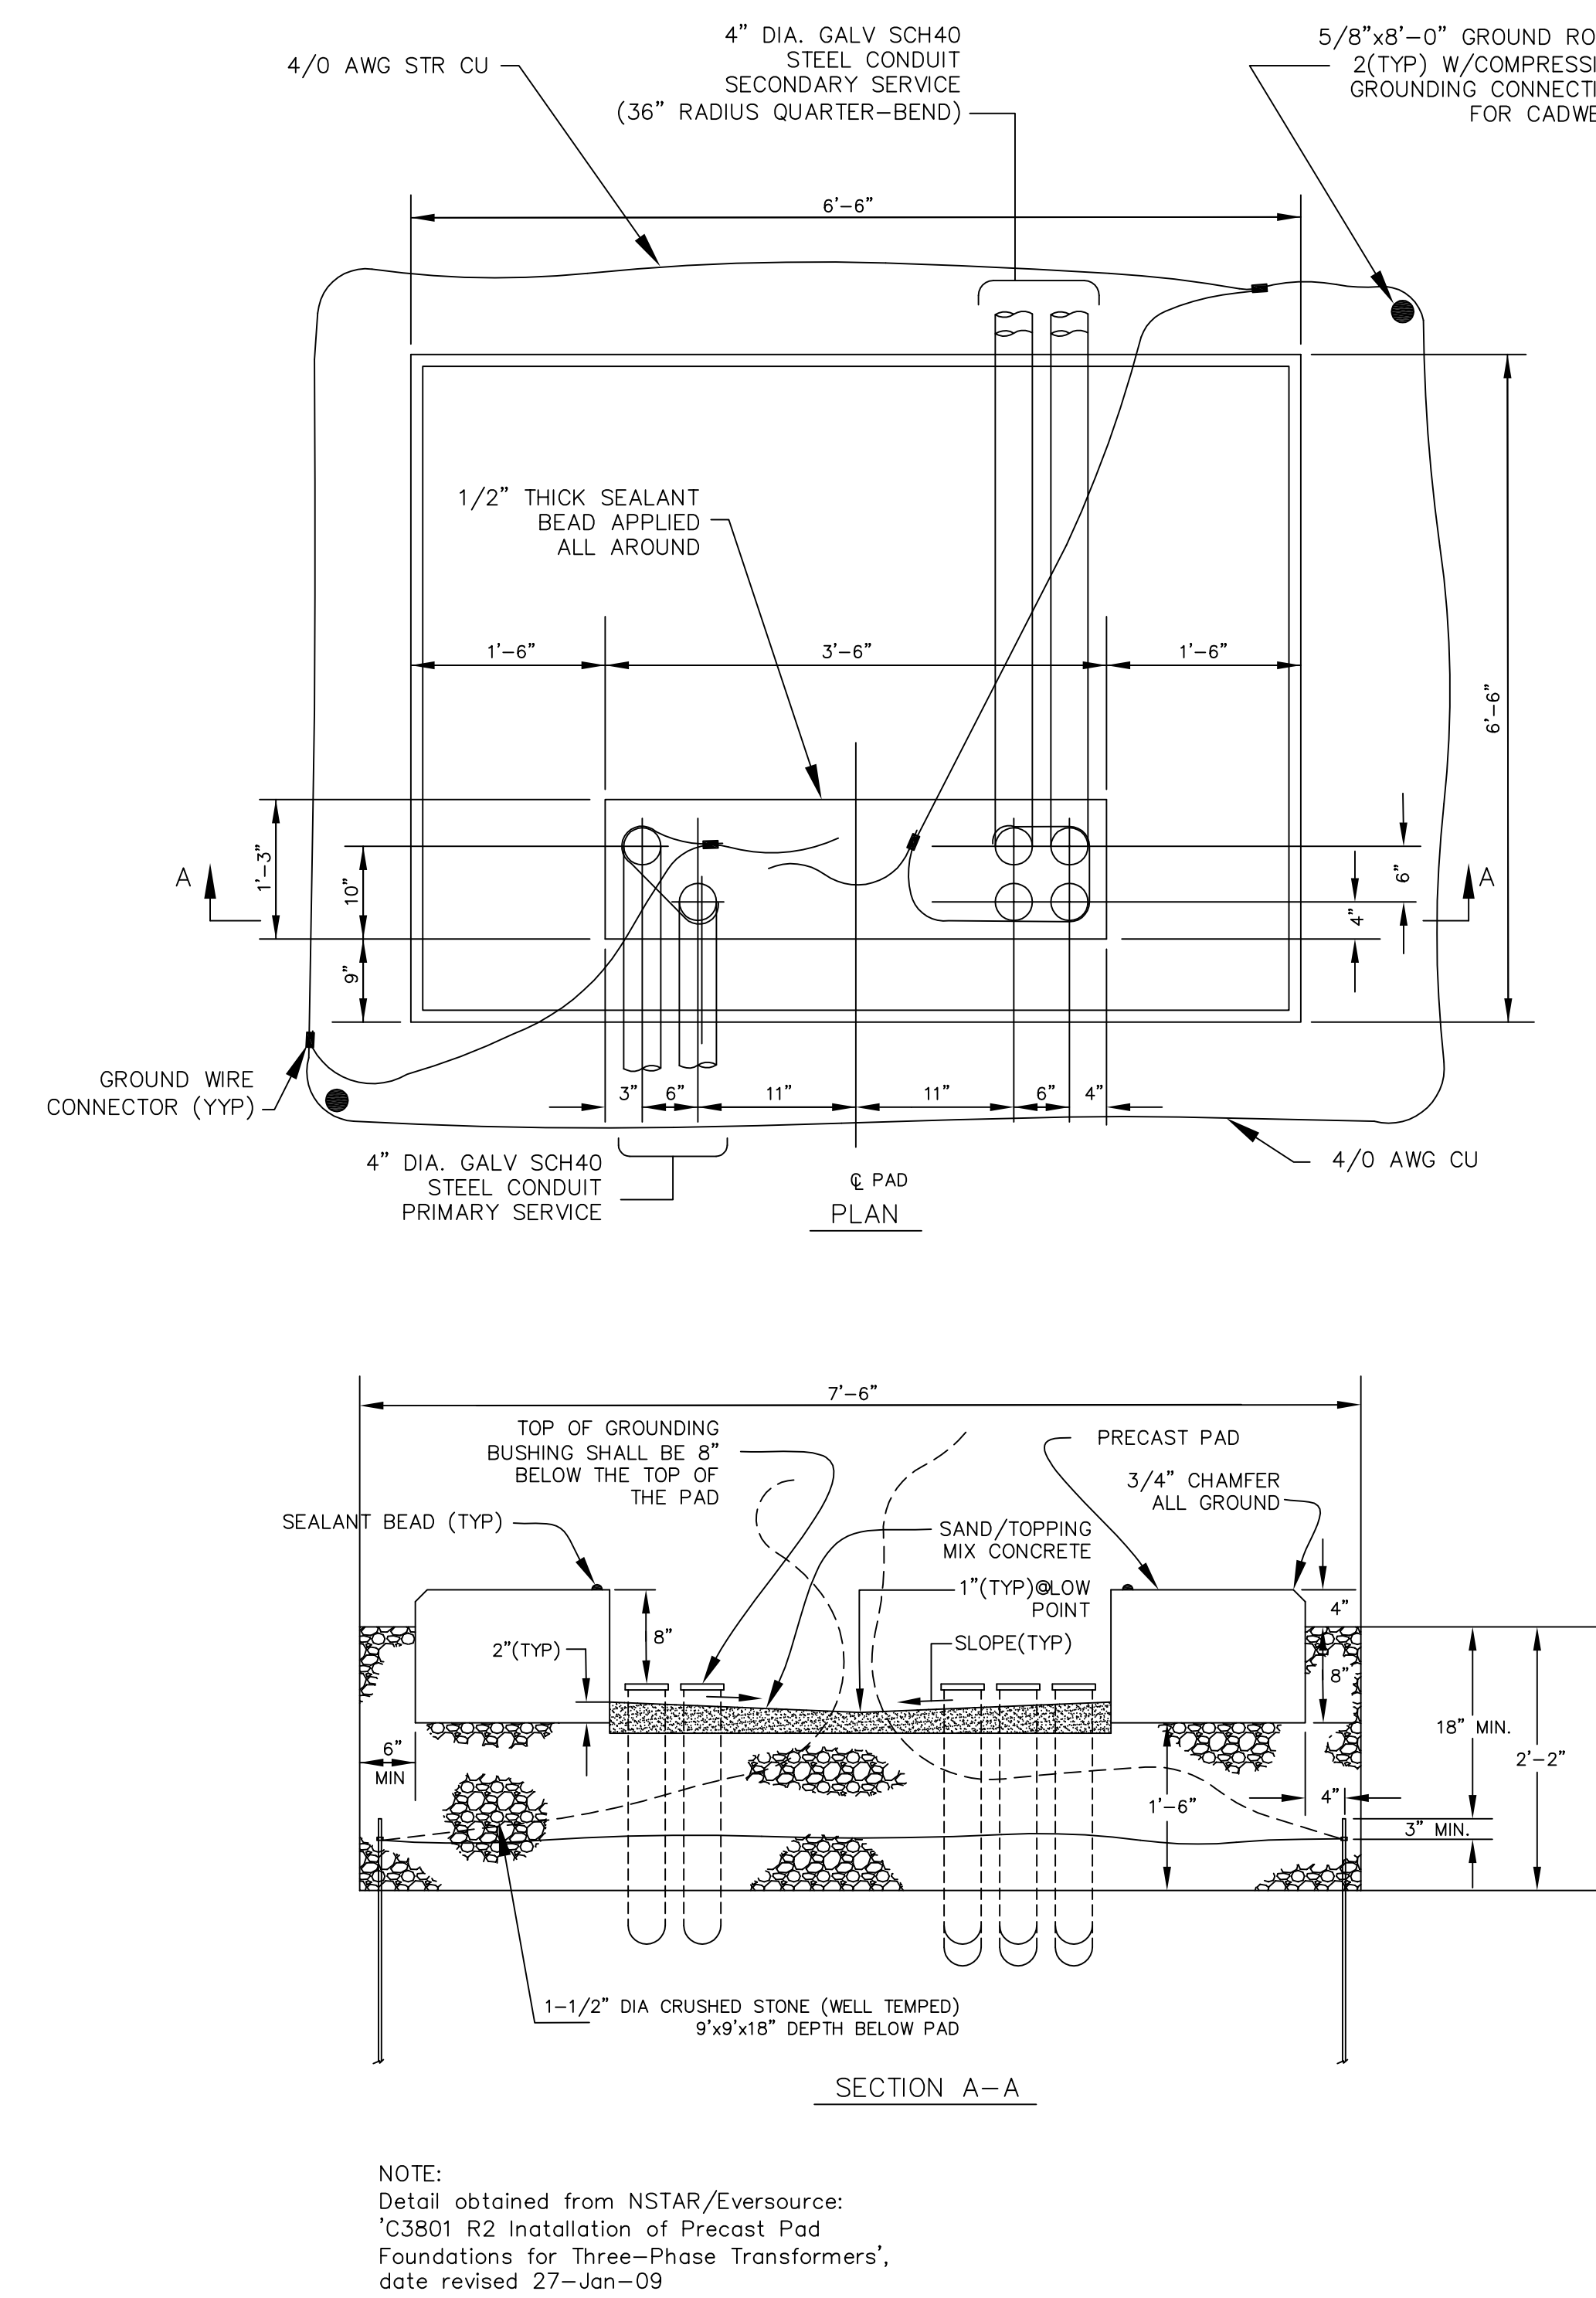

NOTE:
Detail obtained from NSTAR/Eversource:
'C3801 R2 Installation of Precast Pad
Foundations for Three-Phase Transformers',
date revised 27-Jan-09

PAD#1: THREE PHASE 75-300 kVA TRANSFORMER PRECAST PAD
INSTALLATION AND GROUNDING DETAIL

NOT TO SCALE
PAD#1 INSTALLED AT BUILDINGS 2 & 3

Consultant:

VERDANT
LANDSCAPE ARCHITECTURE
318 Harvard Street, Suite 25, Brookline, MA 02446
Verdant Landscape Architecture.com
617.735.1180

Revision:

5-10-2021	Value Engineering
6-15-2021	Issued for Permit
6-21-2021	Revisions for Permit

Architect of Record:




Drawn: WK | KC | NA

Checked: KP

Scale: As Noted

Key Plan:

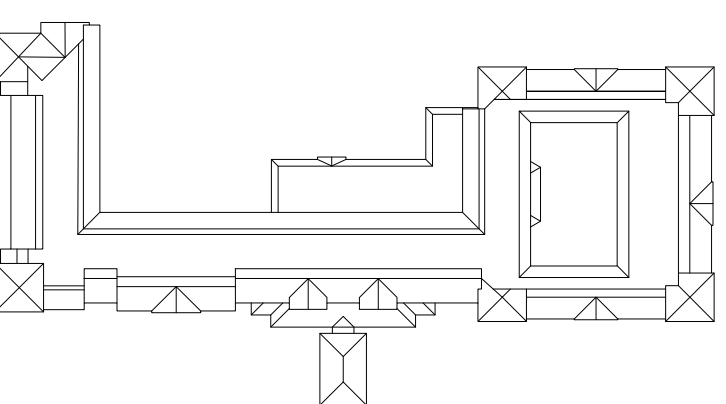

Project Name:

Millis AL

**125 DOVER ROAD
MILLIS, MA 02054**

Sheet Name:

**L SERIES
MATERIAL + LAYOUT
PLAN**


Project Number:

Issue Date:

4/12/21 PERMIT

Sheet Number:

L1.0

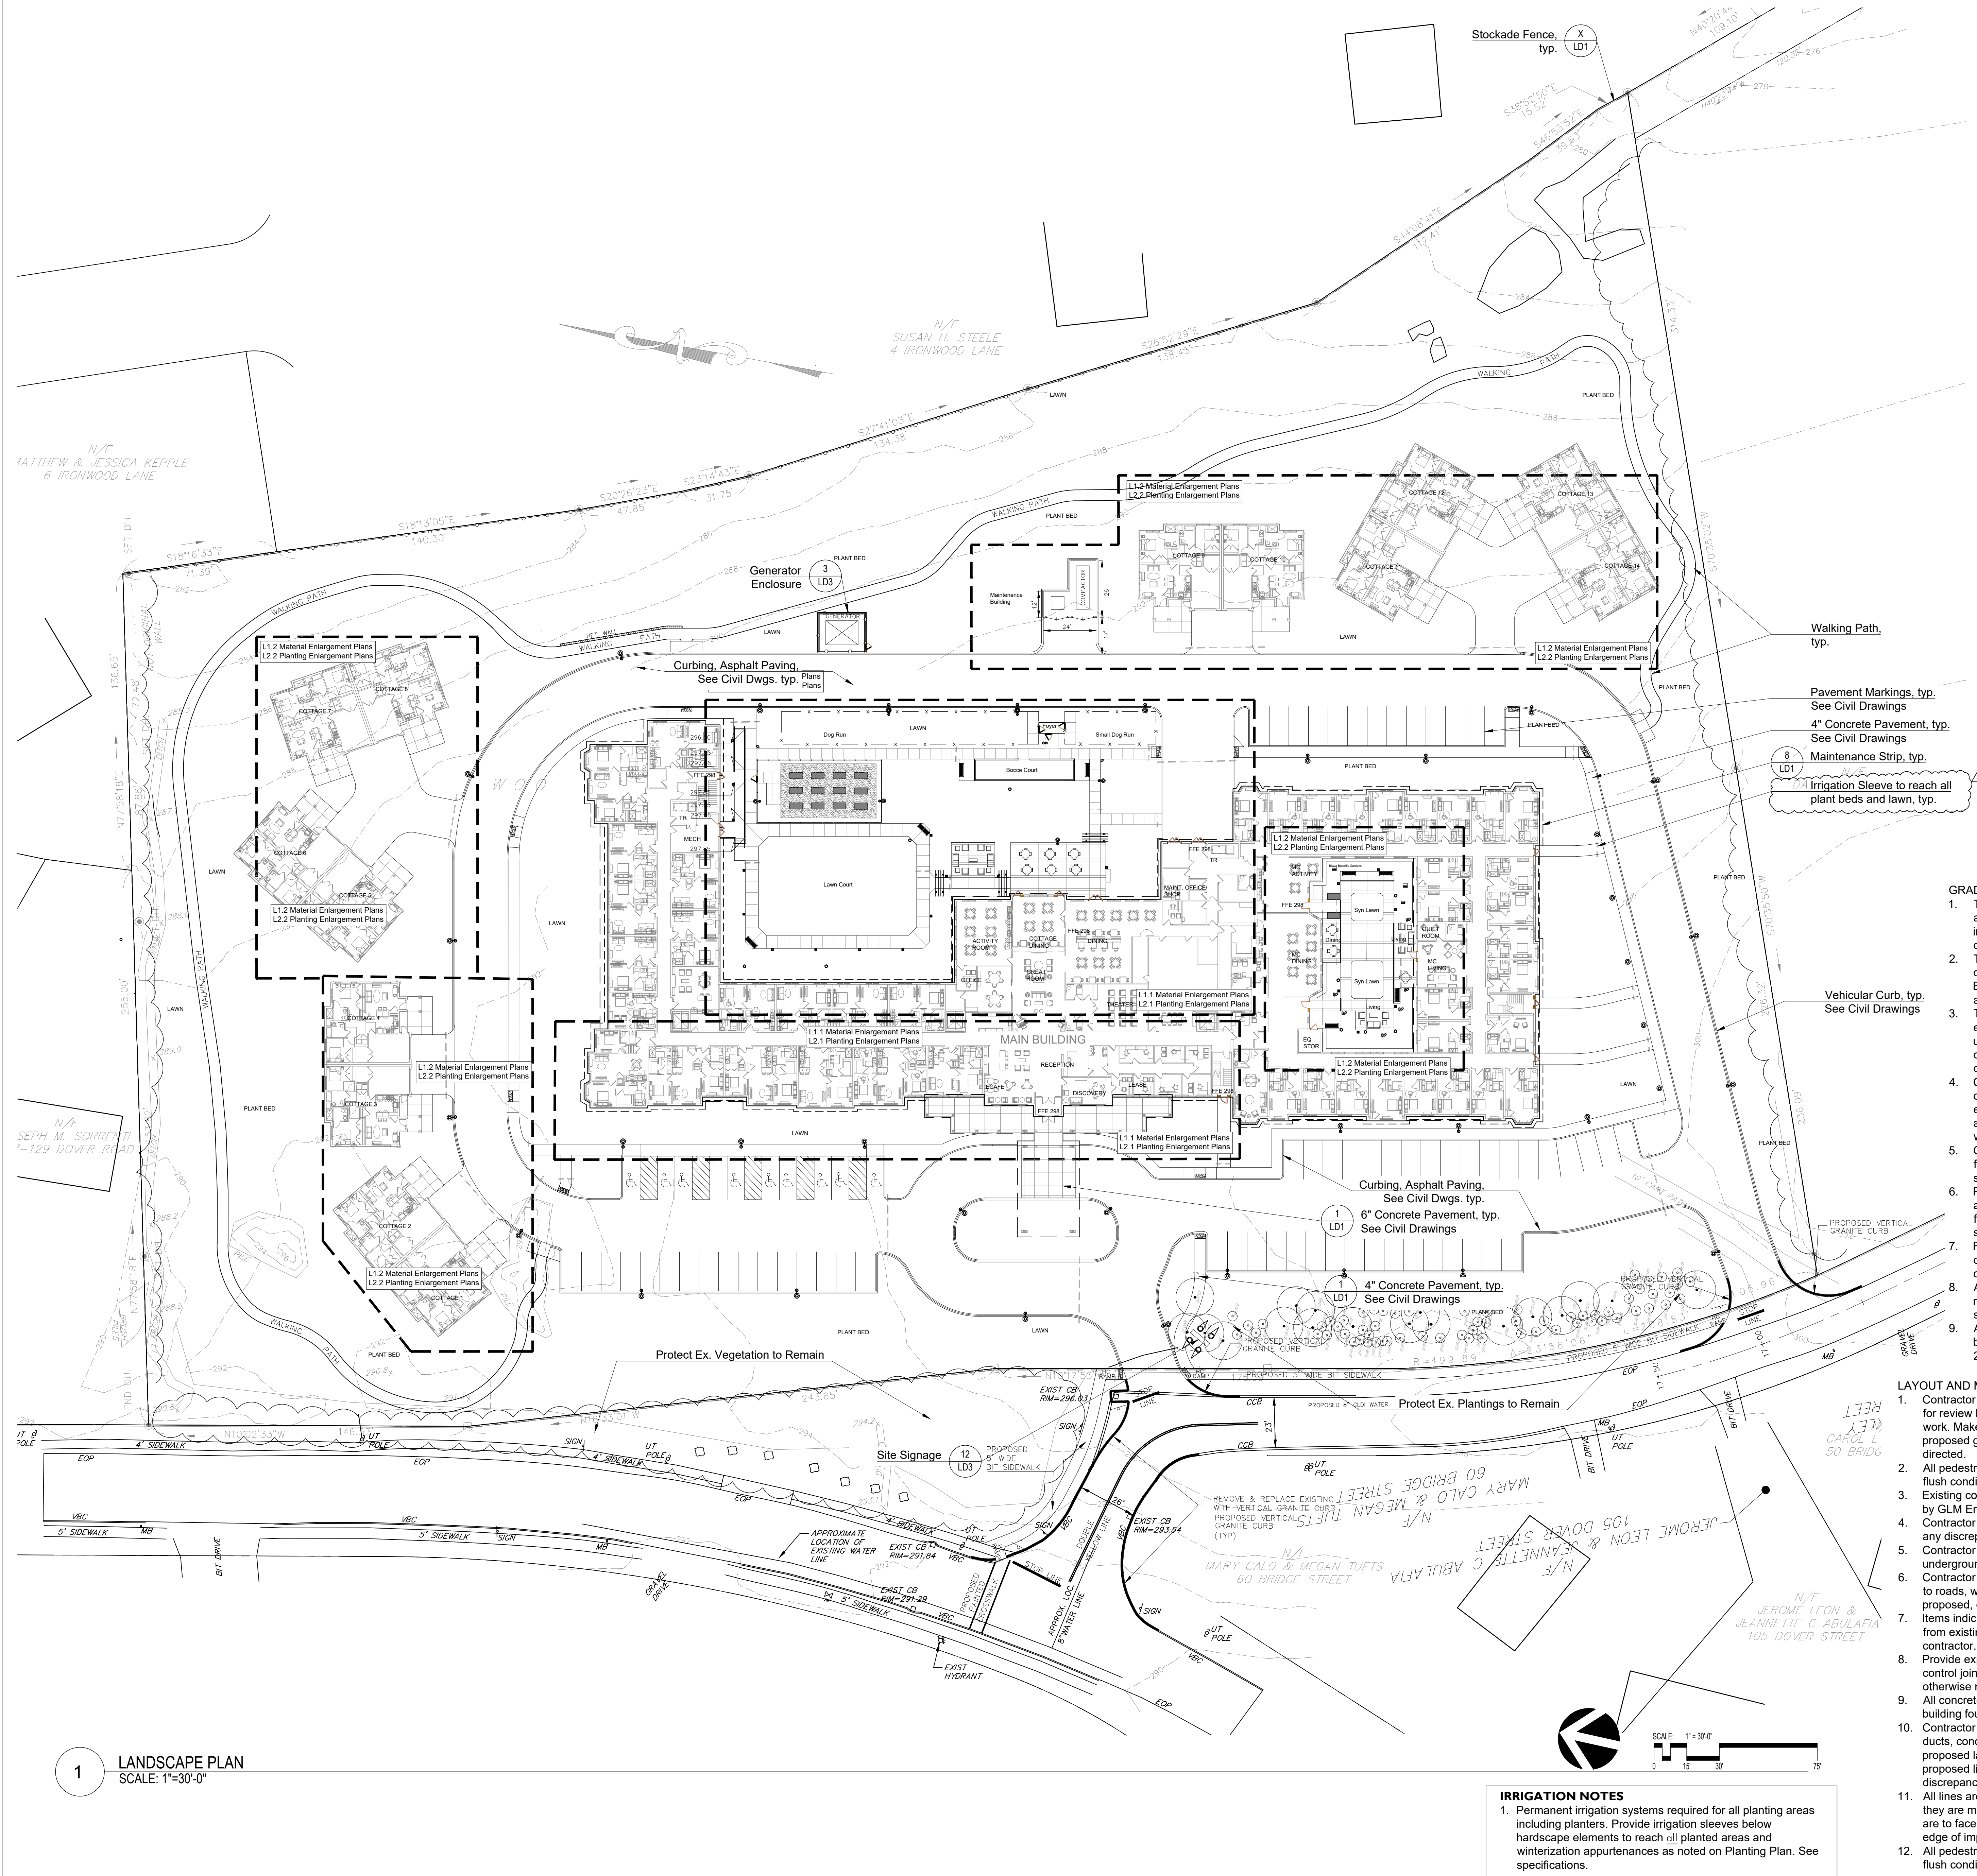

tat

© The Architectural Team, Inc.
50 Commandant's Way at Admiral's Hill
Chelsea MA 02150
O 617.889.4402
F 617.884.4329
architecturalteam.com

Consultant:

VERDANT
LANDSCAPE ARCHITECTURE
318 Harvard Street, Suite 25, Brookline, MA 02446
Verdant Landscape Architecture.com
617.735.1180

Revision:

2/15-10-2021 Value Engineering
3/15-2021 Issued for Permit
6-21-2021 Revisions for Permit

Architect of Record:




Drawn: WK | KC | NA

Checked: KP

Scale: As Noted

Key Plan:

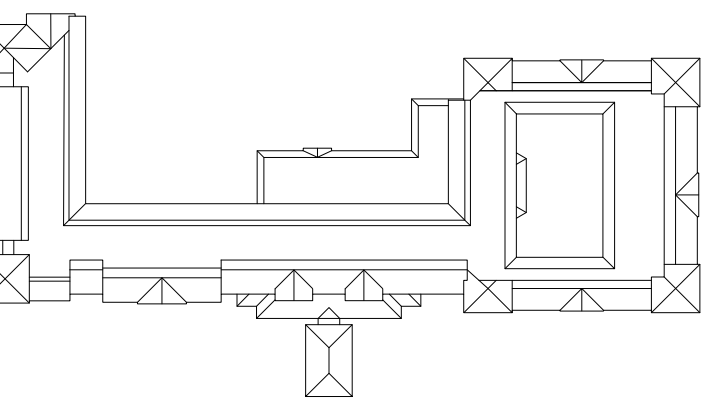

Project Name:

Millis AL

125 DOVER ROAD
MILLIS, MA 02054

Sheet Name:

L SERIES
MATERIAL + SPOT
GRADING
ENLARGEMENT PLAN


Project Number:

Issue Date:


4/12/21 PERMIT

Sheet Number:

L1.1

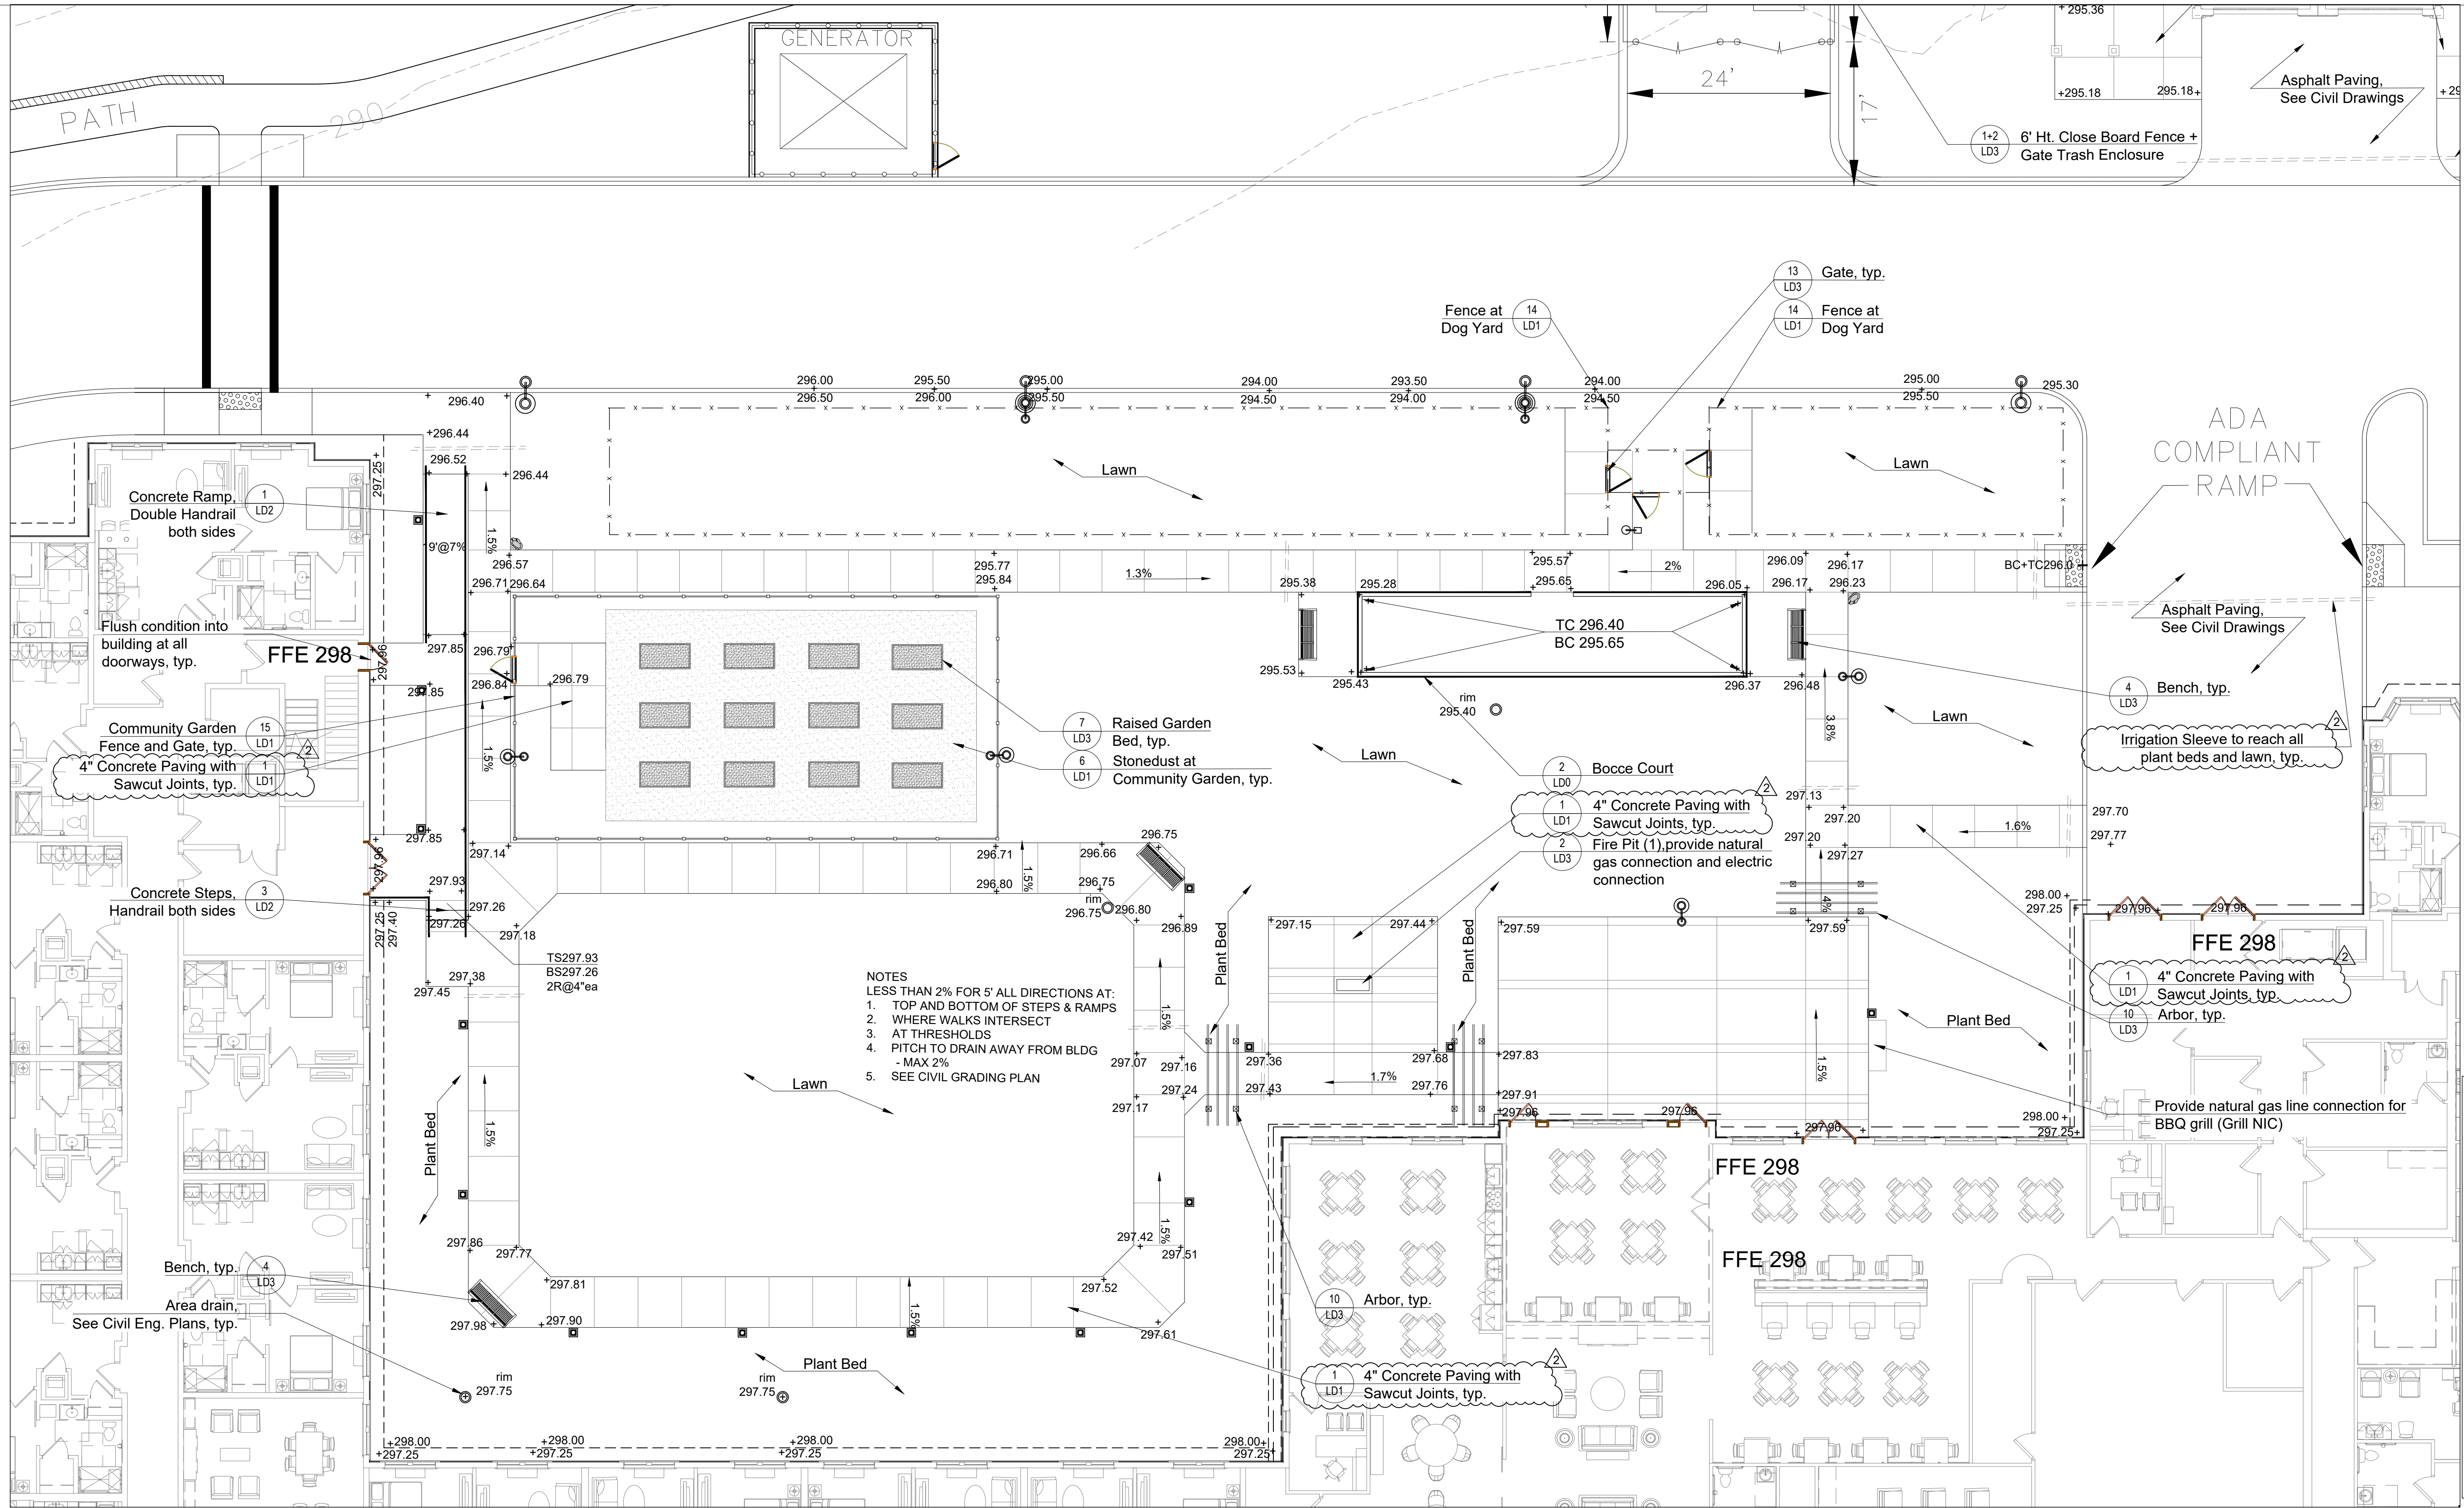

1 Enlargement
SCALE: 1"=10'-0"

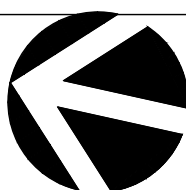


SCALE: 1"=10'-0"
0 5 10 25

MATERIAL LEGEND:

4" CONCRETE PAVING EJ=Expansion Joint	1 LD1	COMMUNITY GARDEN FENCE	15 LD1
UNIT PAVING	4 LD1	BLACK VINYL CHAINLINK AT DOG YARD	14 LD1
IRRIGATION SLEEVES, SEE SPECIFICATIONS	4 LD1	ARBOR	10 LD3
MAINTENANCE EDGE	8 LD1	BENCH	4 LD3
RAISED BED AT COMMUNITY GARDEN	7 LD3		

CENTERLINE	CL
ALIGN	ALIGN
POINT OF BEGINNING	P.O.B.
DIMENSION	8"
RADIUS = 5'	R5'
TYPICAL	TYP.
EQUAL	EQ.
VERIFY IN FIELD	V.I.F.

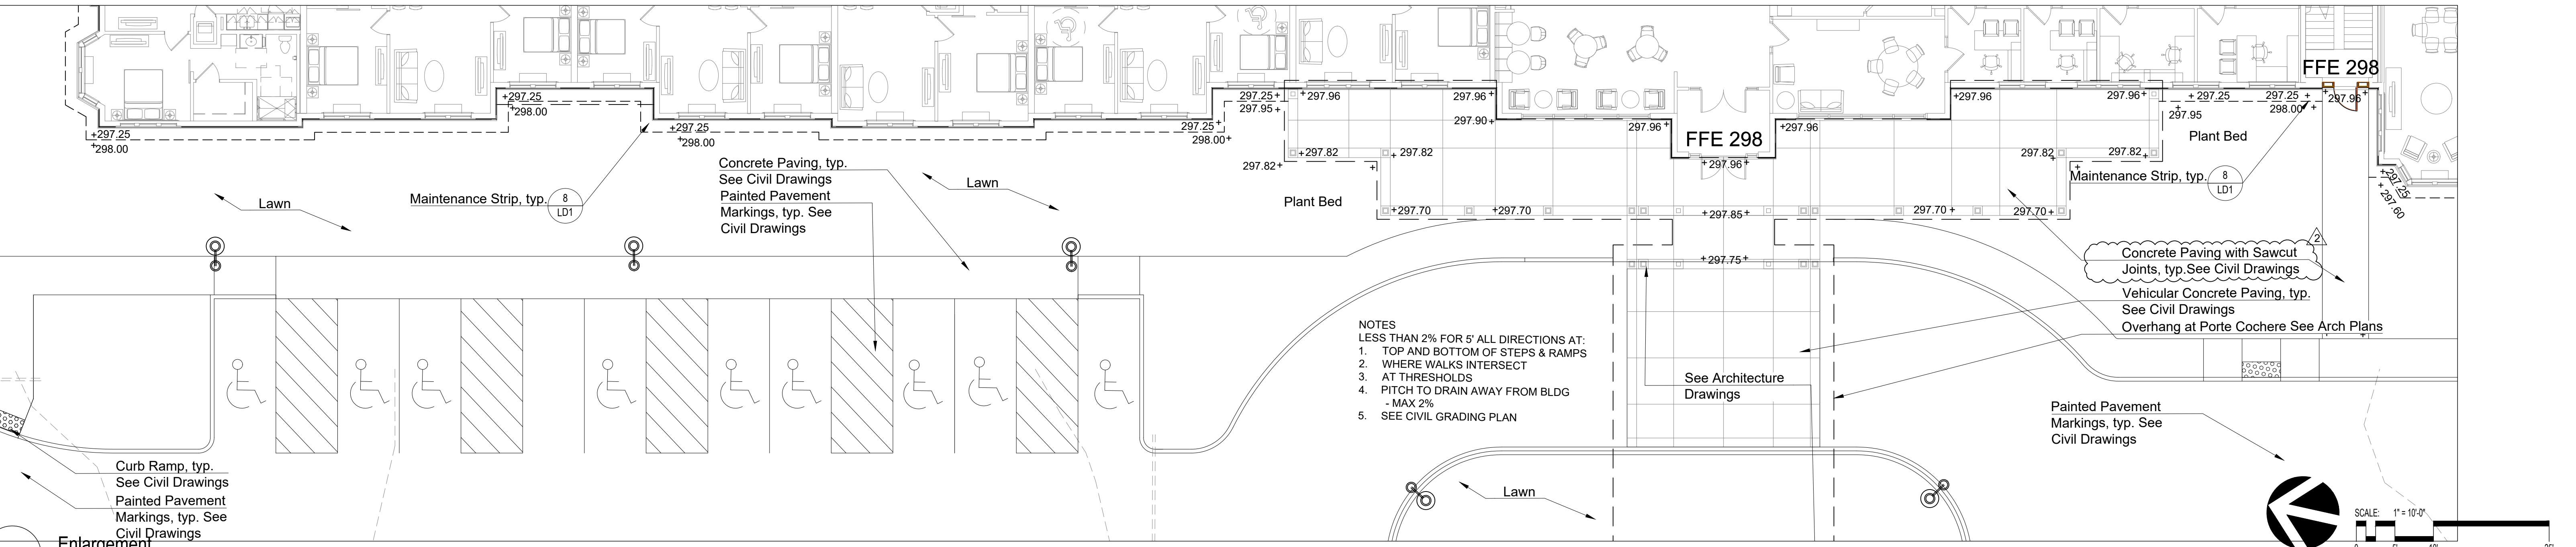

2 Enlargement
SCALE: 1"=10'-0"

SCALE: 1"=10'-0"
0 5 10 25

tat

© The Architectural Team, Inc.
50 Commandant's Way at Admiral's Hill
Chelsea MA 02150
O 617.889.4402
F 617.884.4329
architecturalteam.com

Consultant:

VERDANT
LANDSCAPE ARCHITECTURE
318 Harvard Street, Suite 25, Brookline, MA 02446
Verdant Landscape Architecture.com
617.735.1180

Revision:

5-10-2021	Value Engineering
6-15-2021	Issued for Permit
6-21-2021	Revisions for Permit

Architect of Record:




Drawn: WK | KC | NA

Checked: KP

Scale: As Noted

Key Plan:

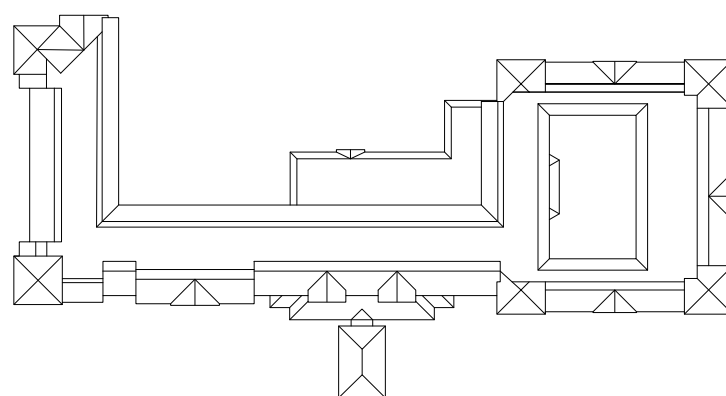

Project Name:

Millis AL

125 DOVER ROAD
MILLIS, MA 02054

Sheet Name:

L SERIES
MATERIALS + SPOT
GRADING
ENLARGEMENT PLAN


Project Number:

Issue Date:


4/12/21 PERMIT

Sheet Number:


L1.2

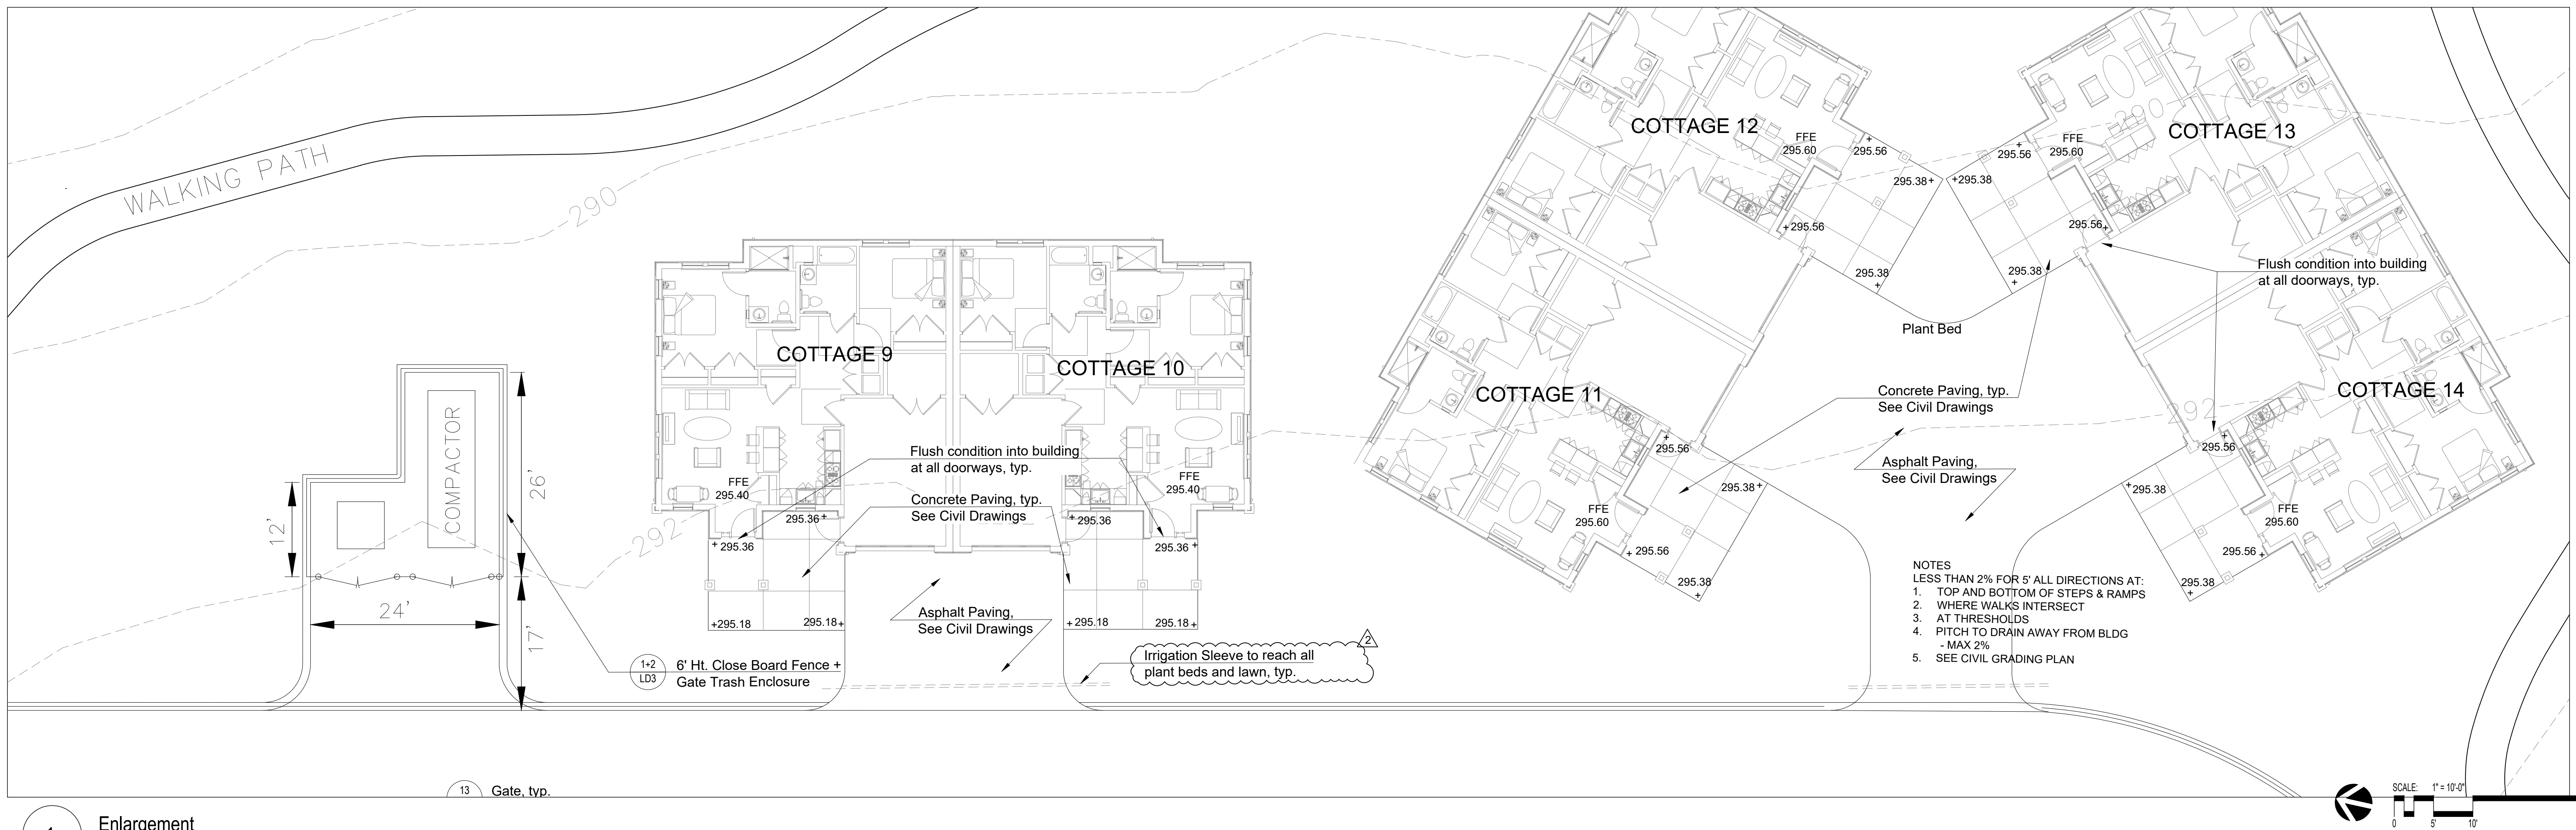


1 Enlargement
SCALE: 1"=10'-0"

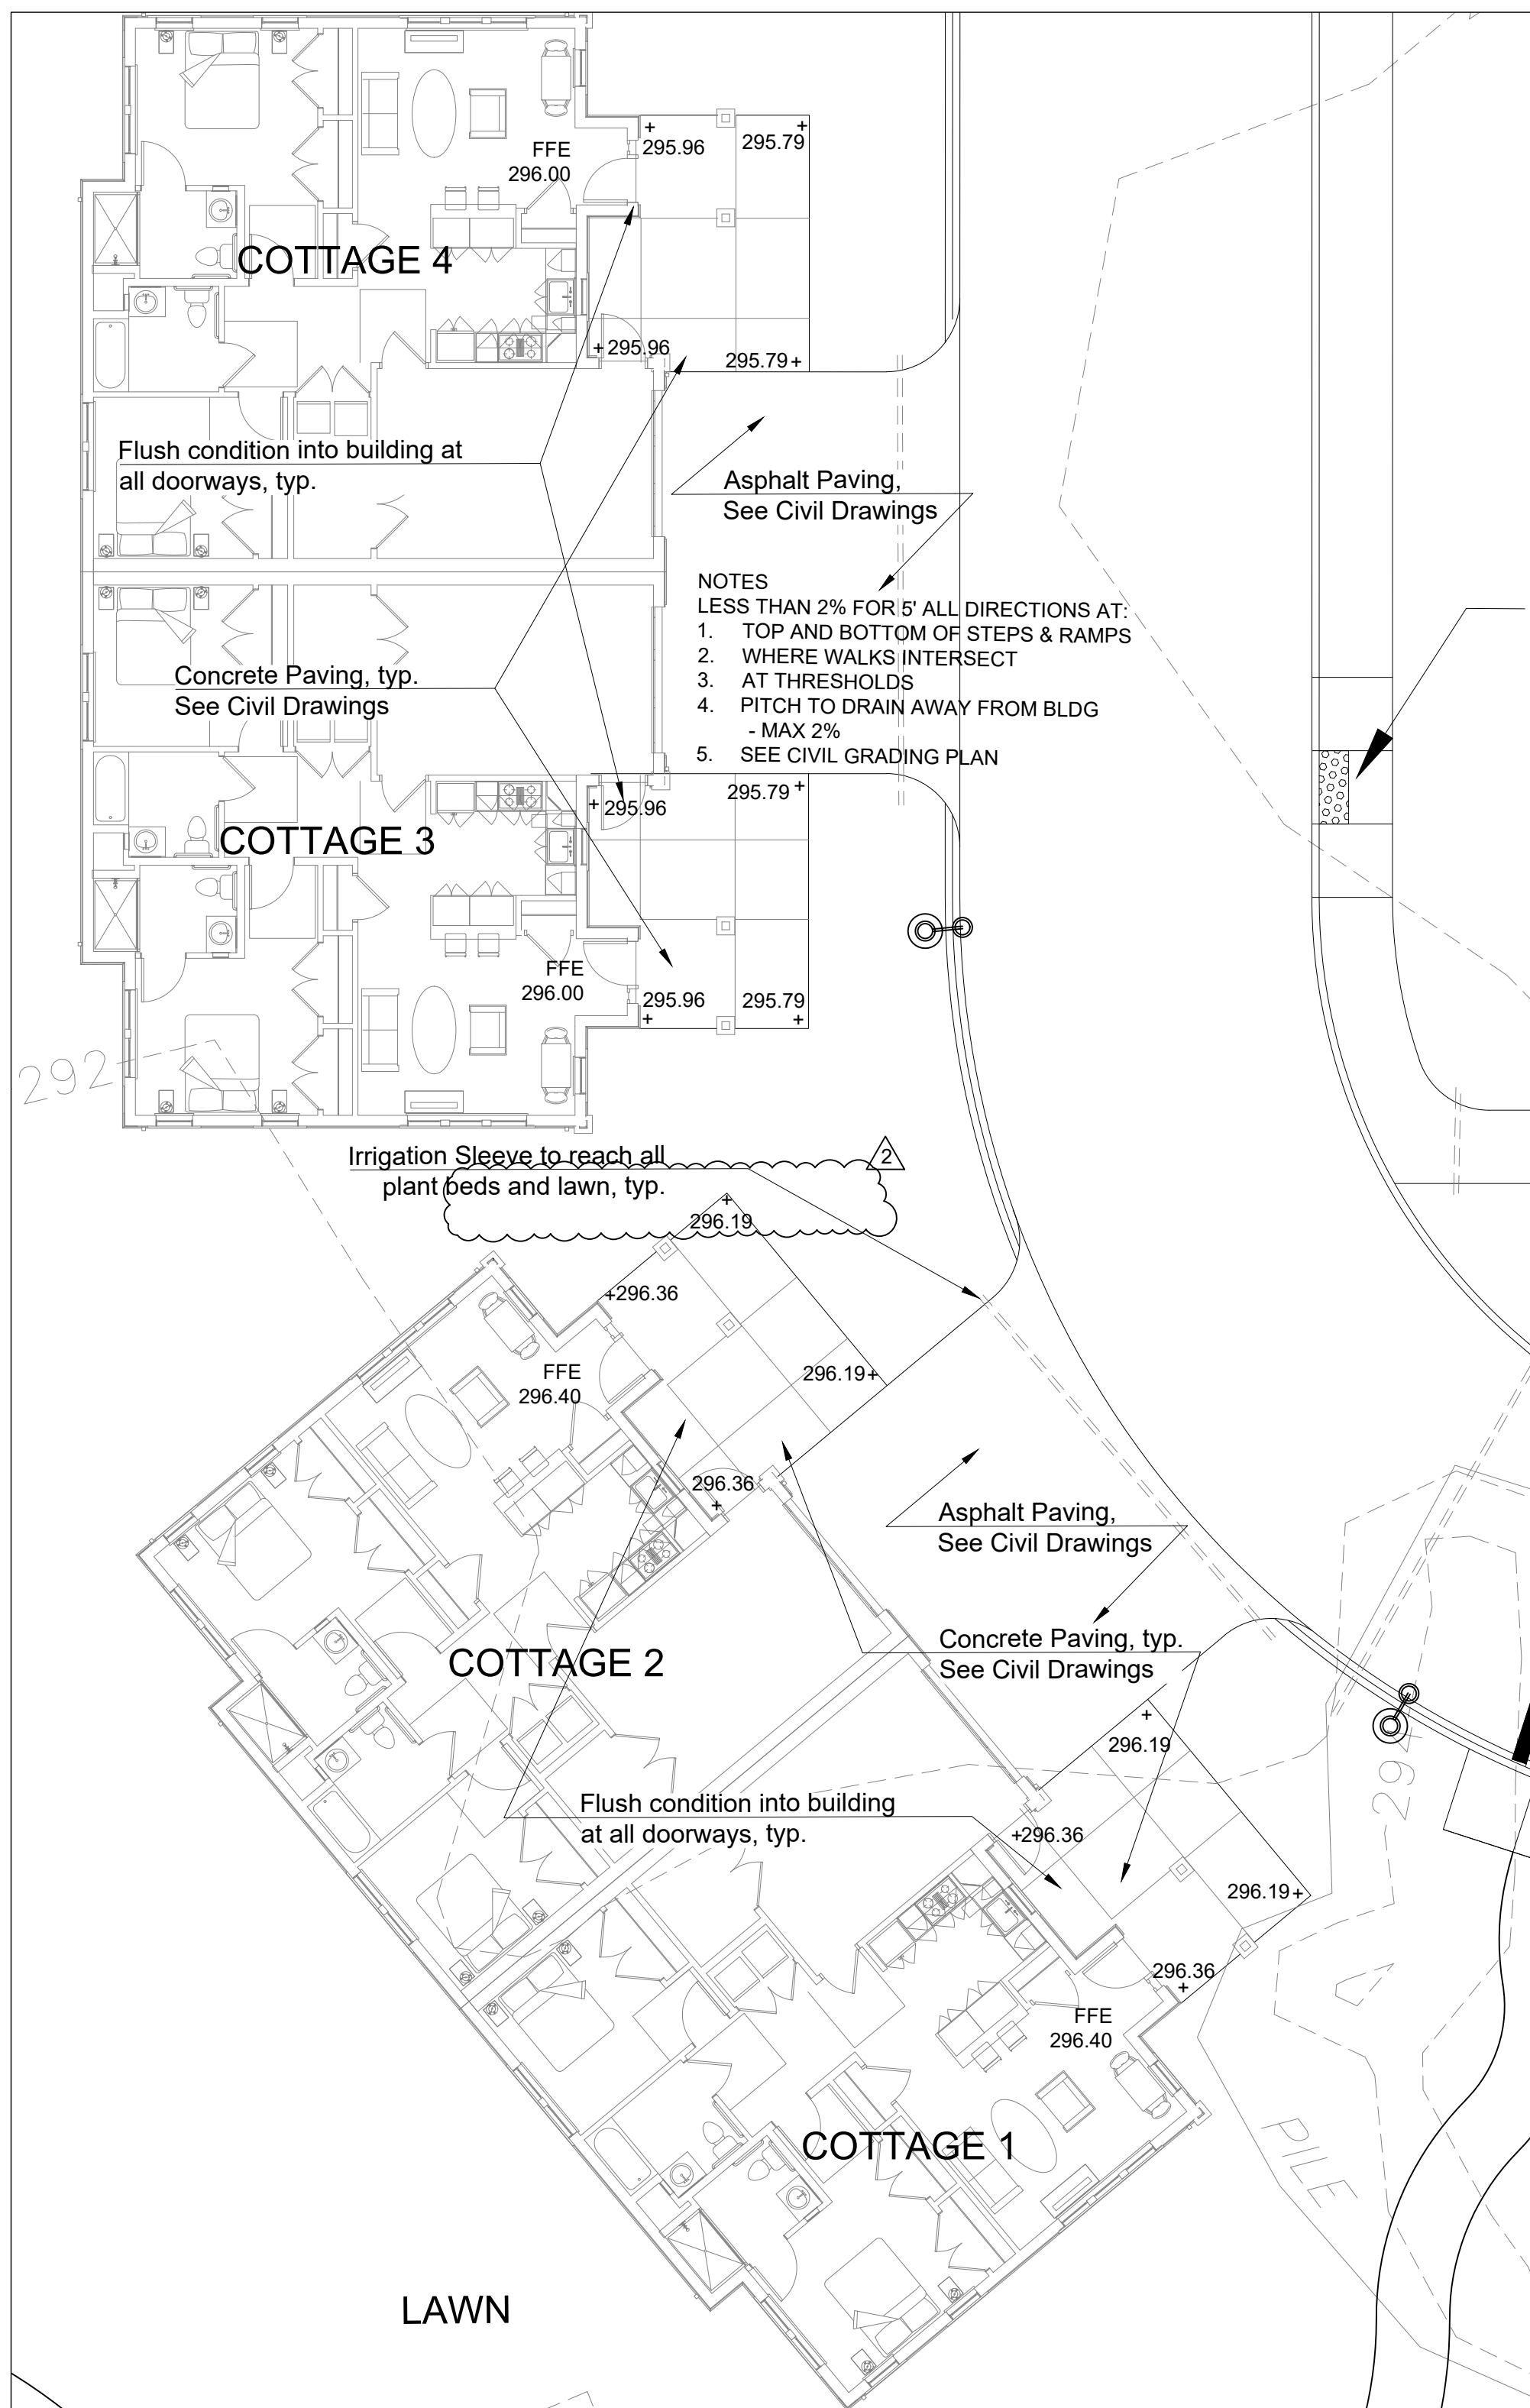






4 Enlargement
SCALE: 1"=1'-0"

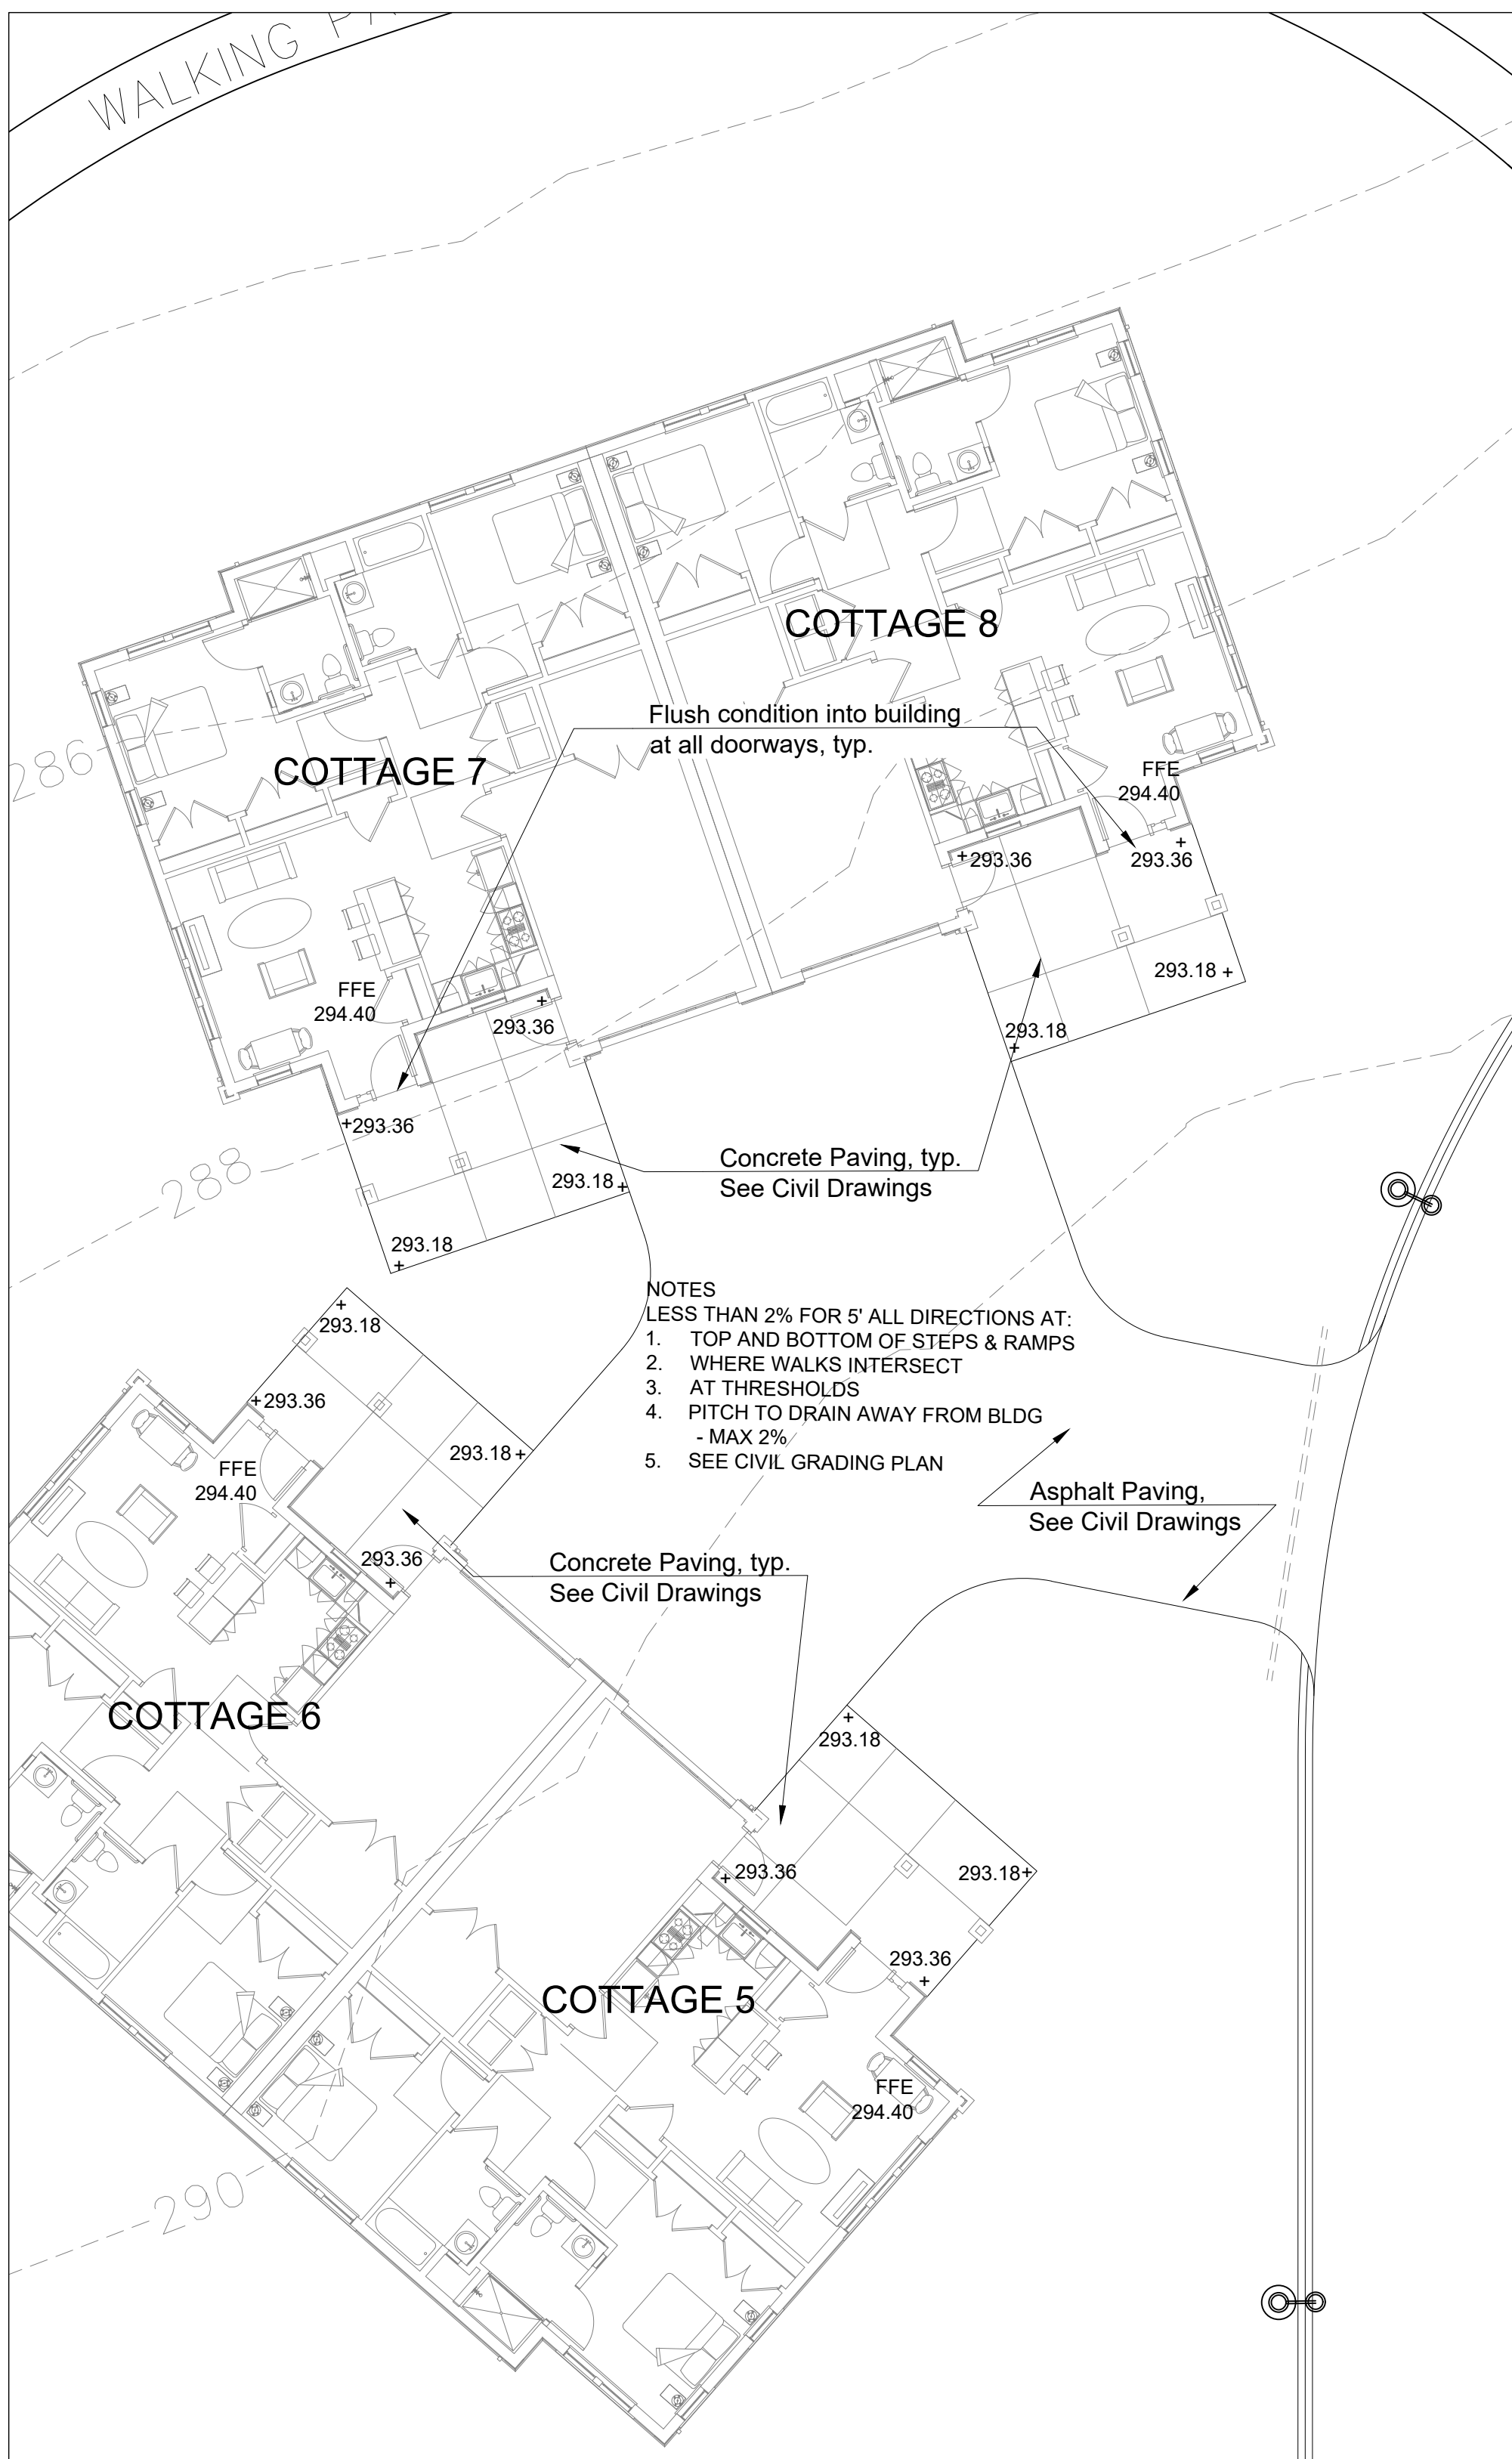

3 Enlargement
SCALE: 1"=1'-0"

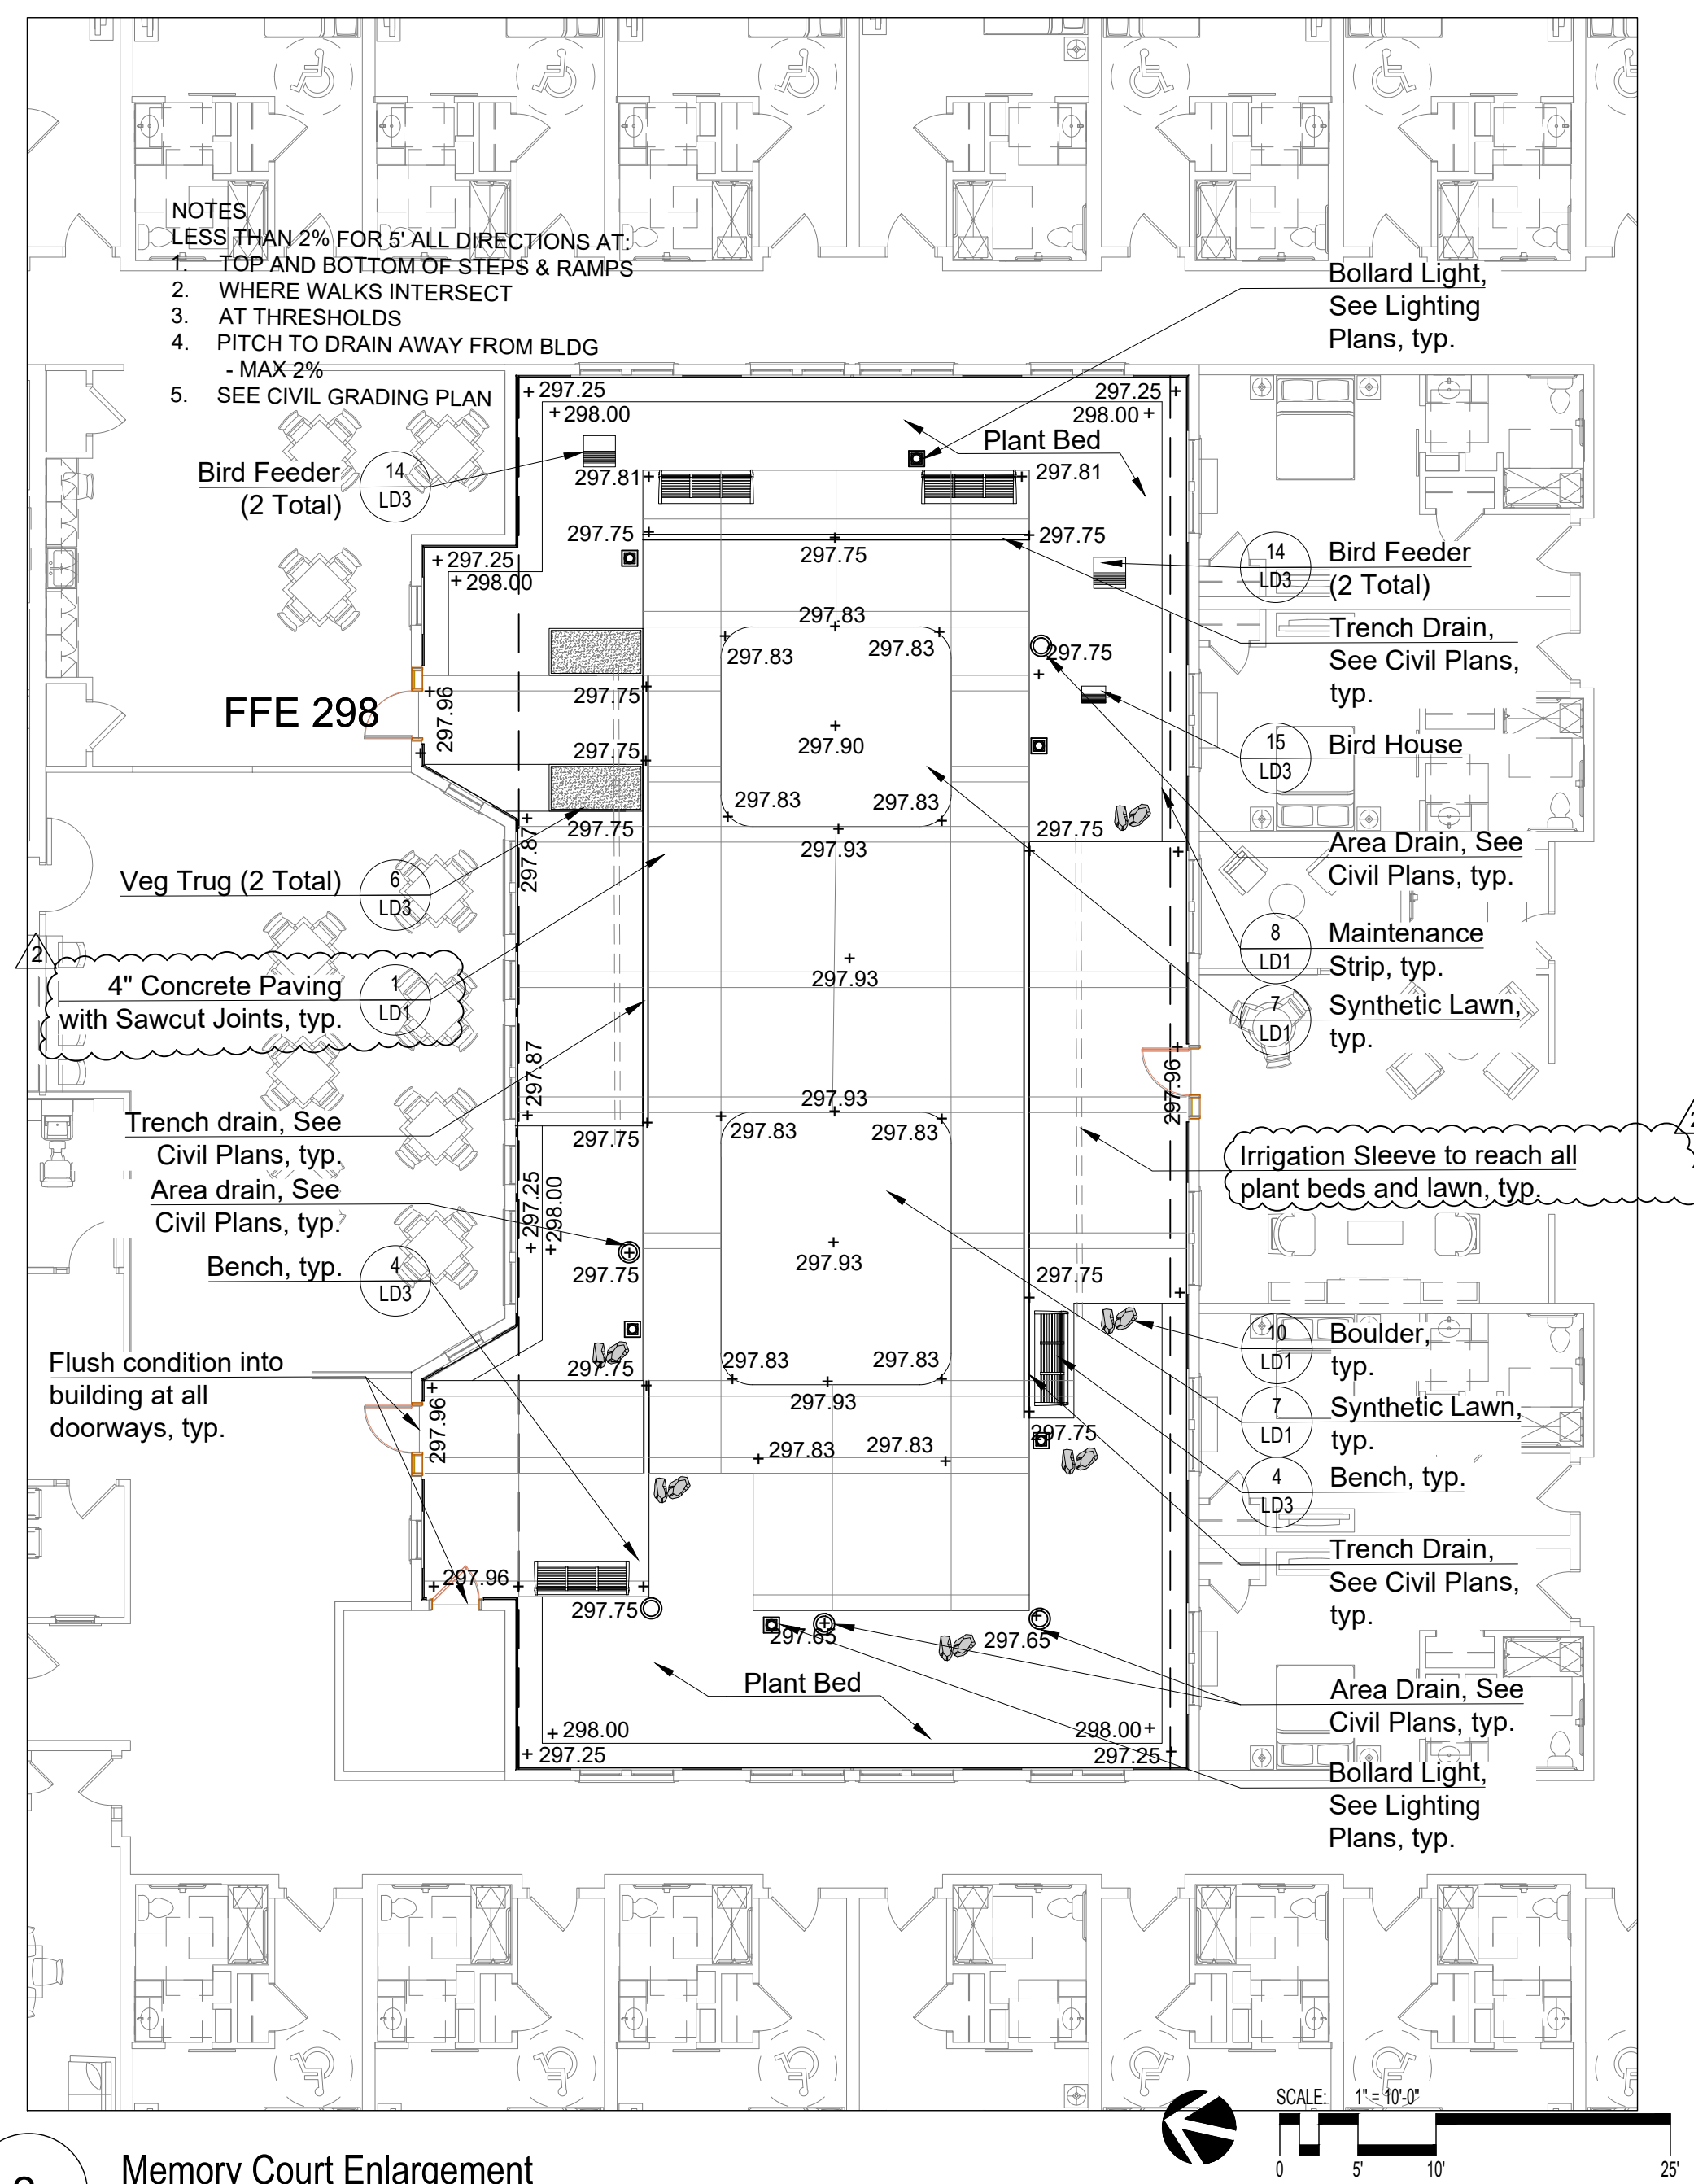

2 Memory Court Enlargement
SCALE: 1"=1'-0"

     MATERIAL LEGEND:				
	4" CONCRETE PAVING EJ=Expansion Joint			
	UNIT PAVING			
				
	MAINTENANCE EDGE			
	RAISED BED AT COMMUNITY GARDEN			
				COMMUNITY GARDEN FENCE
				BLACK VINYL CHAINLINK AT DOG YARD
				ARBOR
				BENCH

tat

© The Architectural Team, Inc.
50 Commandant's Way at Admiral's Hill
Chelsea MA 02150
O 617.889.4402
F 617.884.4329
architecturalteam.com

Consultant:

VERDANT
LANDSCAPE ARCHITECTURE
318 Harvard Street, Suite 25, Brookline, MA 02446
Verdant Landscape Architecture.com
617.735.1180

Revision:

5-10-2021	Value Engineering
6-15-2021	Issued for Permit
6-21-2021	Revisions for Permit

Architect of Record:




Drawn: WK | KC | NA

Checked: KP

Scale: As Noted

Key Plan:

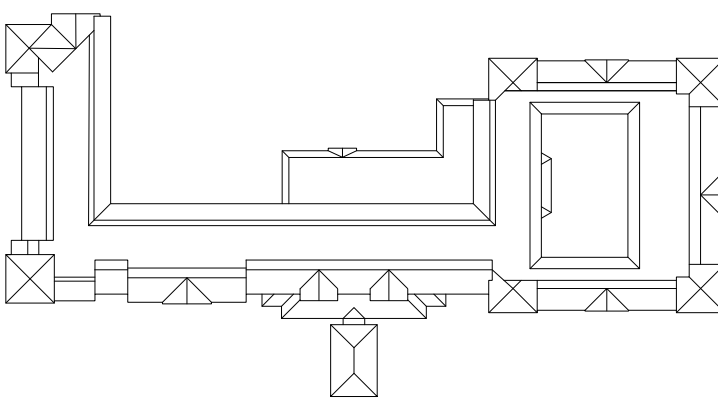

Project Name:

Millis AL

125 DOVER ROAD
MILLIS, MA 02054

Sheet Name:

L SERIES
LAYOUT
ENLARGEMENT PLAN


Project Number:

Issue Date:

4/12/21 PERMIT


Sheet Number:

L2.0

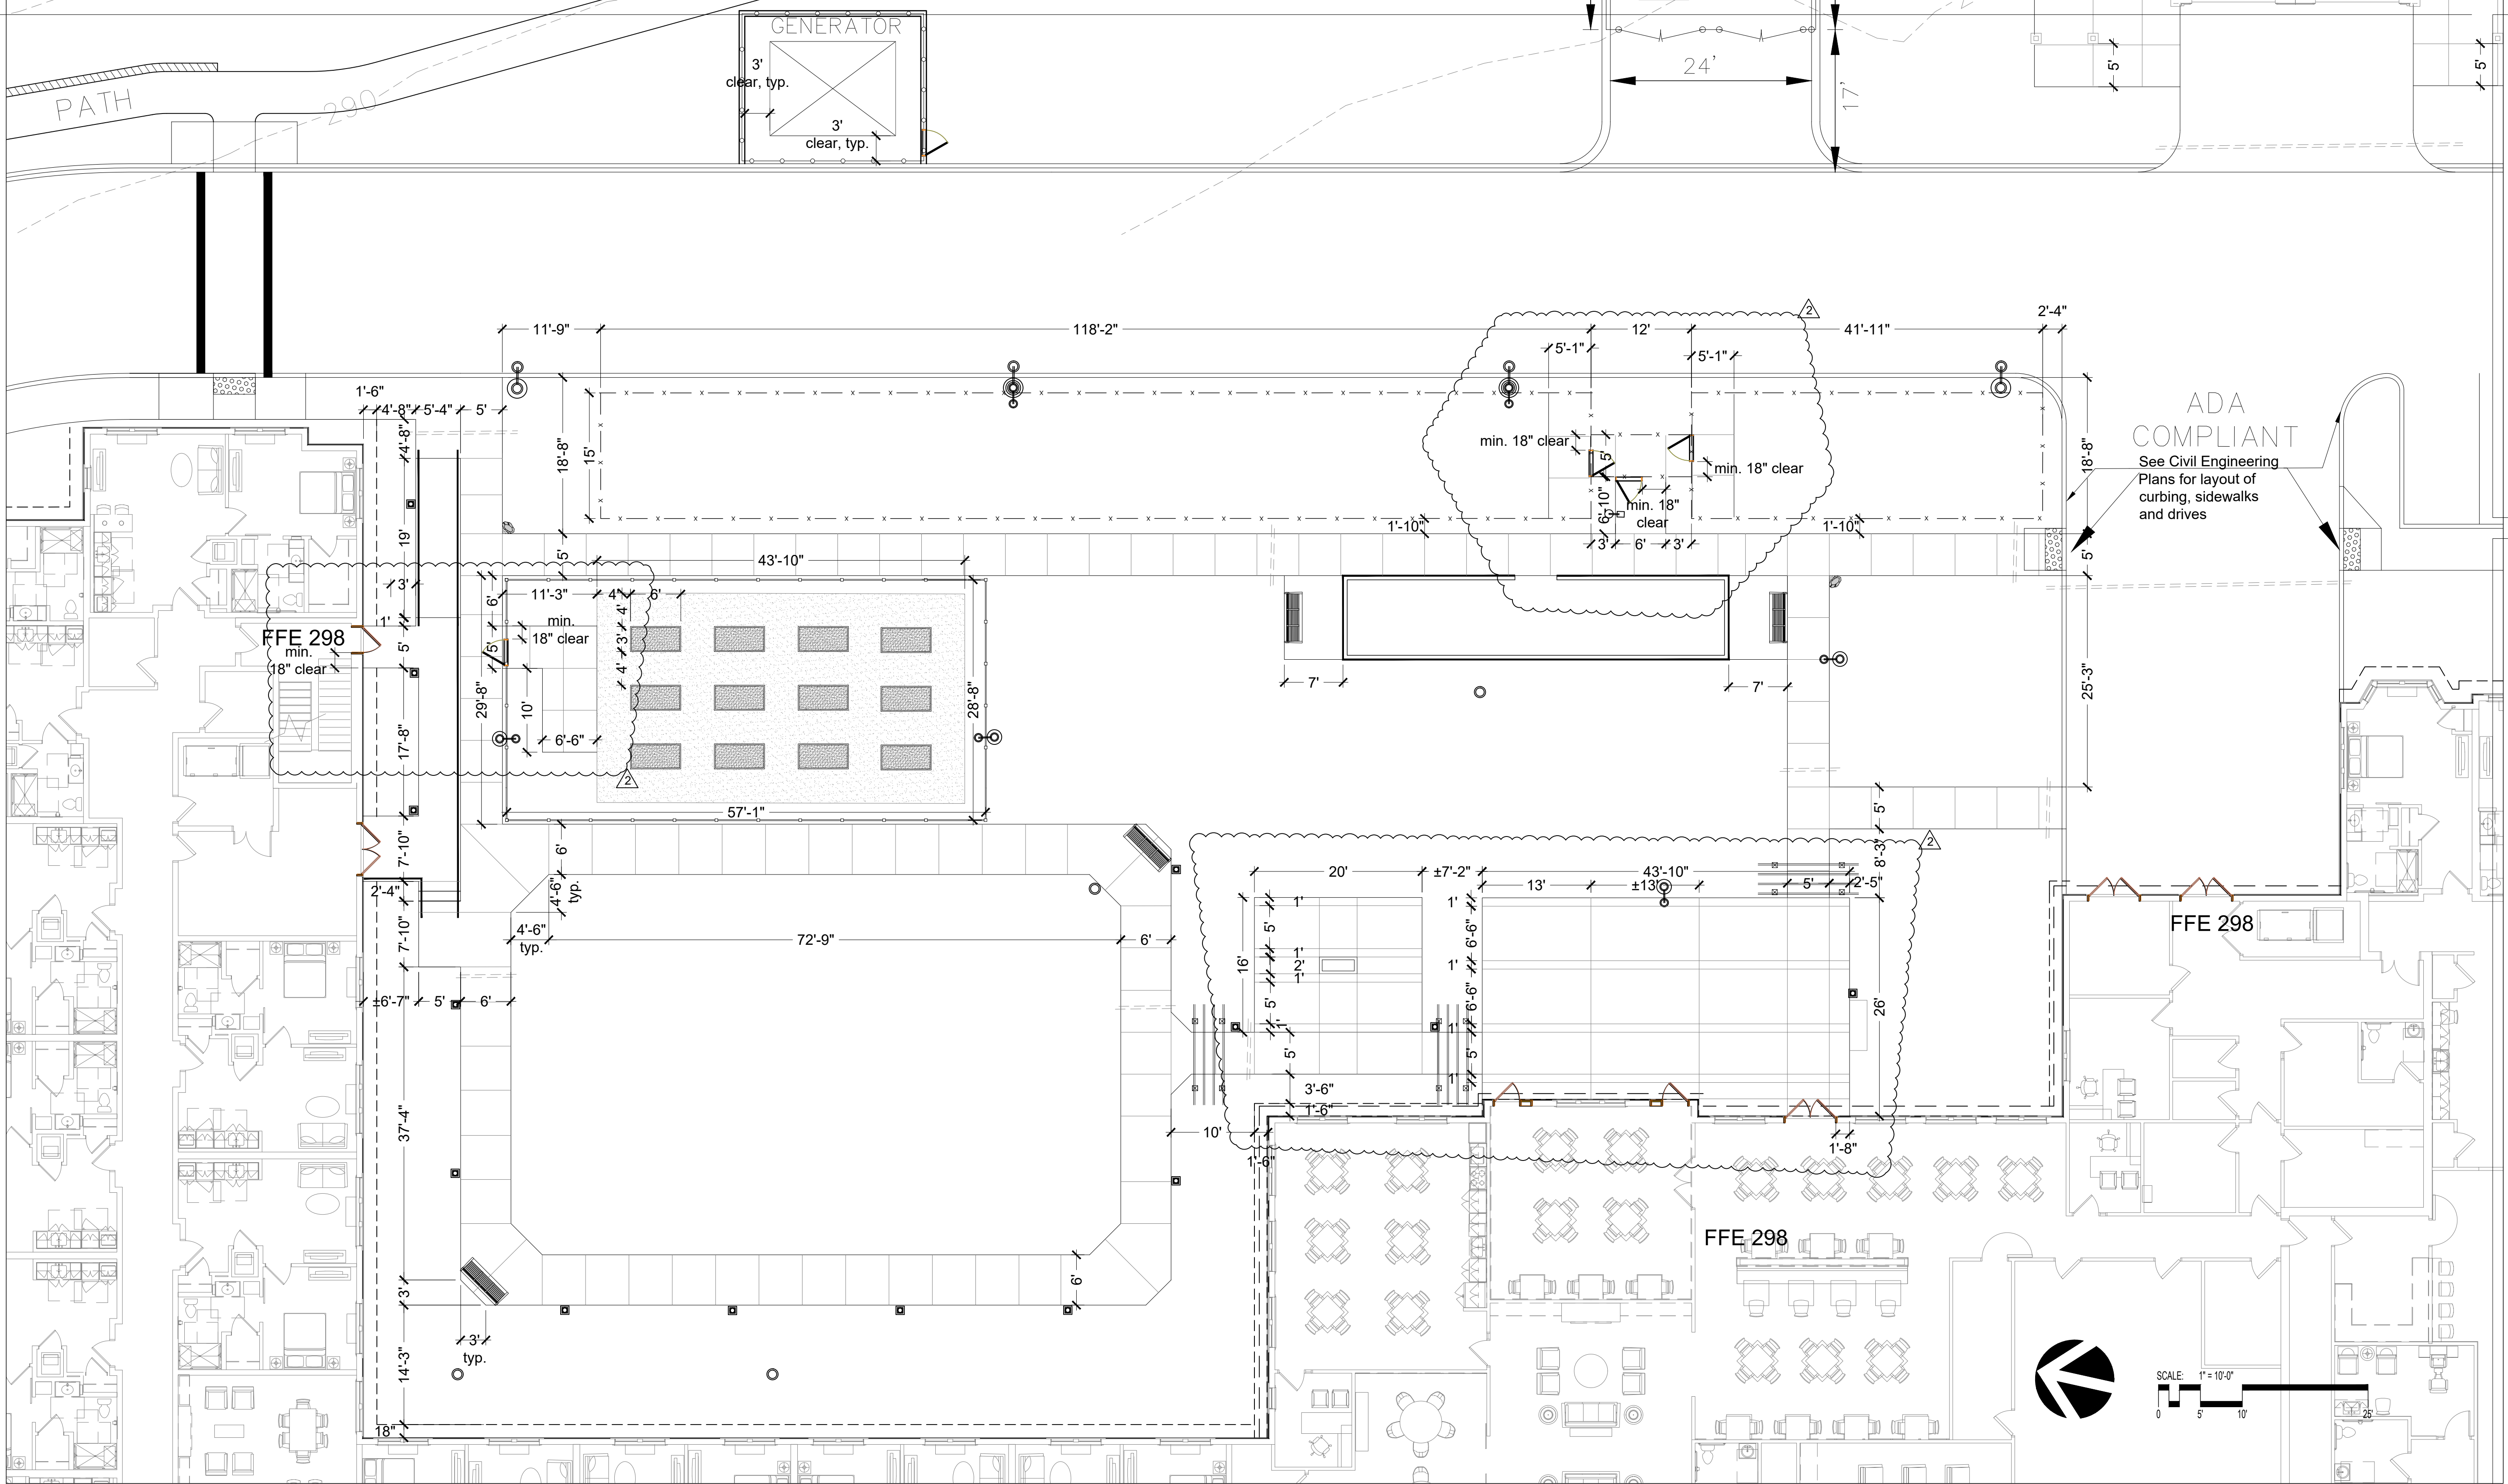

1 Enlargement
SCALE: 1"=10'-0"

MATERIAL LEGEND:			
	4\"/>		15\"/>
	4\"/>		14\"/>
	10\"/>		4\"/>
	7\"/>		

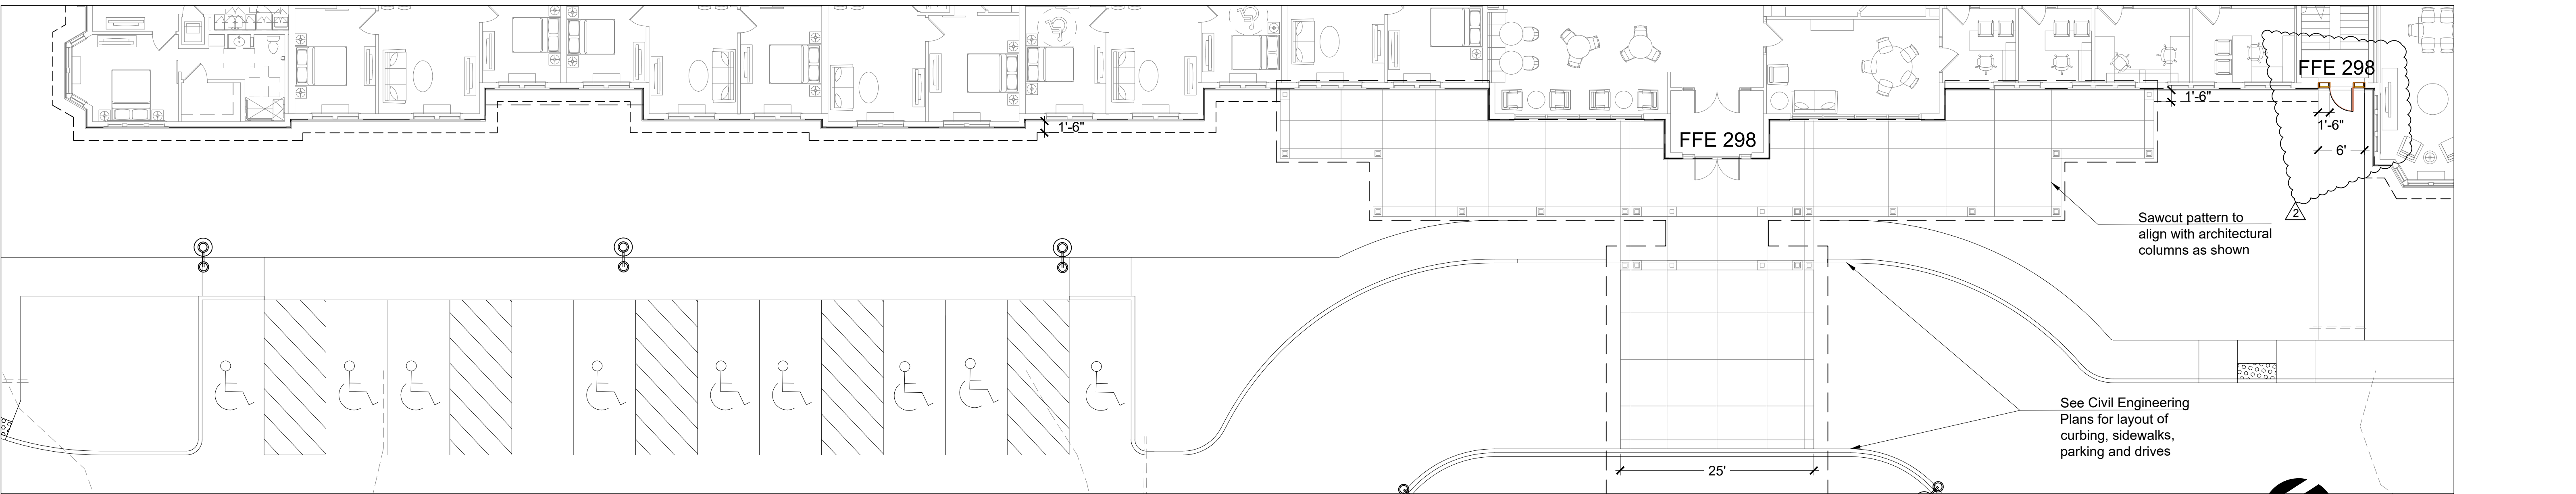

2 Enlargement
SCALE: 1"=10'-0"

tat

© The Architectural Team, Inc.
50 Commandant's Way at Admiral's Hill
Chelsea MA 02150
O 617.889.4402
F 617.884.4329
architecturalteam.com

Consultant:

VERDANT
LANDSCAPE ARCHITECTURE
318 Harvard Street, Suite 25, Brookline, MA 02446
Verdant Landscape Architecture.com
617.735.1180

Revision:

5-10-2021	Value Engineering
6-15-2021	Issued for Permit
6-21-2021	Revisions for Permit

Architect of Record:




Drawn: WK | KC | NA

Checked: KP

Scale: As Noted

Key Plan:

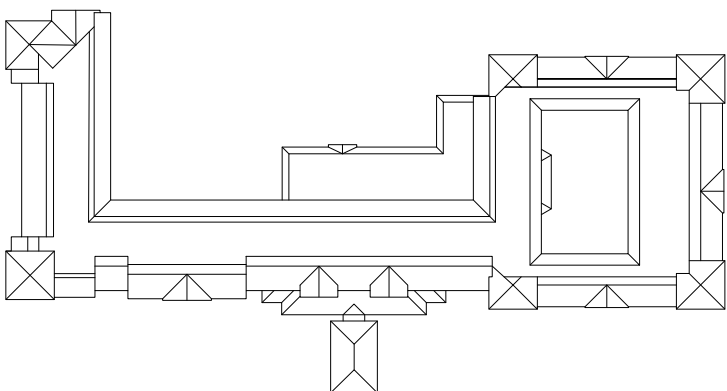

Project Name:

Millis AL

125 DOVER ROAD
MILLIS, MA 02054

Sheet Name:

L SERIES
LAYOUT
ENLARGEMENT PLAN


Project Number:

Issue Date:


4/12/21 PERMIT

Sheet Number:


L2.1

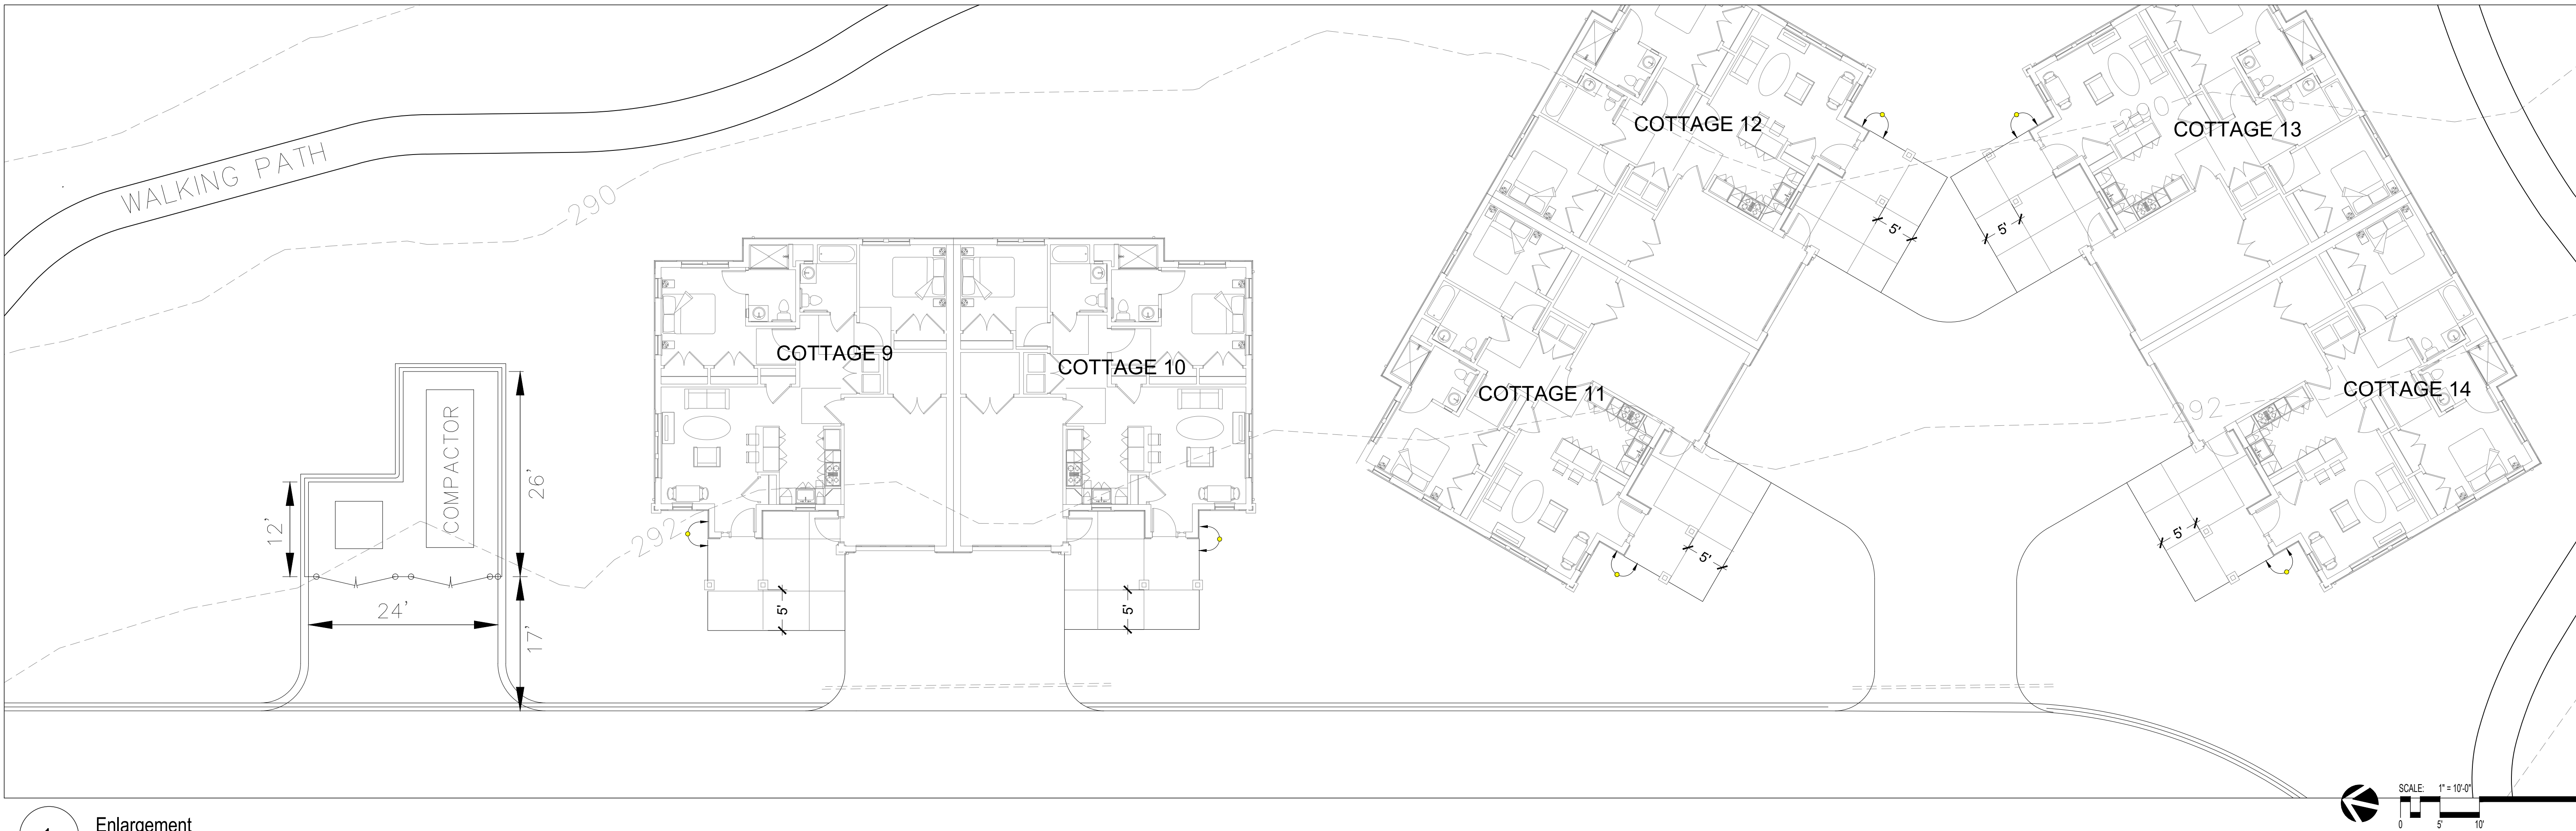


1 Enlargement
SCALE: 1"=10'-0"

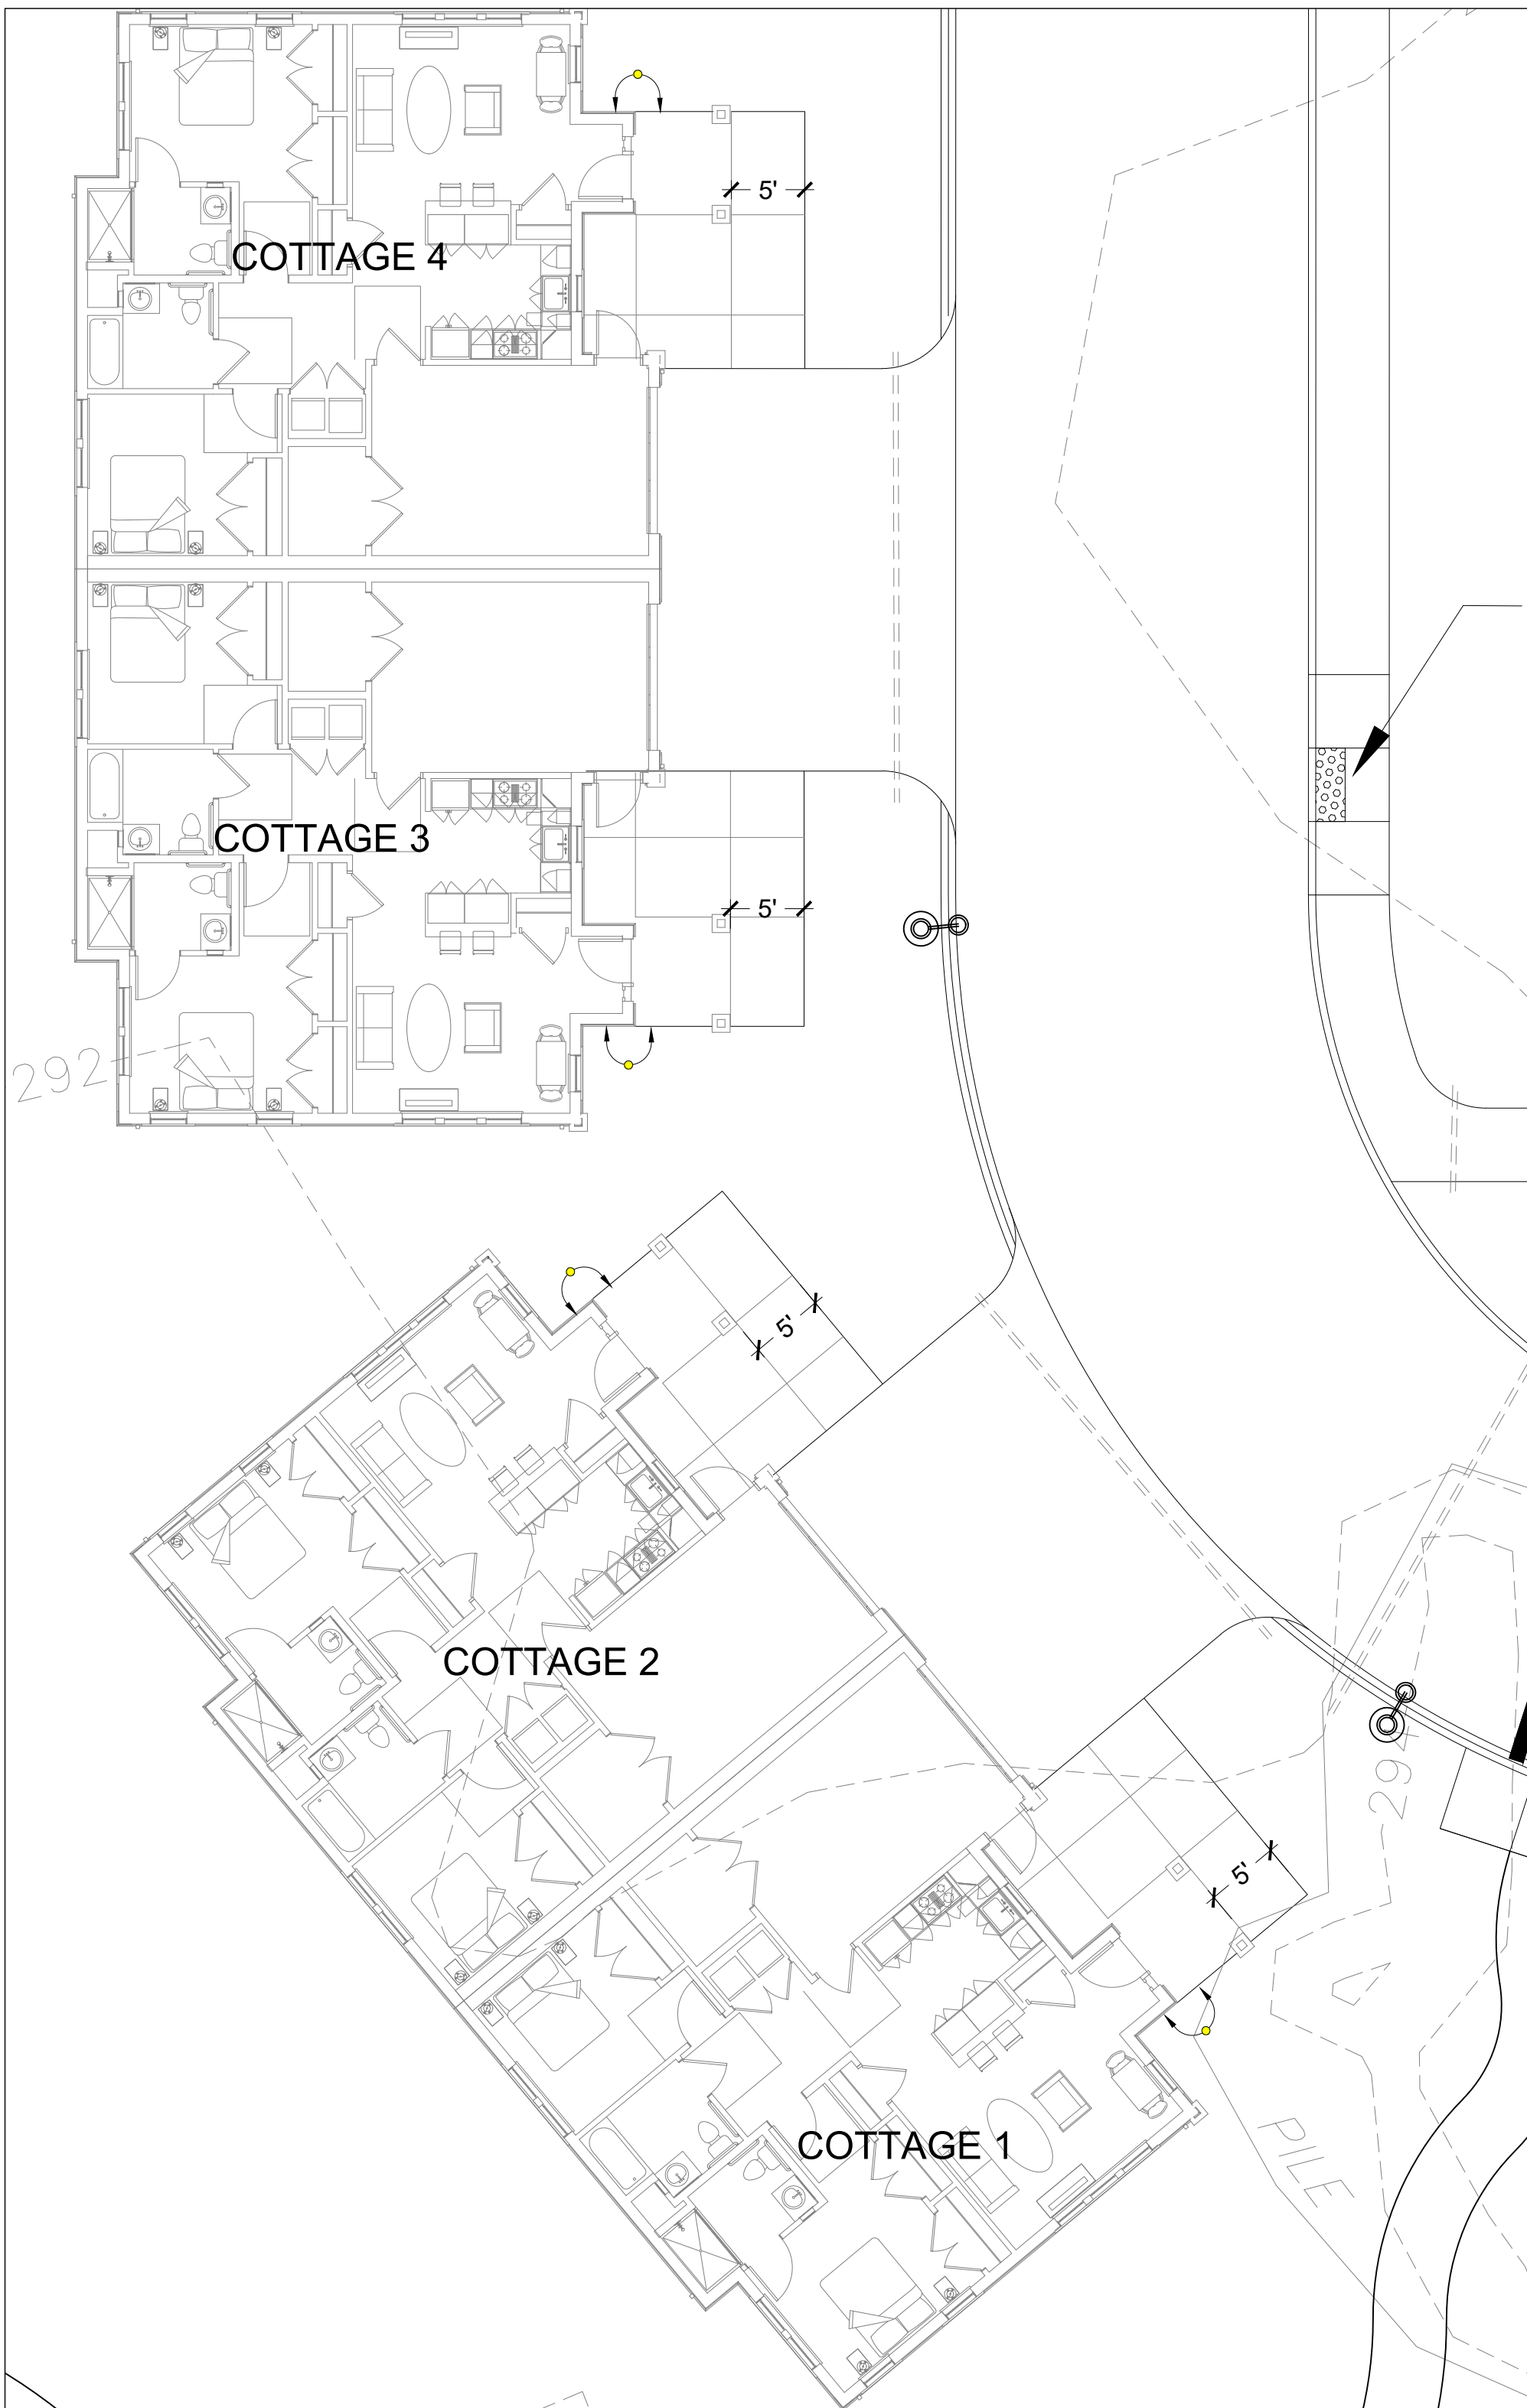

4 Enlargement
SCALE: 1"=10'-0"



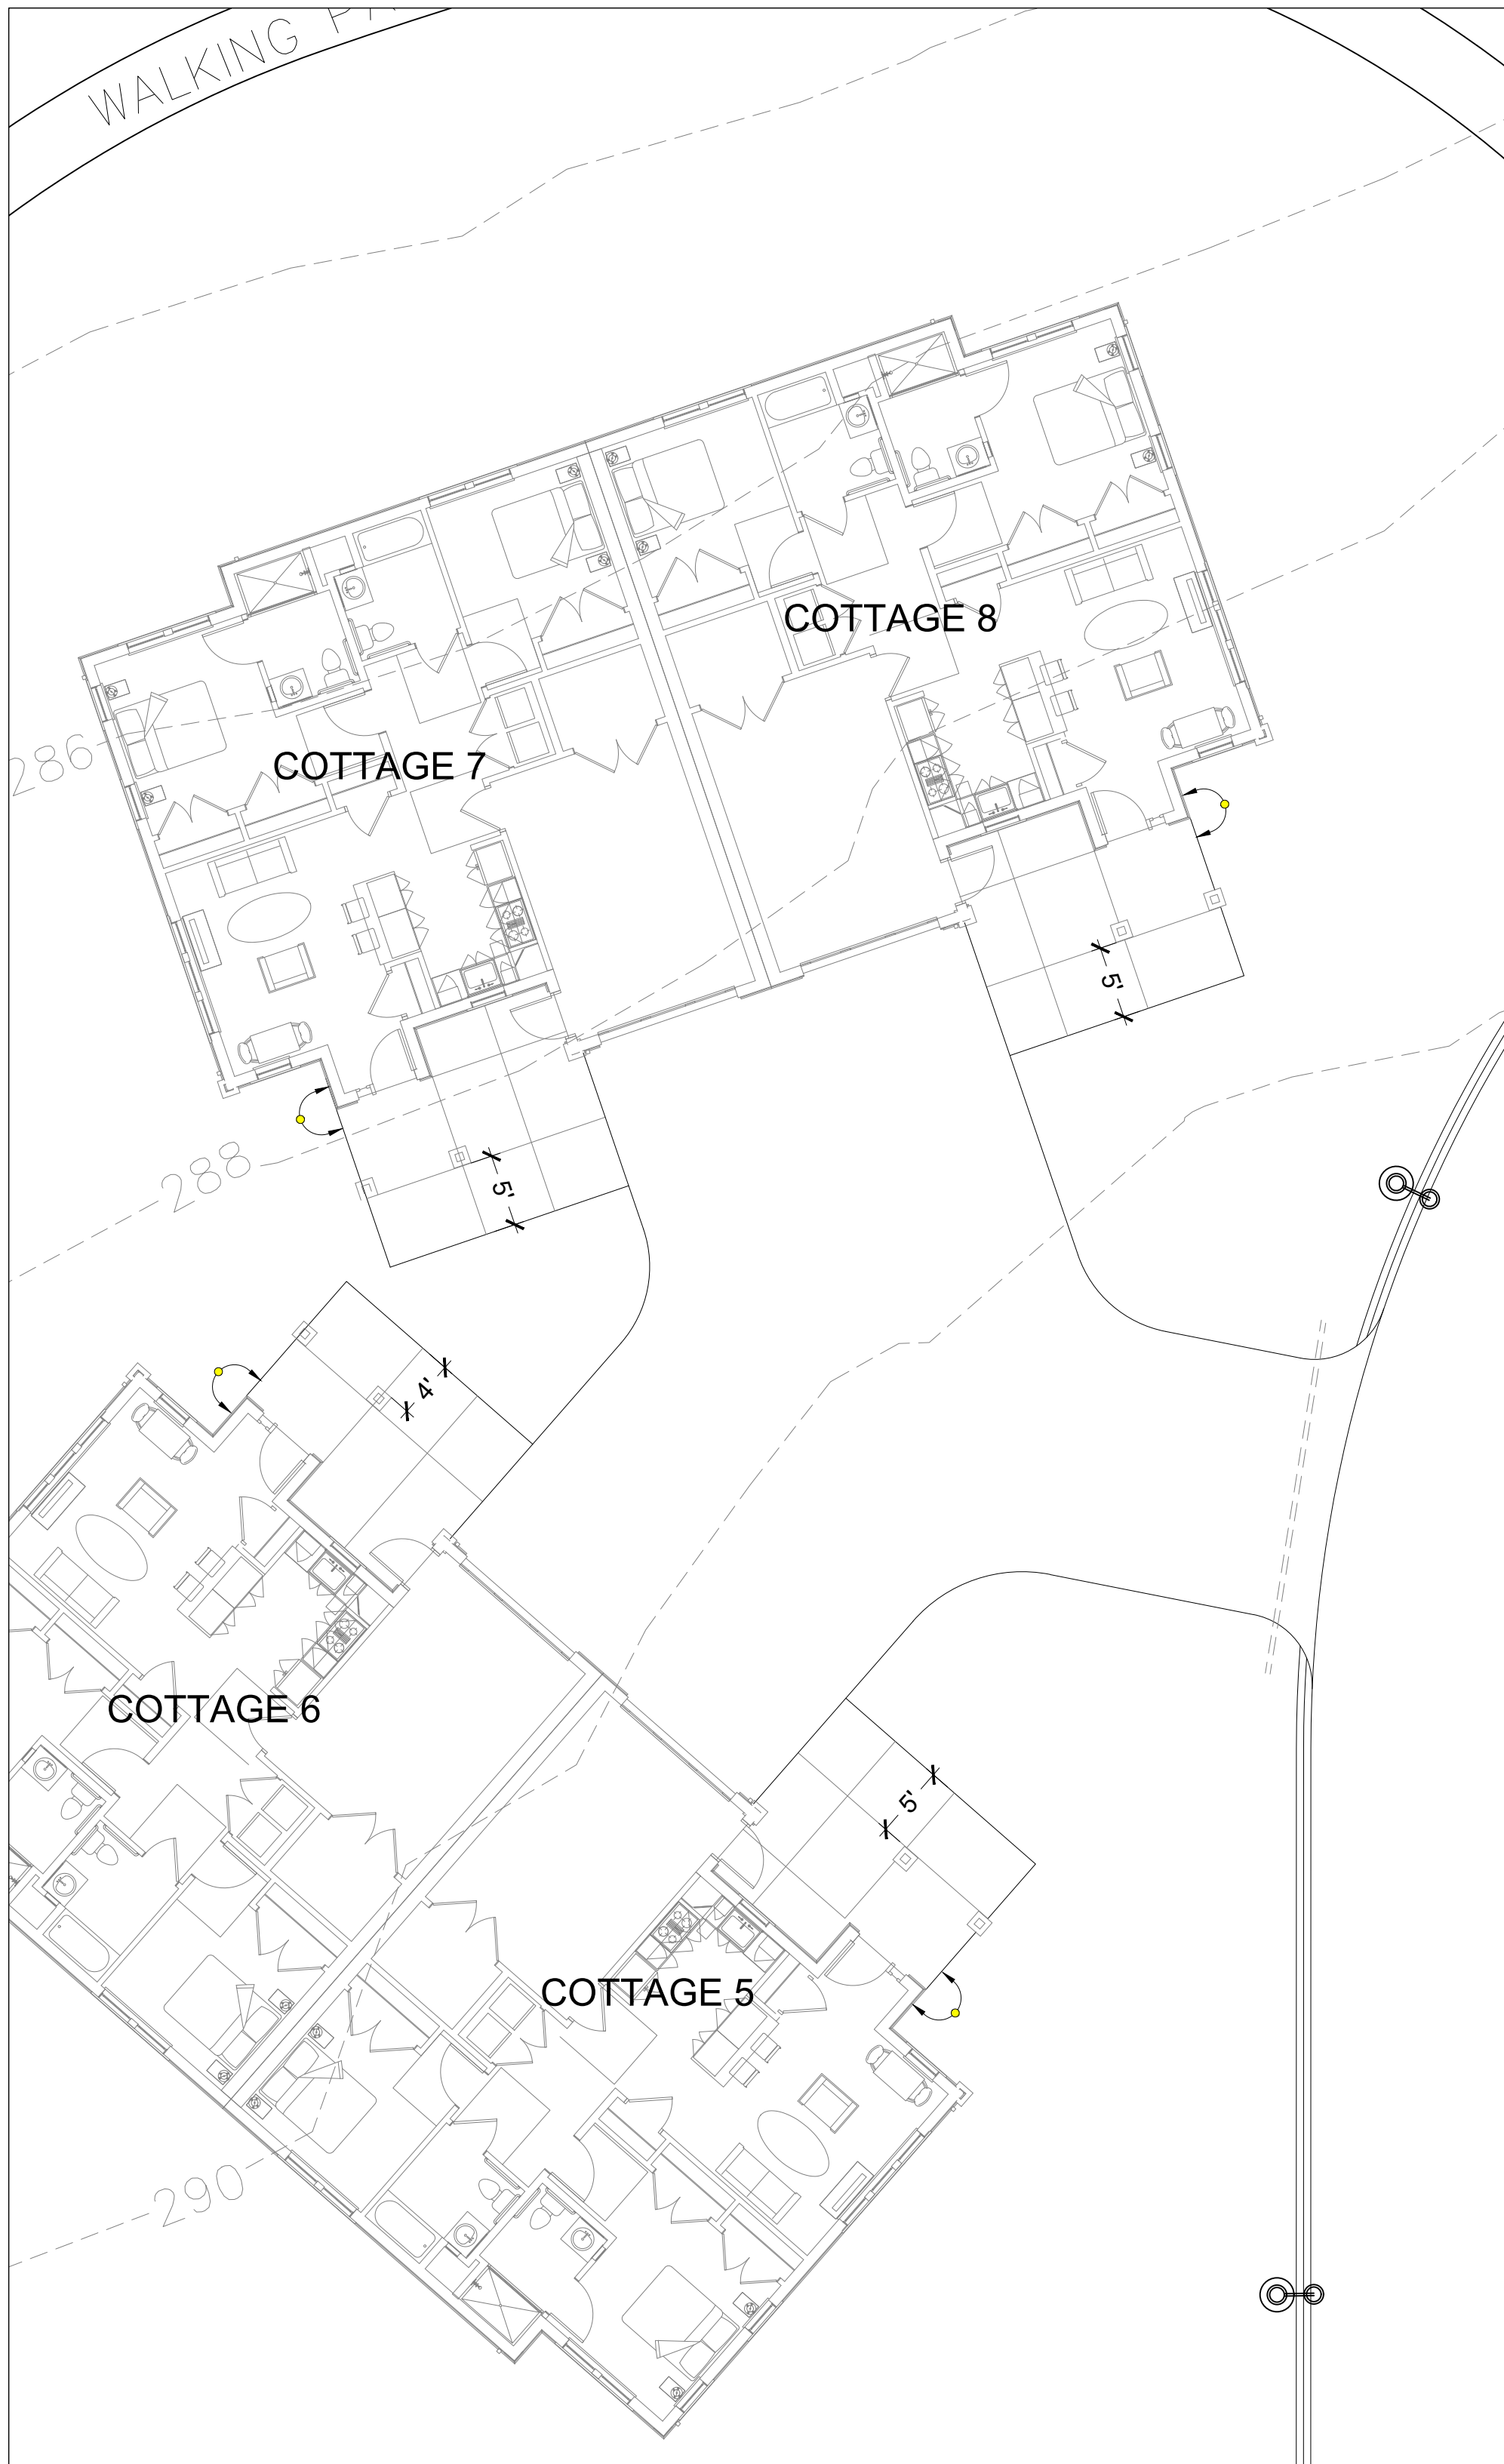


3 Enlargement
SCALE: 1"=10'-0"

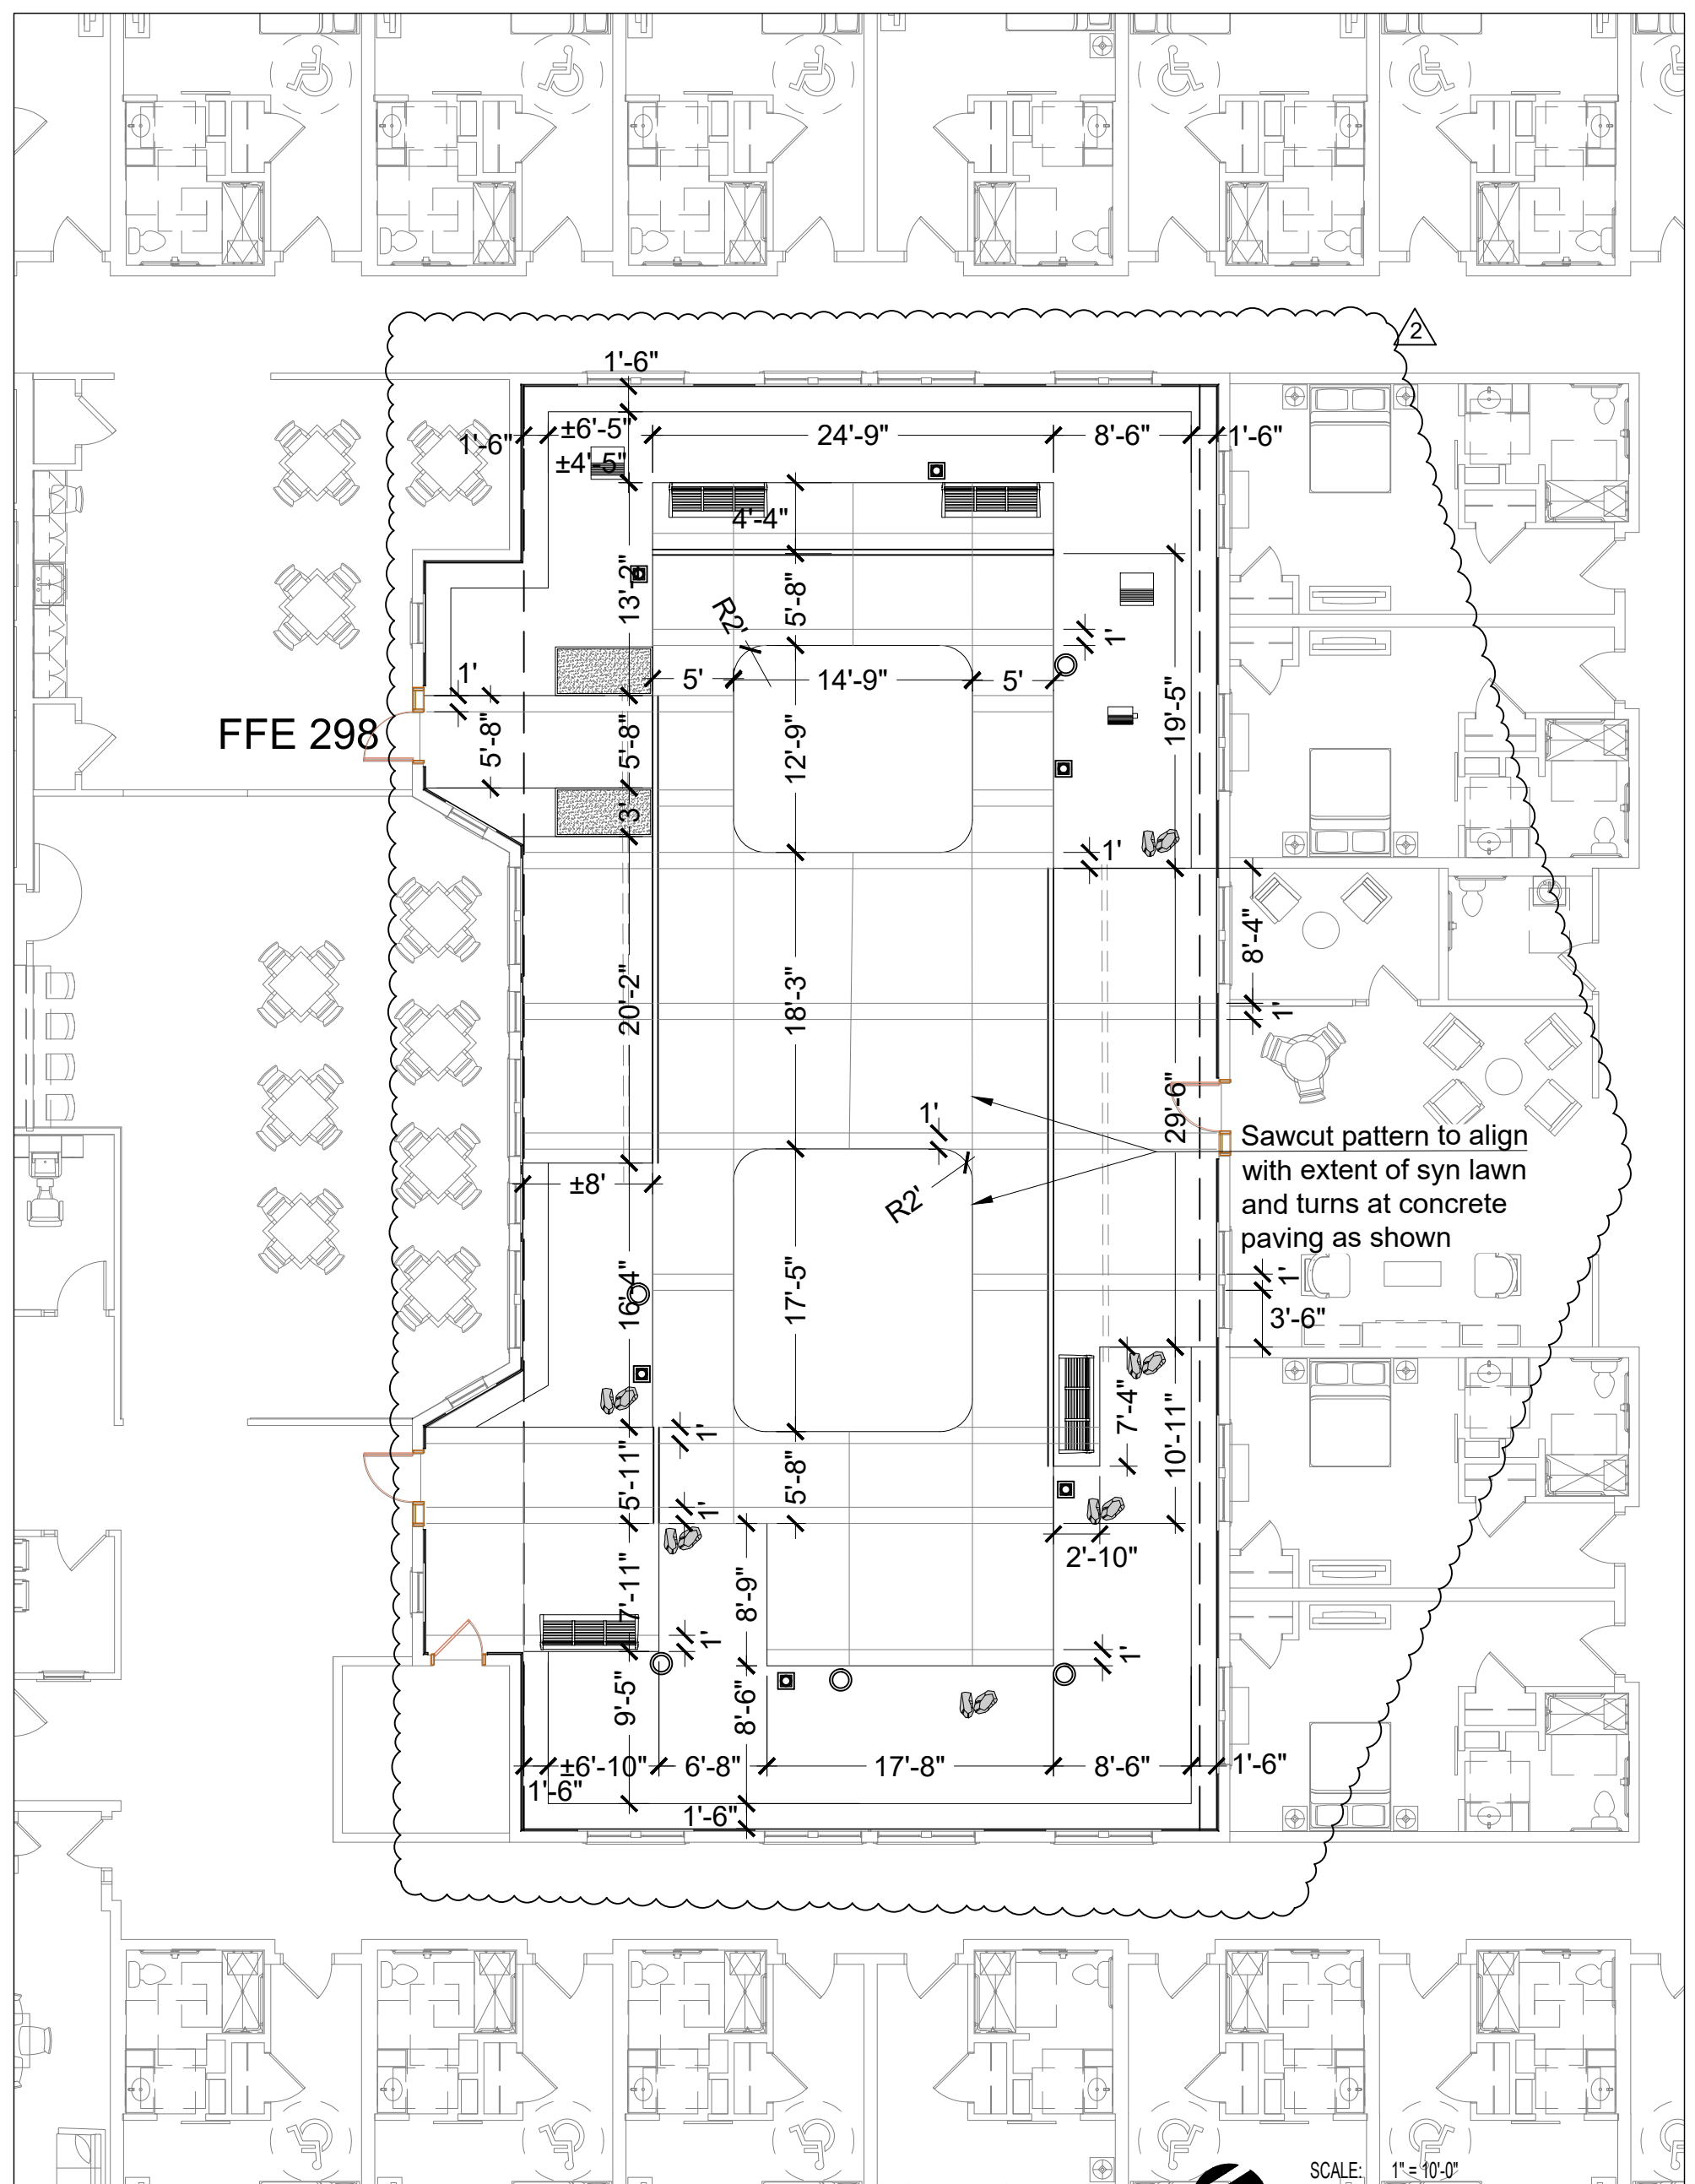

2 Memory Court Enlargement
SCALE: 1"=10'-0"

MATERIAL LEGEND:			
	4" CONCRETE PAVING		COMMUNITY GARDEN FENCE
	UNIT PAVING		BLACK VINYL CHAINLINK AT DOG YARD
	IRRIGATION SLEEVES, SEE SPECIFICATIONS		ARBOR
	MAINTENANCE EDGE		BENCH
	RAISED BED AT COMMUNITY GARDEN		

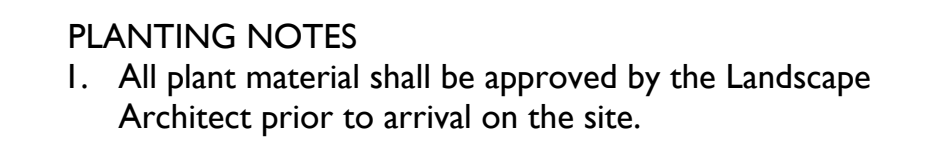  

2. All plant material shall conform to the guidelines established by "The American Standard for Nursery Stock", published by the American Hort.
3. No substitution of plant species will be allowed without the written approval of the Landscape Architect. Any proposed substitutions of plant species shall be a plant of equivalent overall form, height and branching habit, flower, leaf and fruit, color and time of bloom.
4. The Contractor shall locate and verify all utility line locations prior to excavation for tree pits and report any conflicts to the Landscape Architect.
5. All plants shall be placed in their approximate location by the Contractor. The Contractor shall adjust the locations as required by the Landscape Architect. Trees shall be placed first, then shrubs, then perennials and last, groundcovers. Final locations must be approved by the Landscape Architect prior to planting.
6. The rootballs of trees shall be planted 3" above adjacent finished grade. The rootballs of shrubs shall be planted 2" above adjacent finished grade. The rootflare of perennials shall be set at the level at which the plant was growing.
7. All planting to be done under the full time supervision of a certified arborist, nurseryman or licensed Landscape Architect.
8. All plants are to be thoroughly watered after installation, at least twice within the first 24 hours.
9. *The Landscape Subcontractor shall coordinate with the General Contractor and Site Subcontractor all the requirements for subsoil testing and preparation and testing and placing of approved topsoil and planting soil mixes as described in the specifications. Failure of the site or General Contractor to perform required testing, subsoil and topsoil preparation does not relieve the Landscape Contractor from the requirements of the work as set forth in the specifications.*
- 10.

IRRIGATION NOTES

- I. Permanent irrigation systems required for all planting areas including planters. Provide irrigation sleeves below hardscape elements to reach all planted areas and winterization appurtenances. See specifications.

LEGEND:

SEE PLANT LIST	
EXISTING TREES AND SHRUBS	
DECIDUOUS TREE, typ.	1 L2.0
EVERGREEN TREE, typ.	1 L2.0
ORNAMENTAL TREE, typ.	1 L2.0
SHRUBS, typ.	2 L2.0
PERENNIALS + ORNAMENTAL GRASSES typ.	3 L2.0
VINES, typ.	2 L2.0
LAWN, typ. See specifications	4 L2.0
NECS: NEW ENGLAND CONSERVATION SEED MIX SEE SPECIFICATIONS	

tat

© The Architectural Team, Inc.
50 Commandant's Way at Admiral's Hill
Chelsea MA 02150
O 617.889.4402
F 617.884.4329
architecturalteam.com

Consultant:

VERDANT
LANDSCAPE ARCHITECTURE
318 Harvard Street, Suite 25, Brookline, MA 02446
Verdant Landscape Architecture.com
617.735.1180

Revision:

6-15-2021 Issued for Permit
6-21-2021 Revisions for Permit

Architect of Record:




Drawn: WK | KC | NA

Checked: KP

Scale: As Noted

Key Plan:

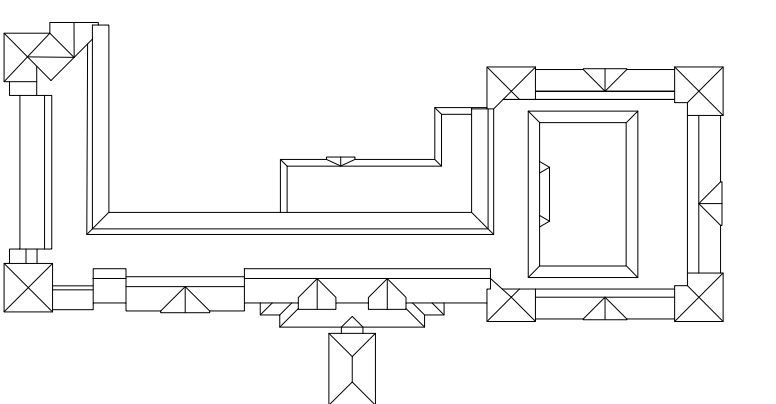

Project Name:

Millis AL

125 DOVER ROAD
MILLIS, MA 02054

Sheet Name:

L SERIES PLANTING PLAN

Project Number:

Issue Date:

4/12/21 PERMIT

Sheet Number:

L3.0

tat

© The Architectural Team, Inc.
50 Commandant's Way at Admiral's Hill
Chelsea MA 02150
O 617.889.4402
F 617.884.4329
architecturalteam.com

Consultant:

VERDANT
LANDSCAPE ARCHITECTURE
318 Harvard Street, Suite 25, Brookline, MA 02446
Verdant Landscape Architecture.com
617.735.1180

Revision:

6-15-2021 Issued for Permit
6-21-2021 Revisions for Permit

Architect of Record:




Drawn: WK | KC | NA

Checked: KP

Scale: As Noted

Key Plan:

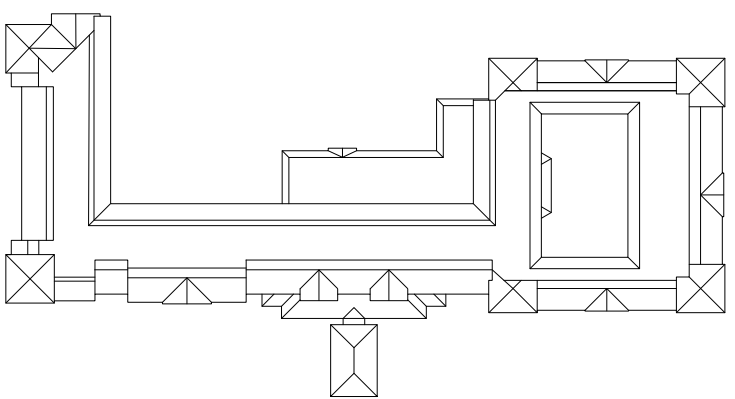

Project Name:

Millis AL

125 DOVER ROAD
MILLIS, MA 02054

Sheet Name:

**L SERIES
PLANTING
ENLARGEMENT PLAN**


Project Number:

Issue Date:

4/12/21 PERMIT

Sheet Number:

L3.1

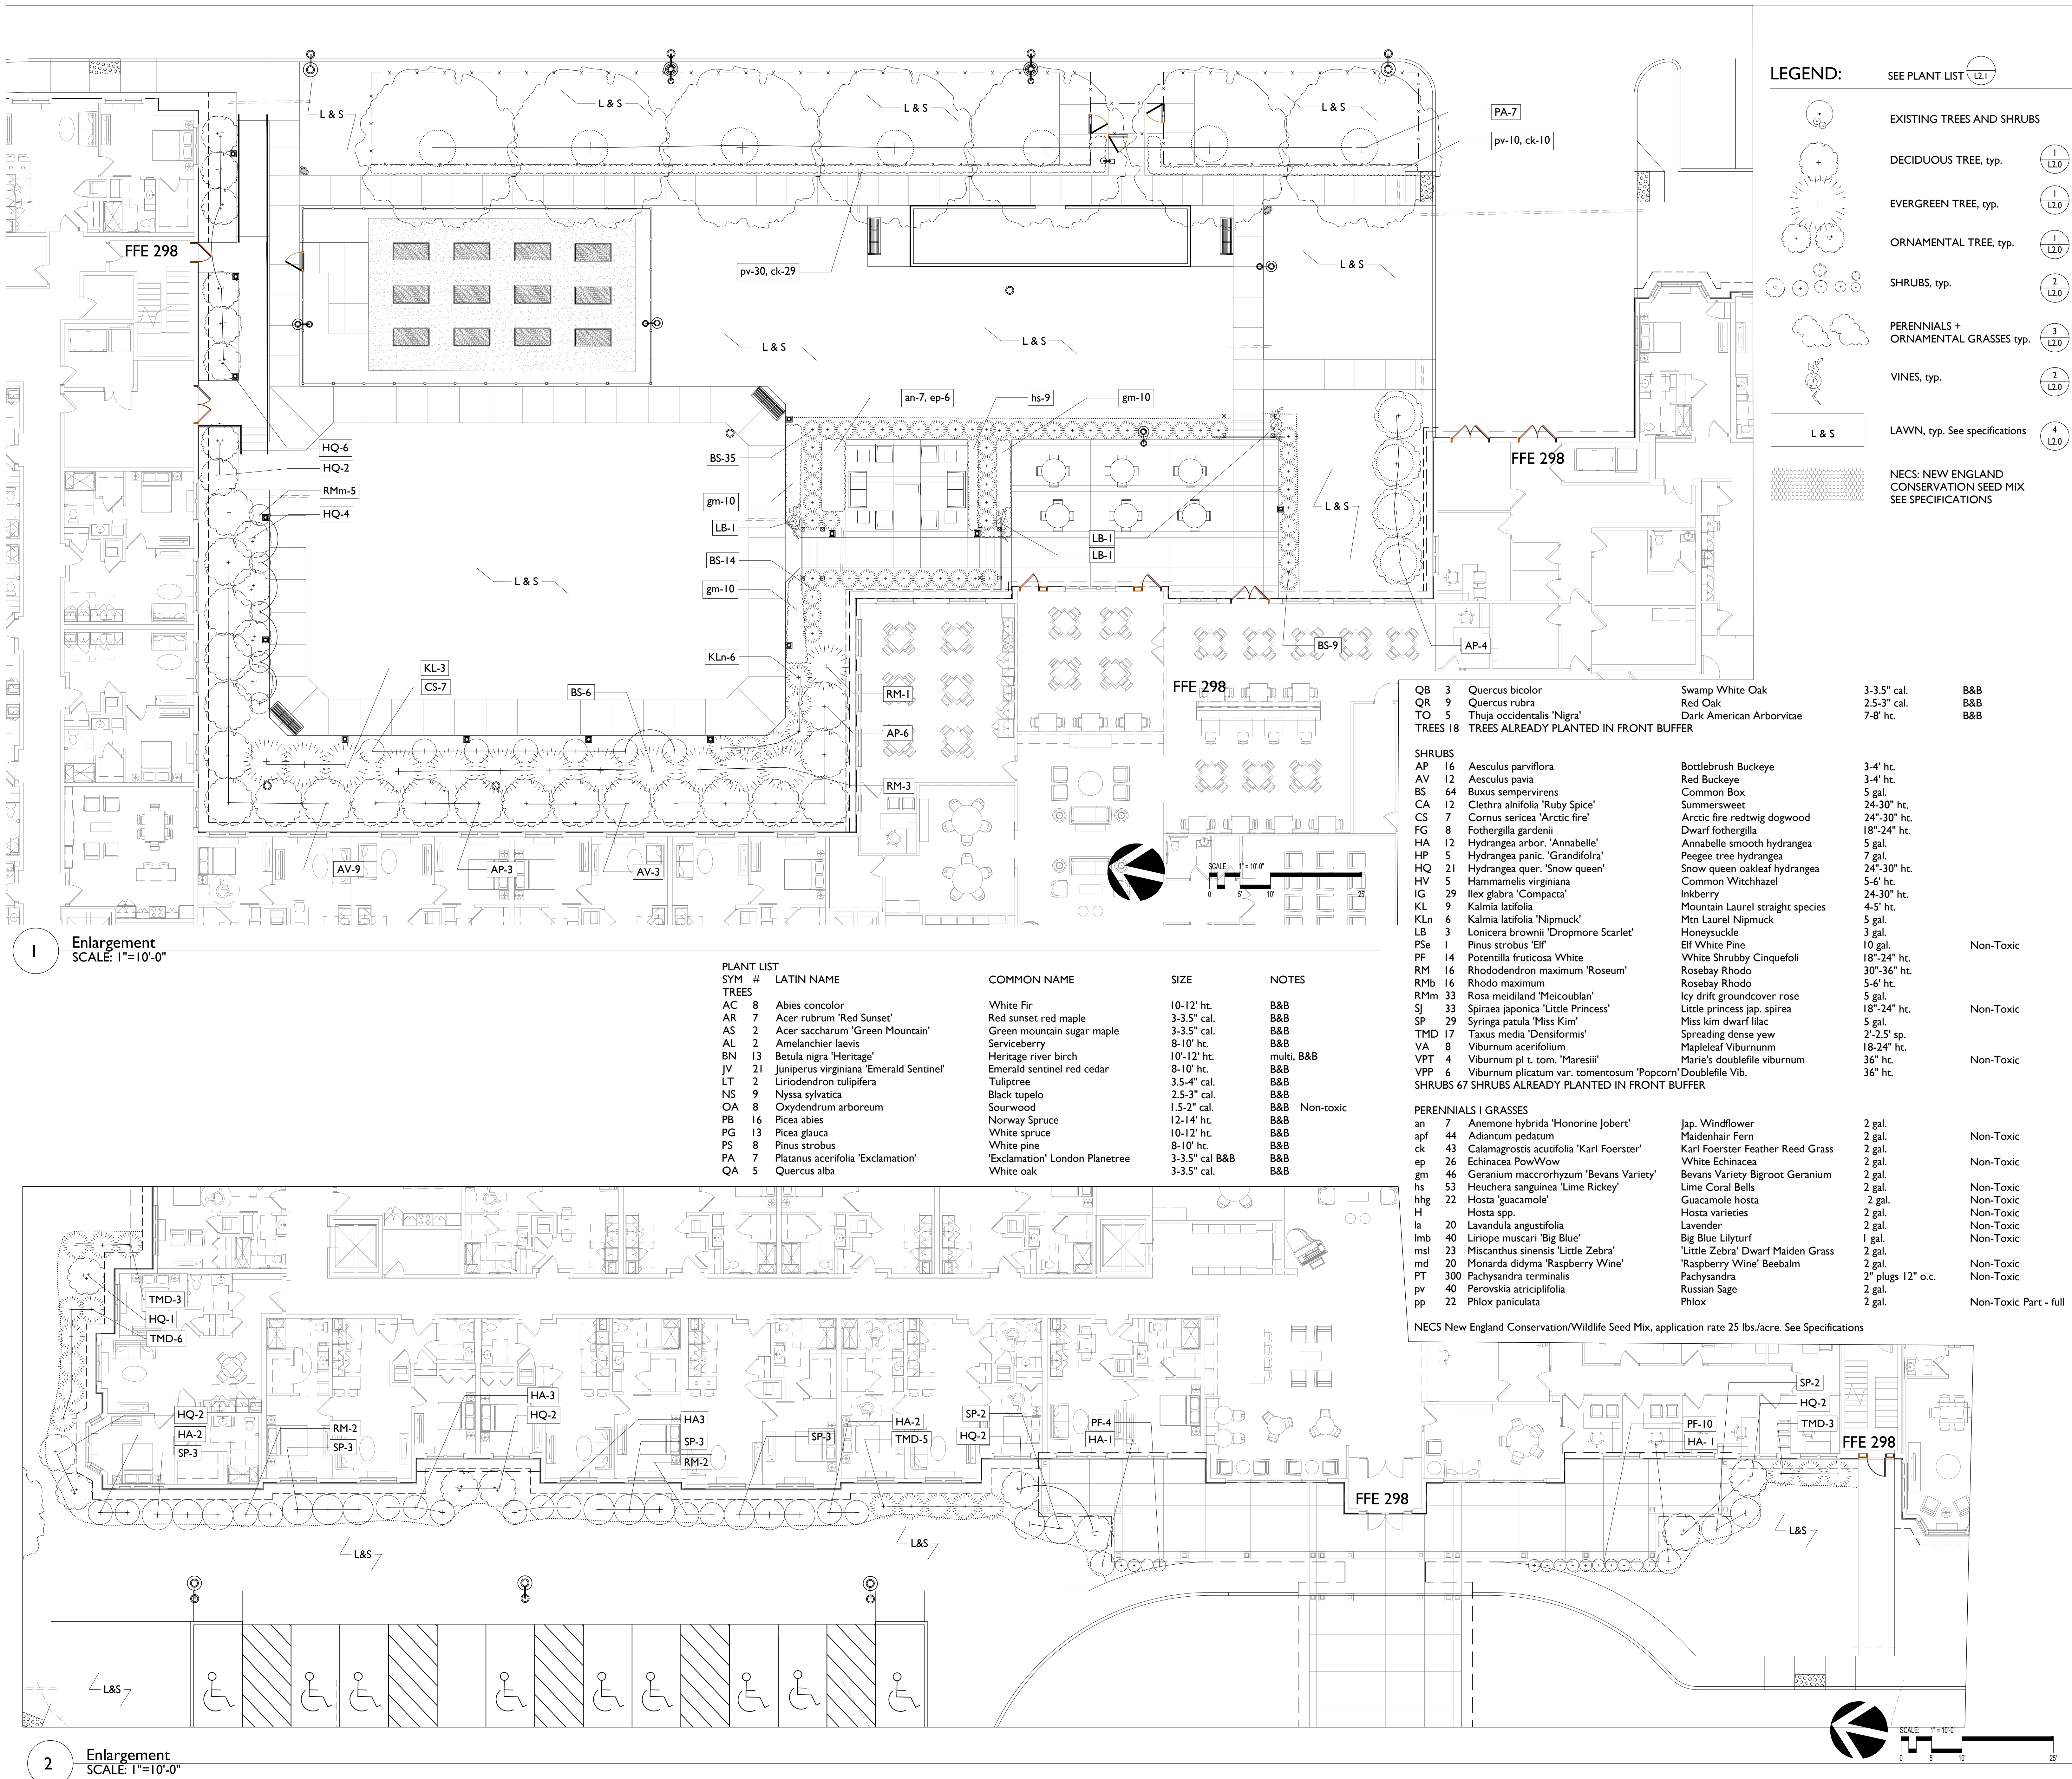

tat

© The Architectural Team, Inc.
50 Commandant's Way at Admiral's Hill
Chelsea MA 02150
O 617.889.4402
F 617.884.4329
architecturalteam.com

Consultant:

VERDANT
LANDSCAPE ARCHITECTURE
318 Harvard Street, Suite 25, Brookline, MA 02446
Verdant Landscape Architecture.com
617.735.1180

Revision:

6-15-2021 Issued for Permit
6-21-2021 Revisions for Permit

Architect of Record:




Drawn: WK | KC | NA

Checked: KP

Scale: As Noted

Key Plan:

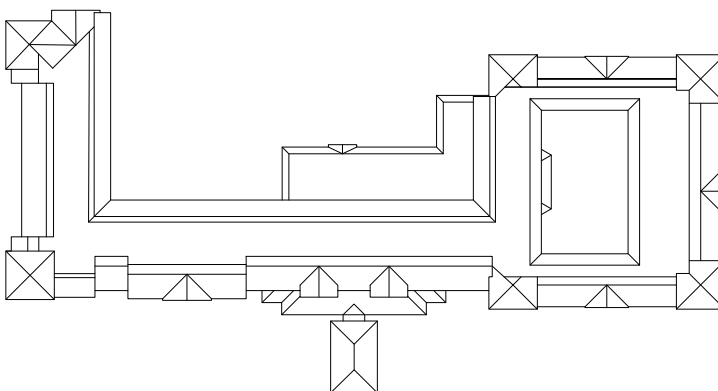

Project Name:

Millis AL

**125 DOVER ROAD
MILLIS, MA 02054**

Sheet Name:

**L SERIES
PLANTING
ENLARGEMENT PLAN**





Project Number:

Issue Date:

4/12/21 PERMIT

Sheet Number:

L3.2

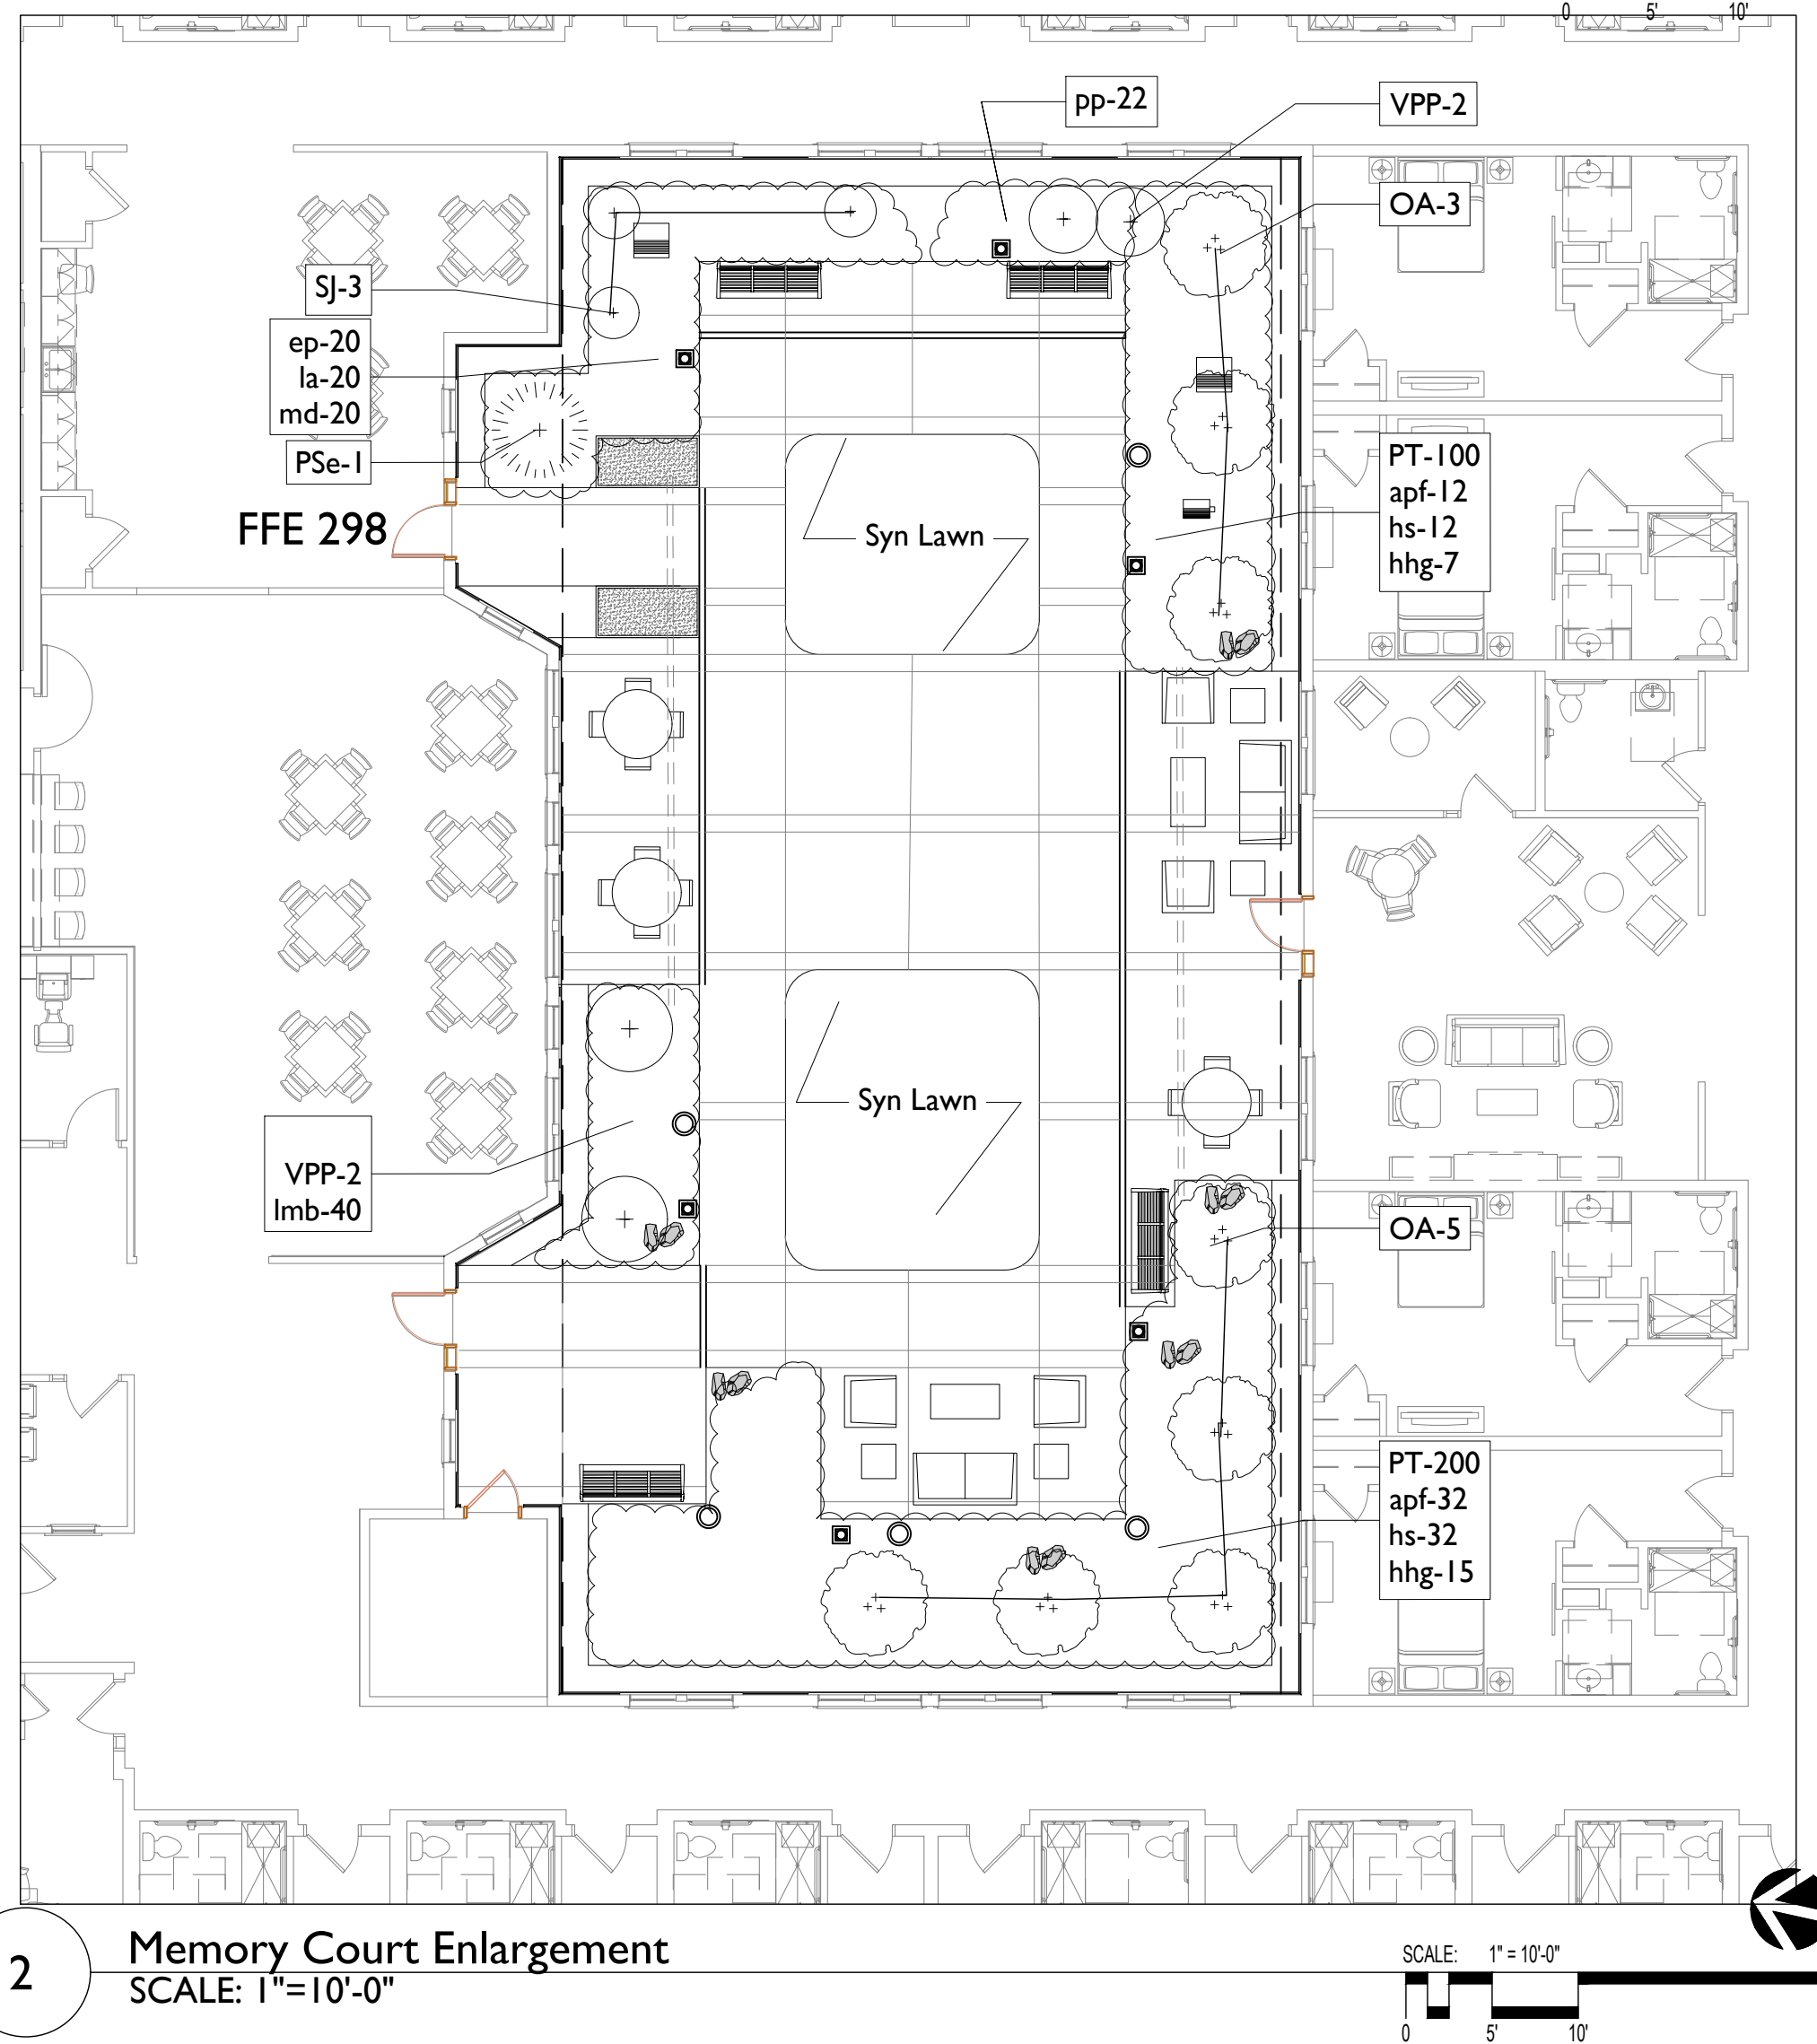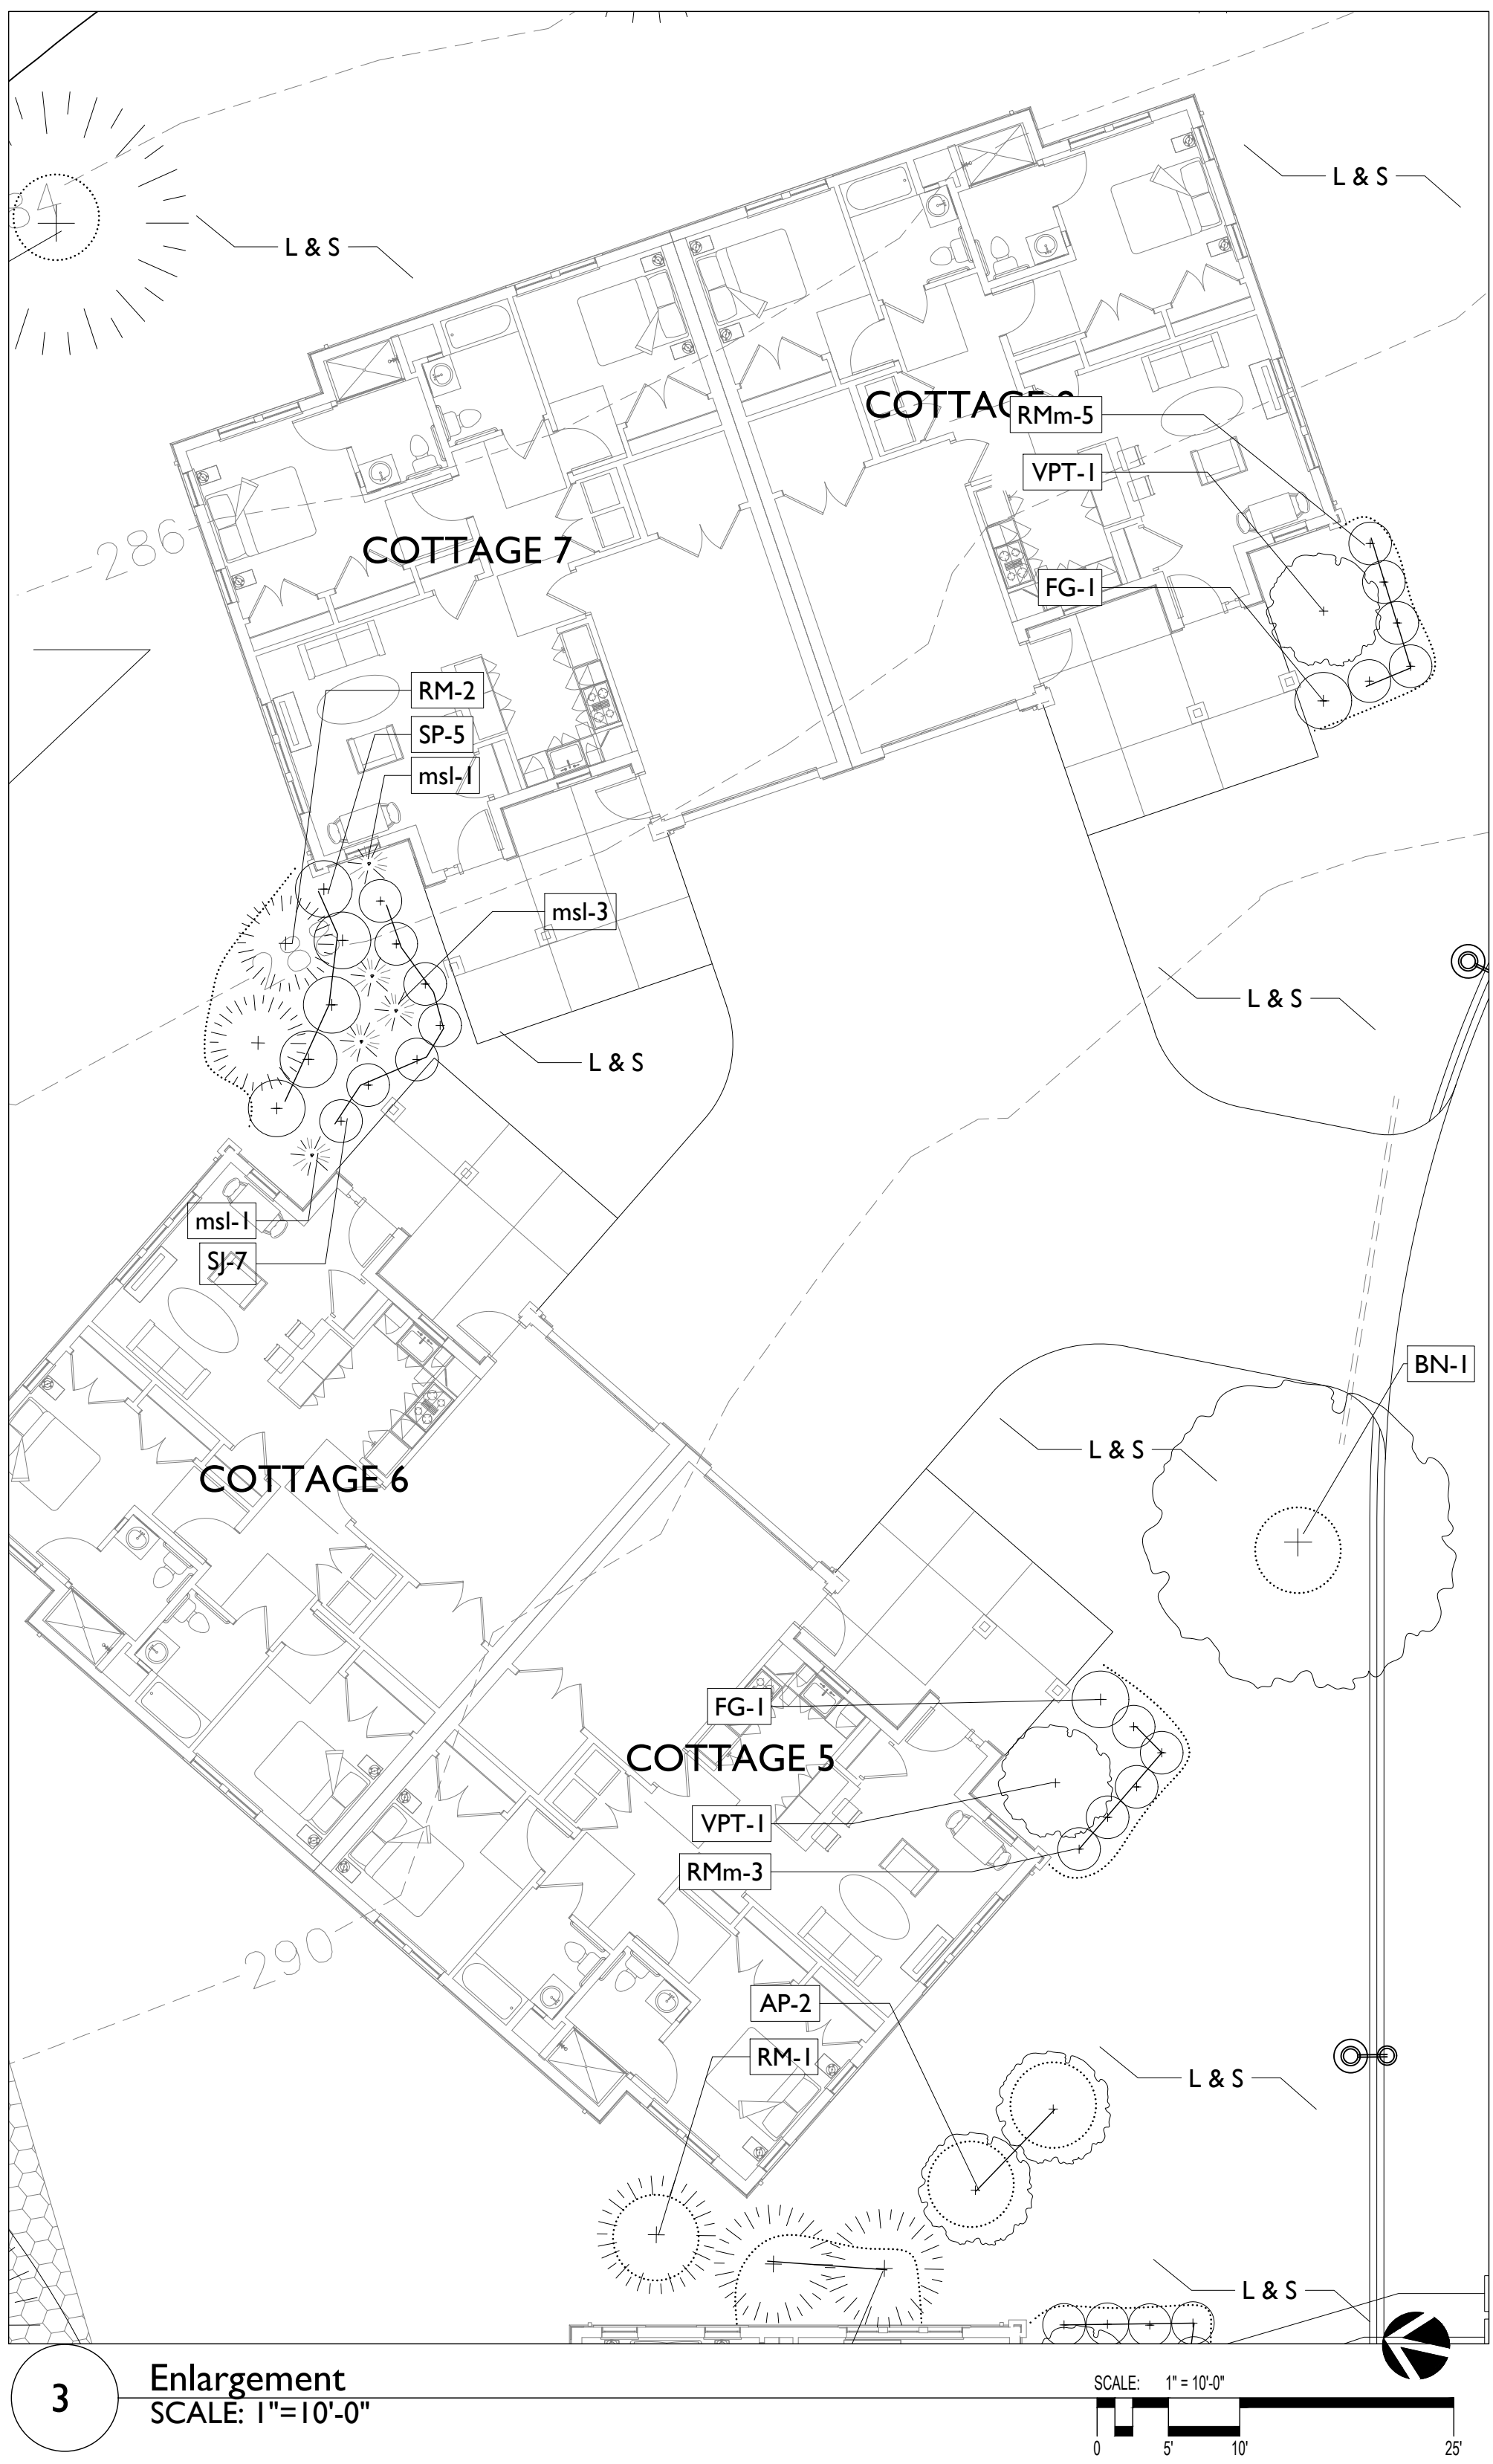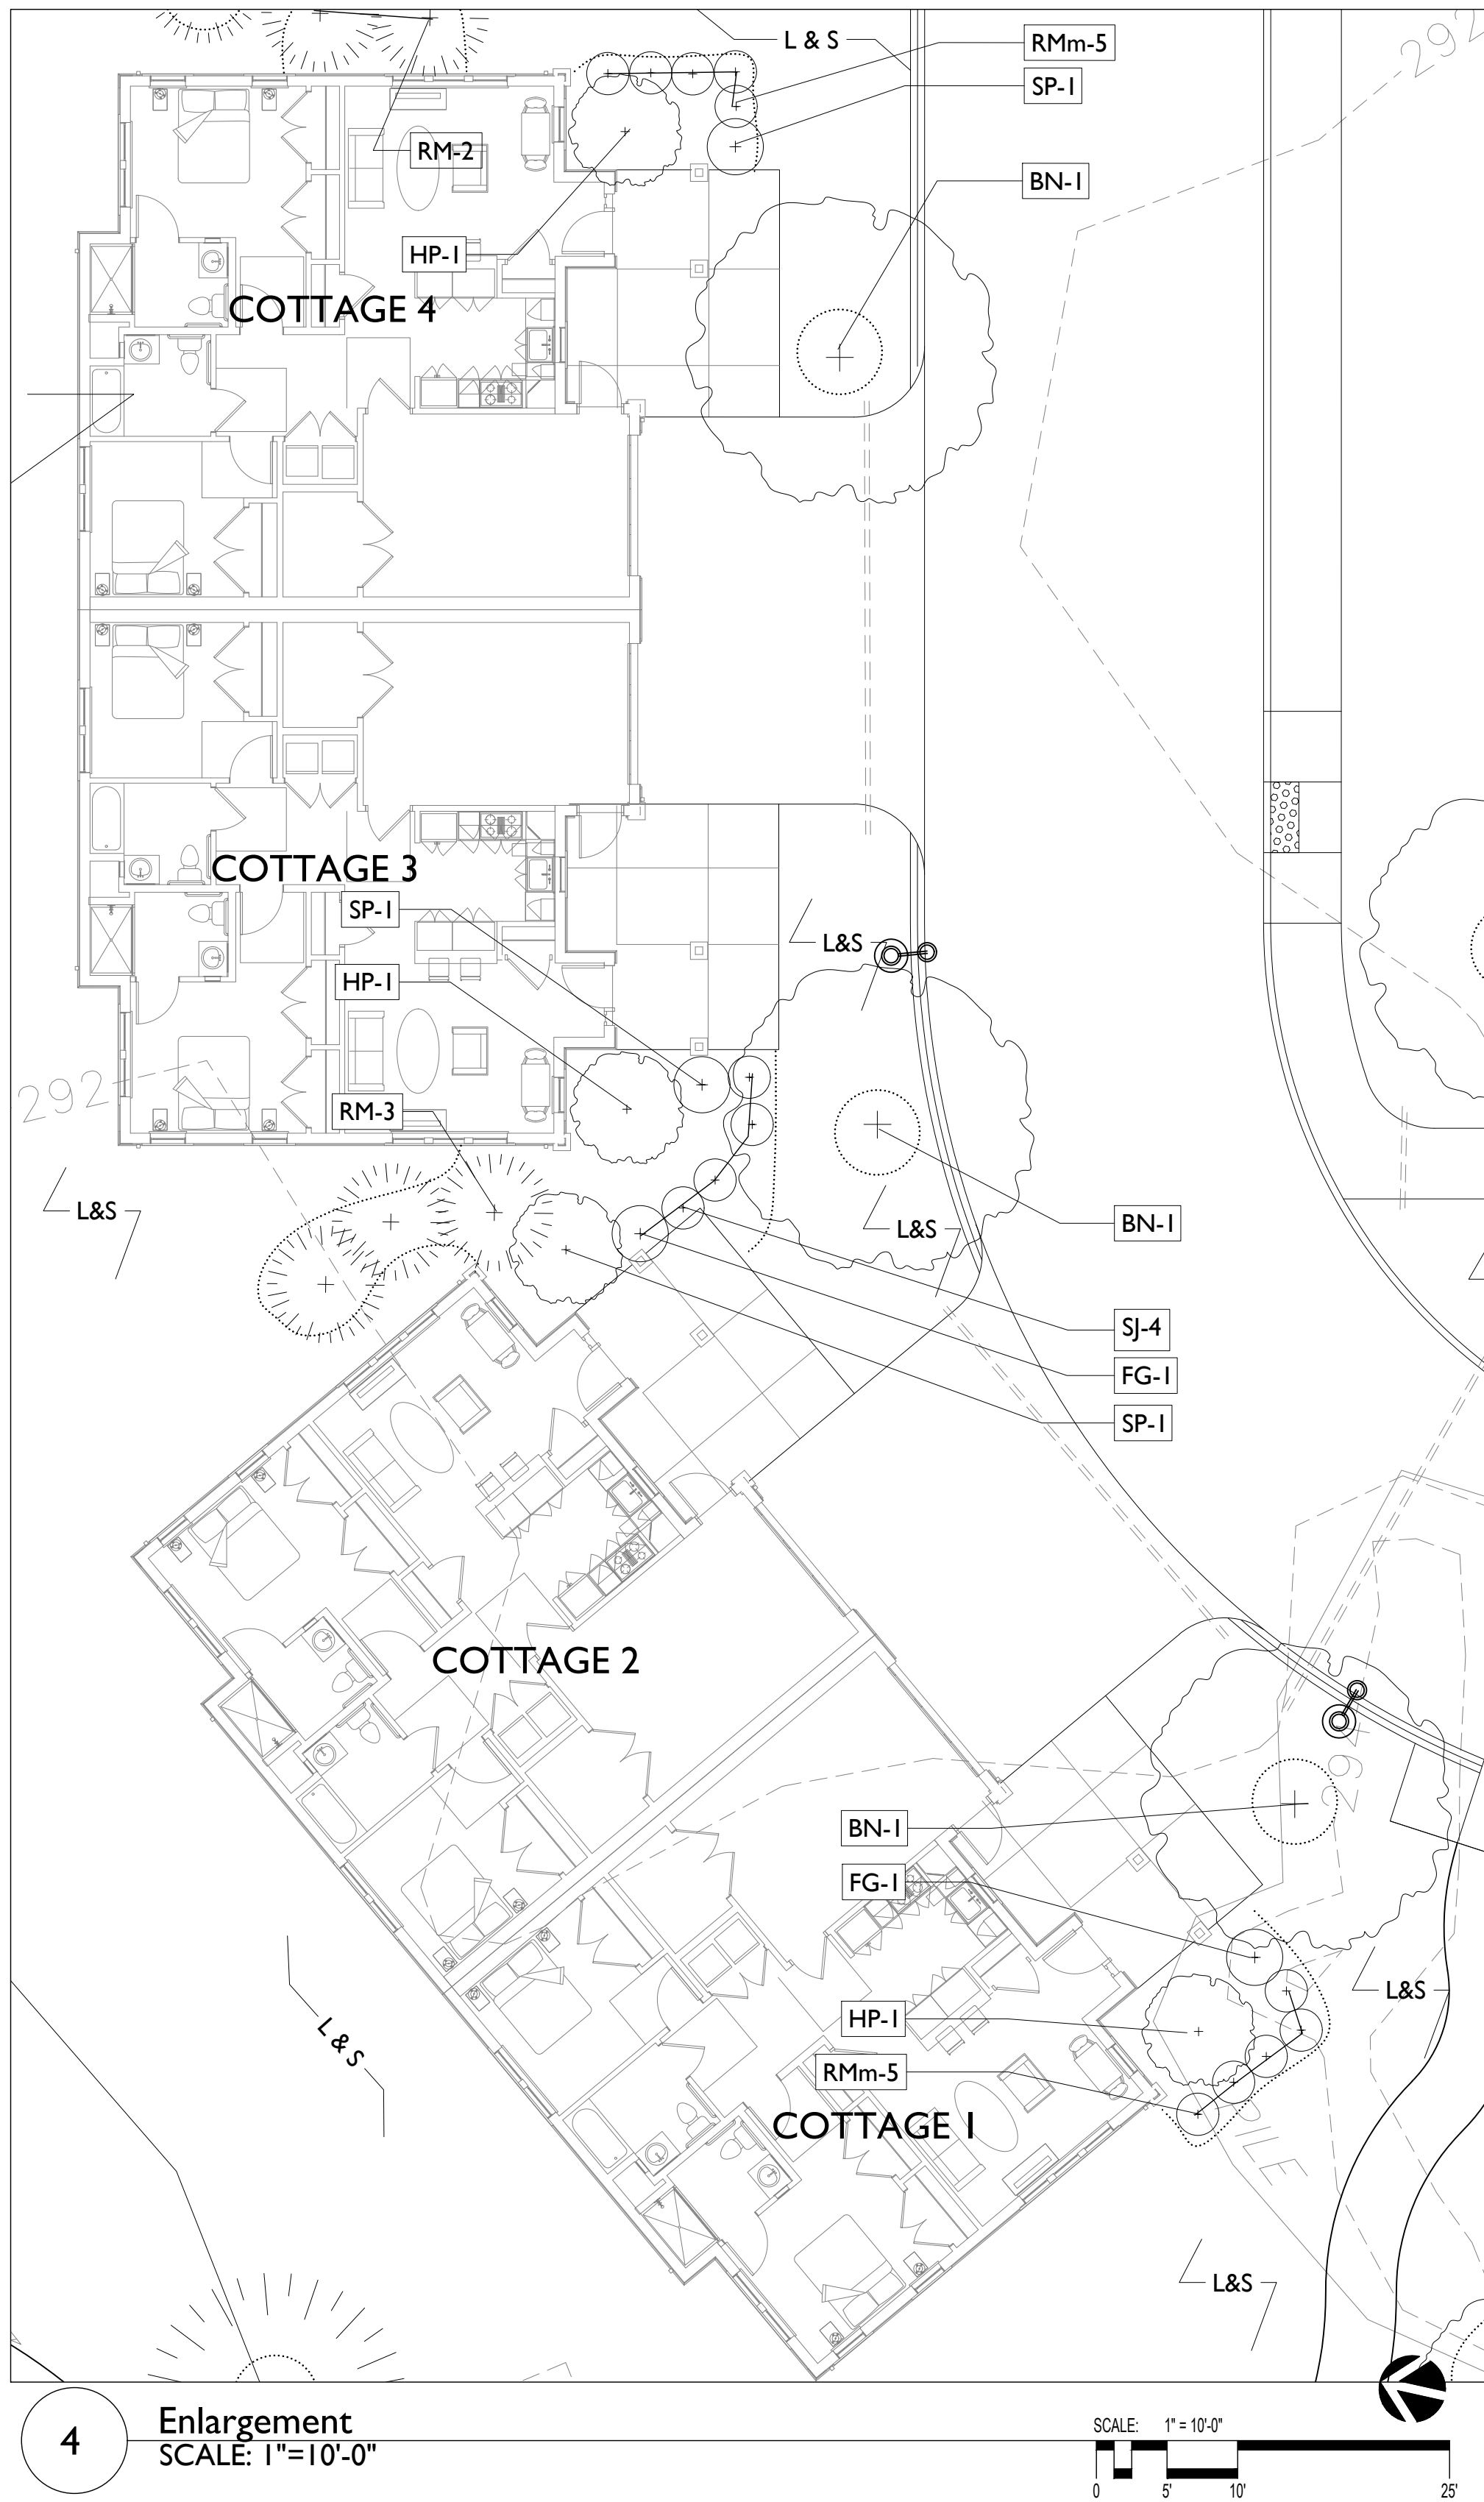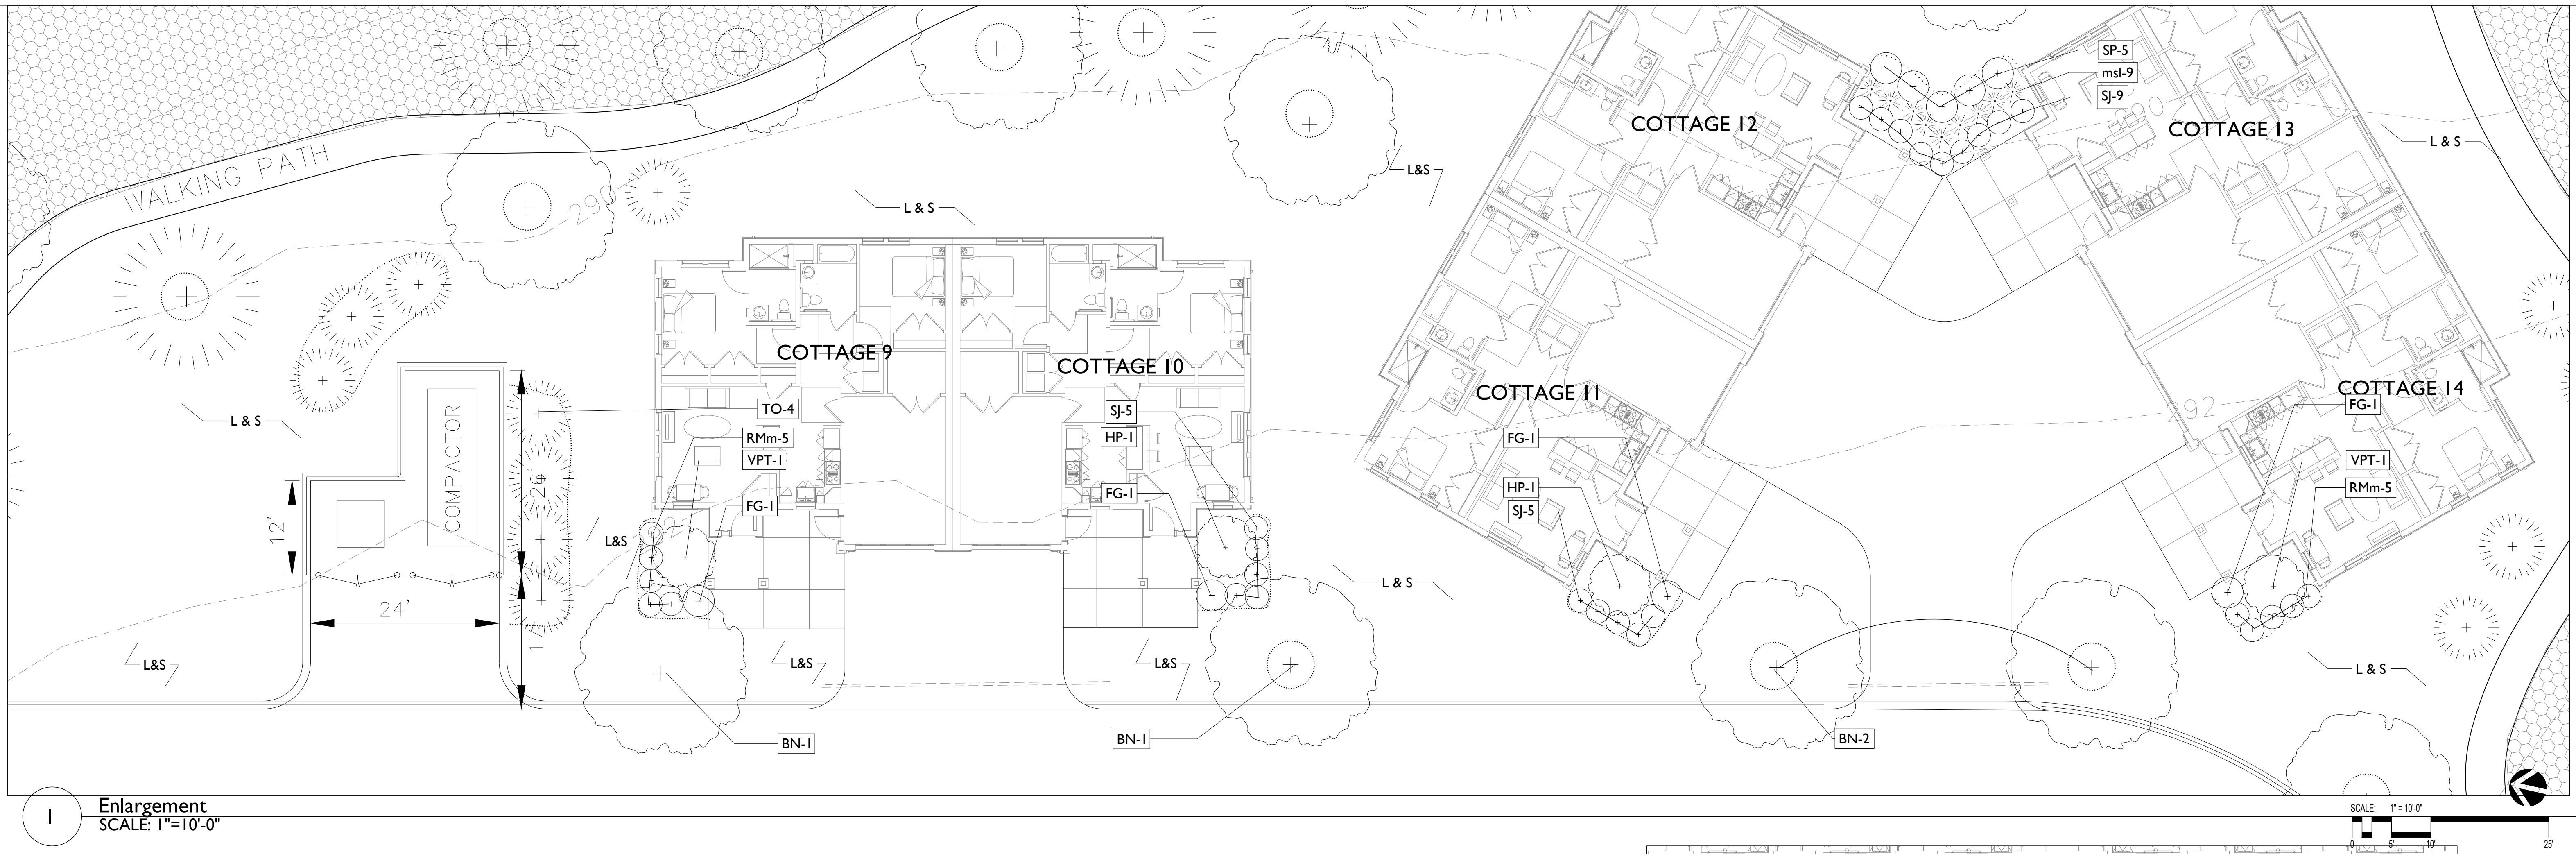

LEGEND: SEE PLANT LIST

	EXISTING TREES AND SHRUBS	
	DECIDUOUS TREE, typ.	1 L2.0
	EVERGREEN TREE, typ.	1 L2.0
	ORNAMENTAL TREE, typ.	1 L2.0
	SHRUBS, typ.	2 L2.0
	PERENNIALS + ORNAMENTAL GRASSES typ.	3 L2.0
	VINES, typ.	2 L2.0
	LAWN, typ. See specifications	4 L2.0

Consultant:

VERDANT
LANDSCAPE ARCHITECTURE
318 Harvard Street, Suite 25, Brookline, MA 02446
Verdant Landscape Architecture.com
617.735.1180

Revision:

6-15-2021 Issued for Permit
6-21-2021 Revisions for Permit

Architect of Record:




Drawn: WK | KC | NA

Checked: KP

Scale: As Noted

Key Plan:

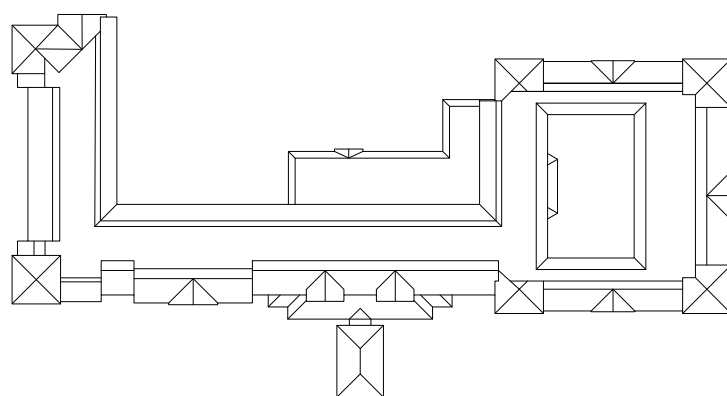

Project Name:

Millis AL

125 DOVER ROAD
MILLIS, MA 02054

Sheet Name:

L SERIES
LIGHTING
PLAN

Project Number:

Issue Date:

4/12/21 PERMIT


Sheet Number:

L4.0

Dover Road Lighting Schedule

	Qty.	Key	Type	Product #	Company	Material	Notes
	15	P2	Post Light	AAL UCM-ANG-T2-32LE D-3K-700-BL-SLA20-BL/PR4-4R14-12-12 S	Architectural Area Lighting	Hard Anodized No Color	Parking Lot and Driveway Lighting
	12	P4	Post Light	AAL UCM-ANG-T4-32LE D-3K-700-BL-HSS-S LA20-BL/PR4-4R14-12-12 S	Architectural Area Lighting	See Notes	Parking Lot and Driveway Lighting
	1	P5	Post Light	AAL UCM-ANG-T5-32LE D-3K-700-BL-HSS-S LA20-BL/PR4-4R14-12-12 S	Architectural Area Lighting	Finish Black	Parking Lot and Driveway Lighting
	3	P6	Post Light	AAL (2) UCM-ANG-T4-32LE D-3K-700-BL-HSS-S LA20-2-BL/PR4-4R1 4-12-22S	Architectural Area Lighting	Finish Jet Black RAL9005	Driveway & Dog Park Lighting
	1	P7-5	Post Light	RA17A2 36-350 3K7 5W UNV BL- SLA20 PR4-4R14-12-12S	Kim Lighting/ Era Collection	Finish Jet Black RAL9005	Courtyard Lighting
	2	P7-4W BC	Post Light	RA17A2 36-350 3K7 4W-BC UNV BL- SLA20 PR4-4R14-12-12S	Kim Lighting/ Era Collection		Courtyard Lighting
	1	P7-3BC	Post Light	RA17A2 36-350 3K7 3-BC UNV BL- SLA20 PR4-4R14-12-12S	Kim Lighting/ Era Collection		Courtyard Lighting
	20	B3	Path Light	Miko Bolland S-MK0303US-12S-0 87203030-830-12US Spaulding FN2-12LU-3K-DB	Arciuce	Finish Jet Black RAL9005	Courtyard Lighting
	5	B1	Bollard Light		Spaulding Lighting	Finish Jet Black RAL9005	Sidewalk Lighting
	4	SP	Spot Light	LBUL-20-120-3K	Hubbel Outdoor	Finish Black	Illuminate Site ID Sign

NOTES
1) Locations of lights are approximate.
2) Full coordination with MEP and Civil Engineering required.
3) Final approval of lighting plan including photometric output required by Town of Dover.
4) See Architectural plans for additional information regarding lighting at balconies, doorways and other exterior, building-mounted lights.
5) See MEP Plans for conduit, wiring and additional information.

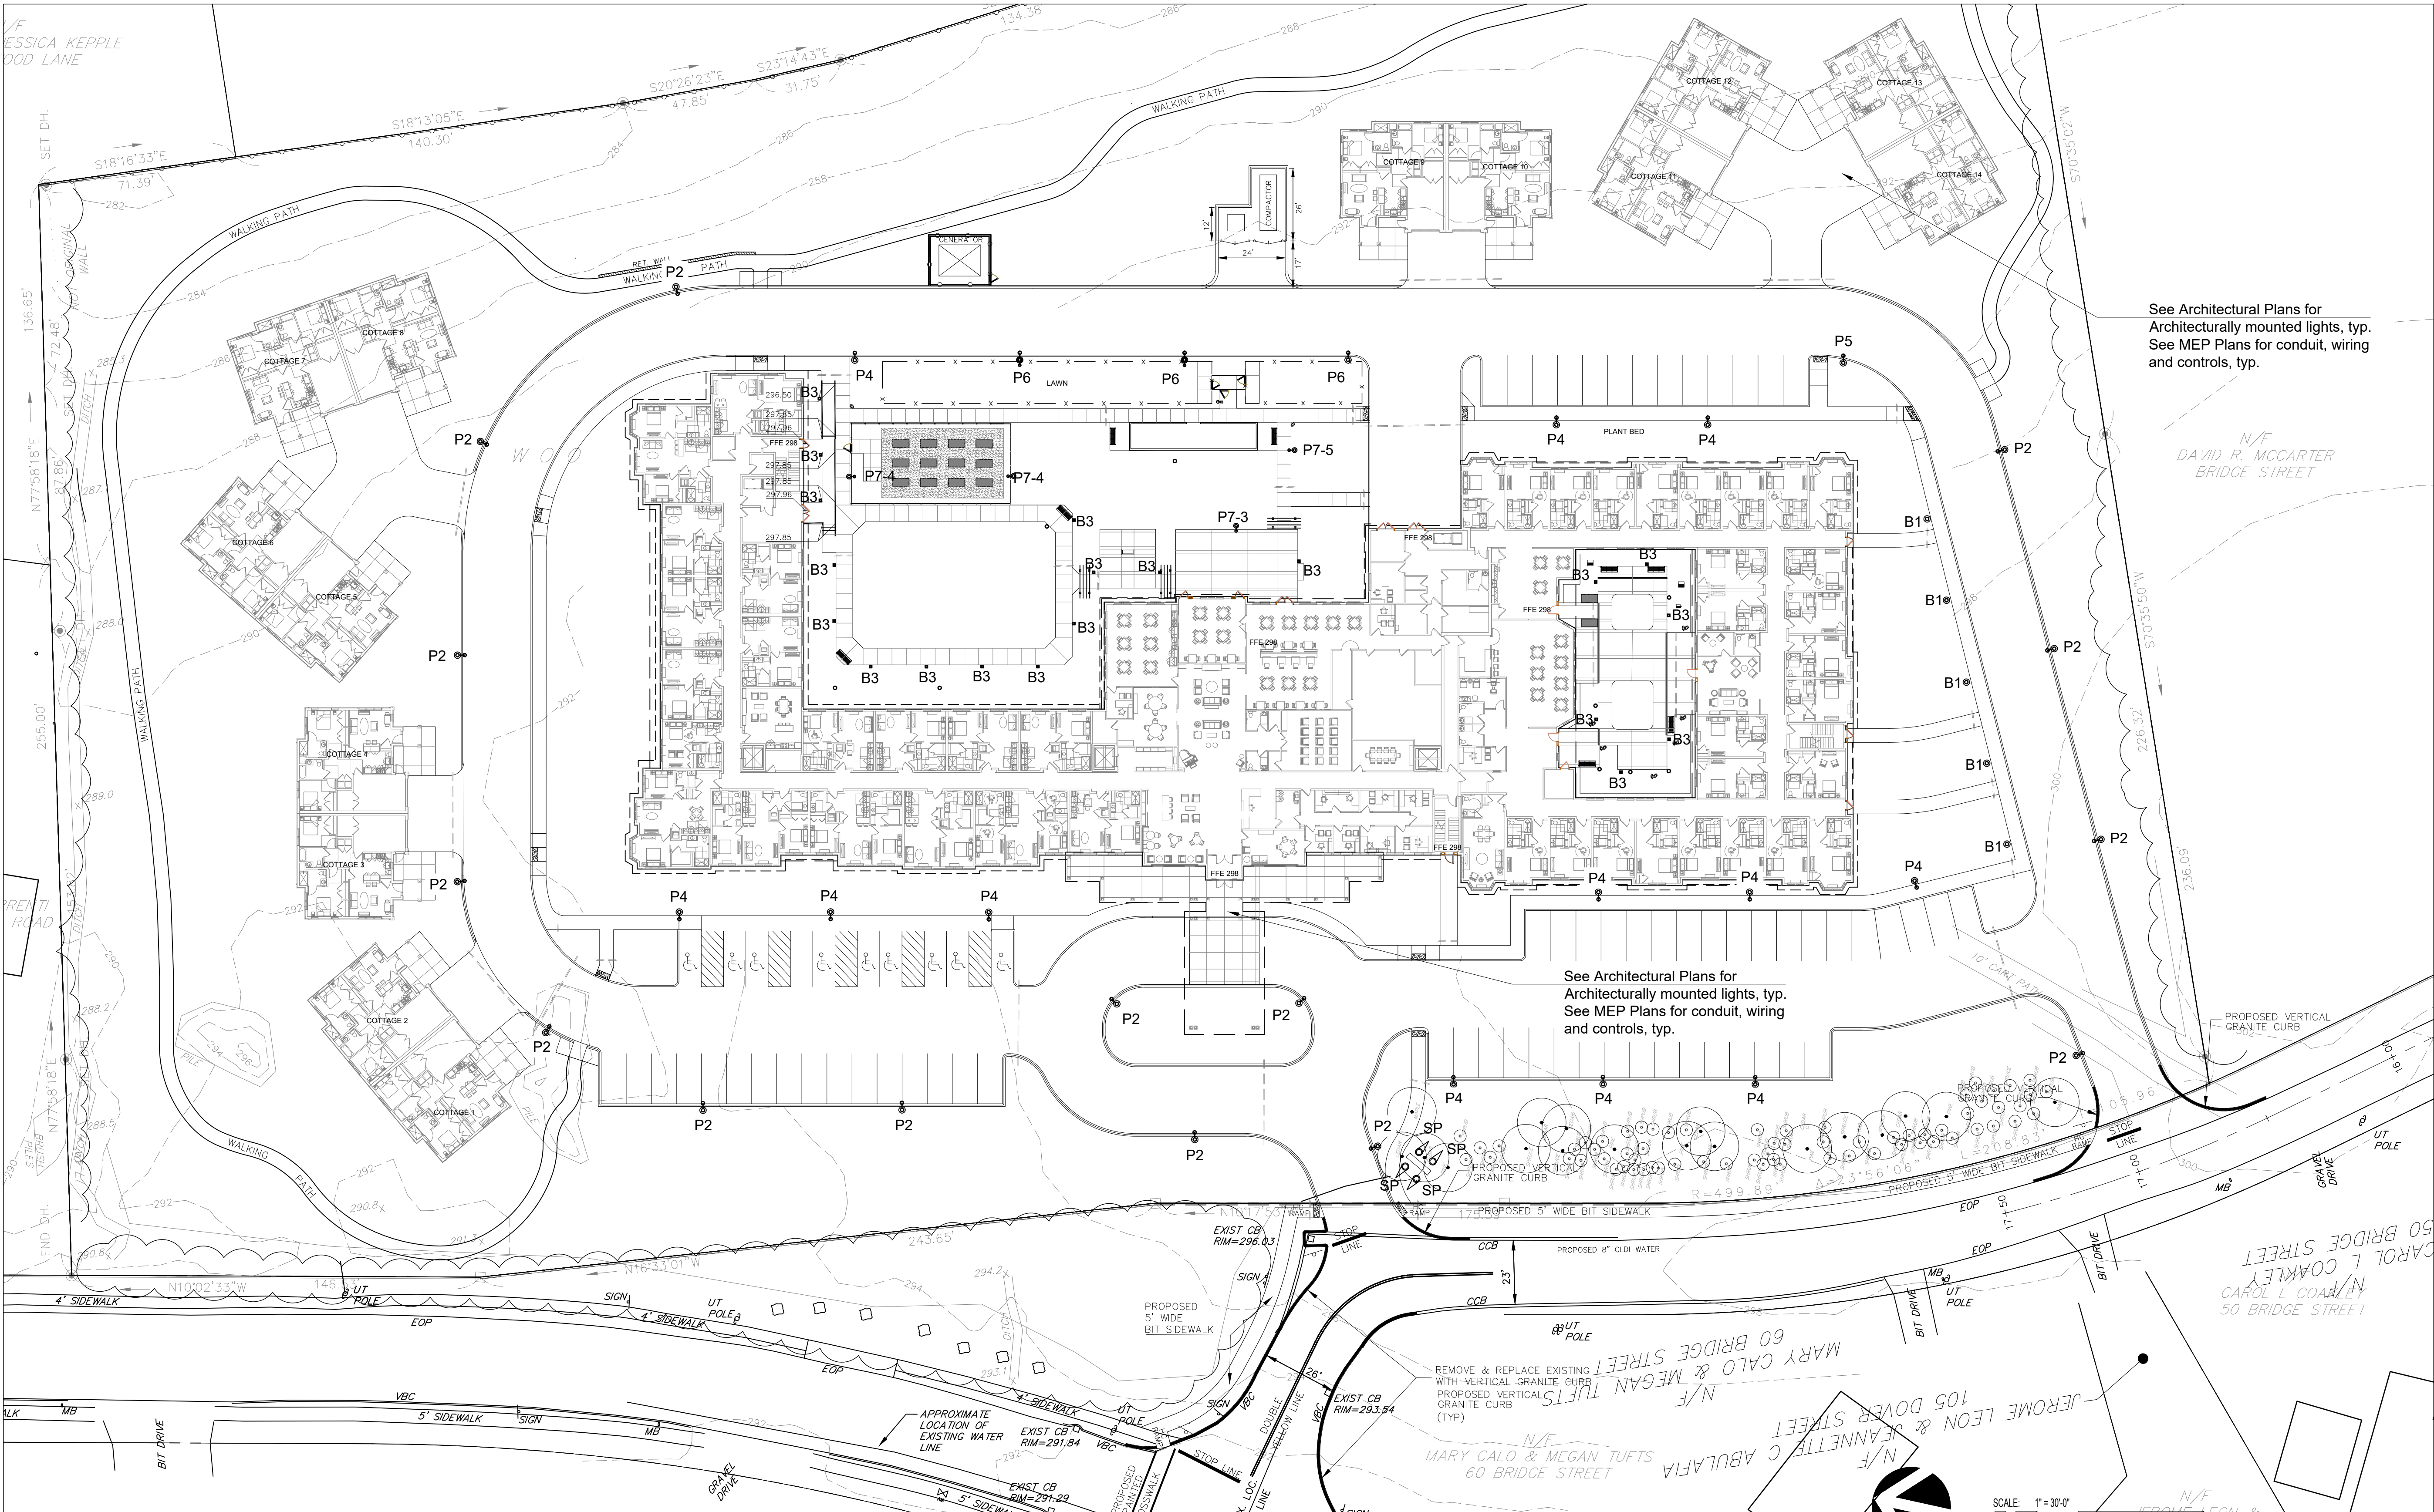

1 SITE LIGHTING PLAN
SCALE: 1"=30'-0"

tat

© The Architectural Team, Inc.
50 Commandant's Way at Admiral's Hill
Chelsea MA 02150
O 617.889.4402
F 617.884.4329
architecturalteam.com

Consultant:

VERDANT
LANDSCAPE ARCHITECTURE
318 Harvard Street, Suite 25, Brookline, MA 02446
Verdant Landscape Architecture.com
617.735.1180

Revision:

A	5-10-2021	Value Engineering
A	6-15-2021	Issued for Permit
	6-21-2021	Revisions for Permit

Architect of Record:




Drawn: WK | KC | NA

Checked: KP

Scale: As Noted

Key Plan:

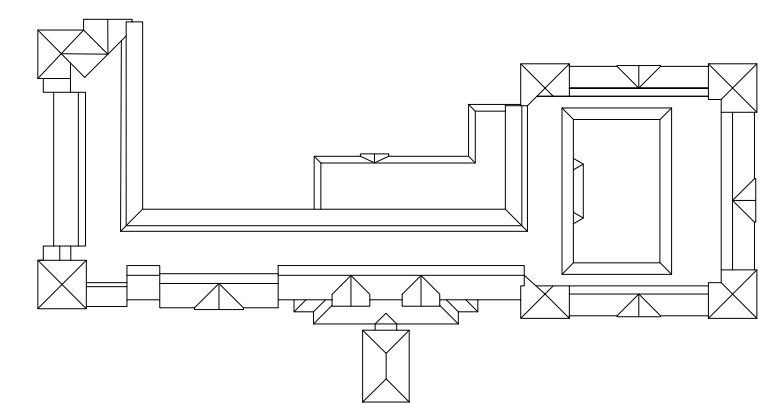

Project Name:
Millis AL


125 DOVER ROAD
MILLIS, MA 02054

Sheet Name:
L SERIES
LANDSCAPE
DETAILS
ENLARGEMENTS

Project Number:

Issue Date:
4/12/21 PERMIT

Sheet Number:
LD0

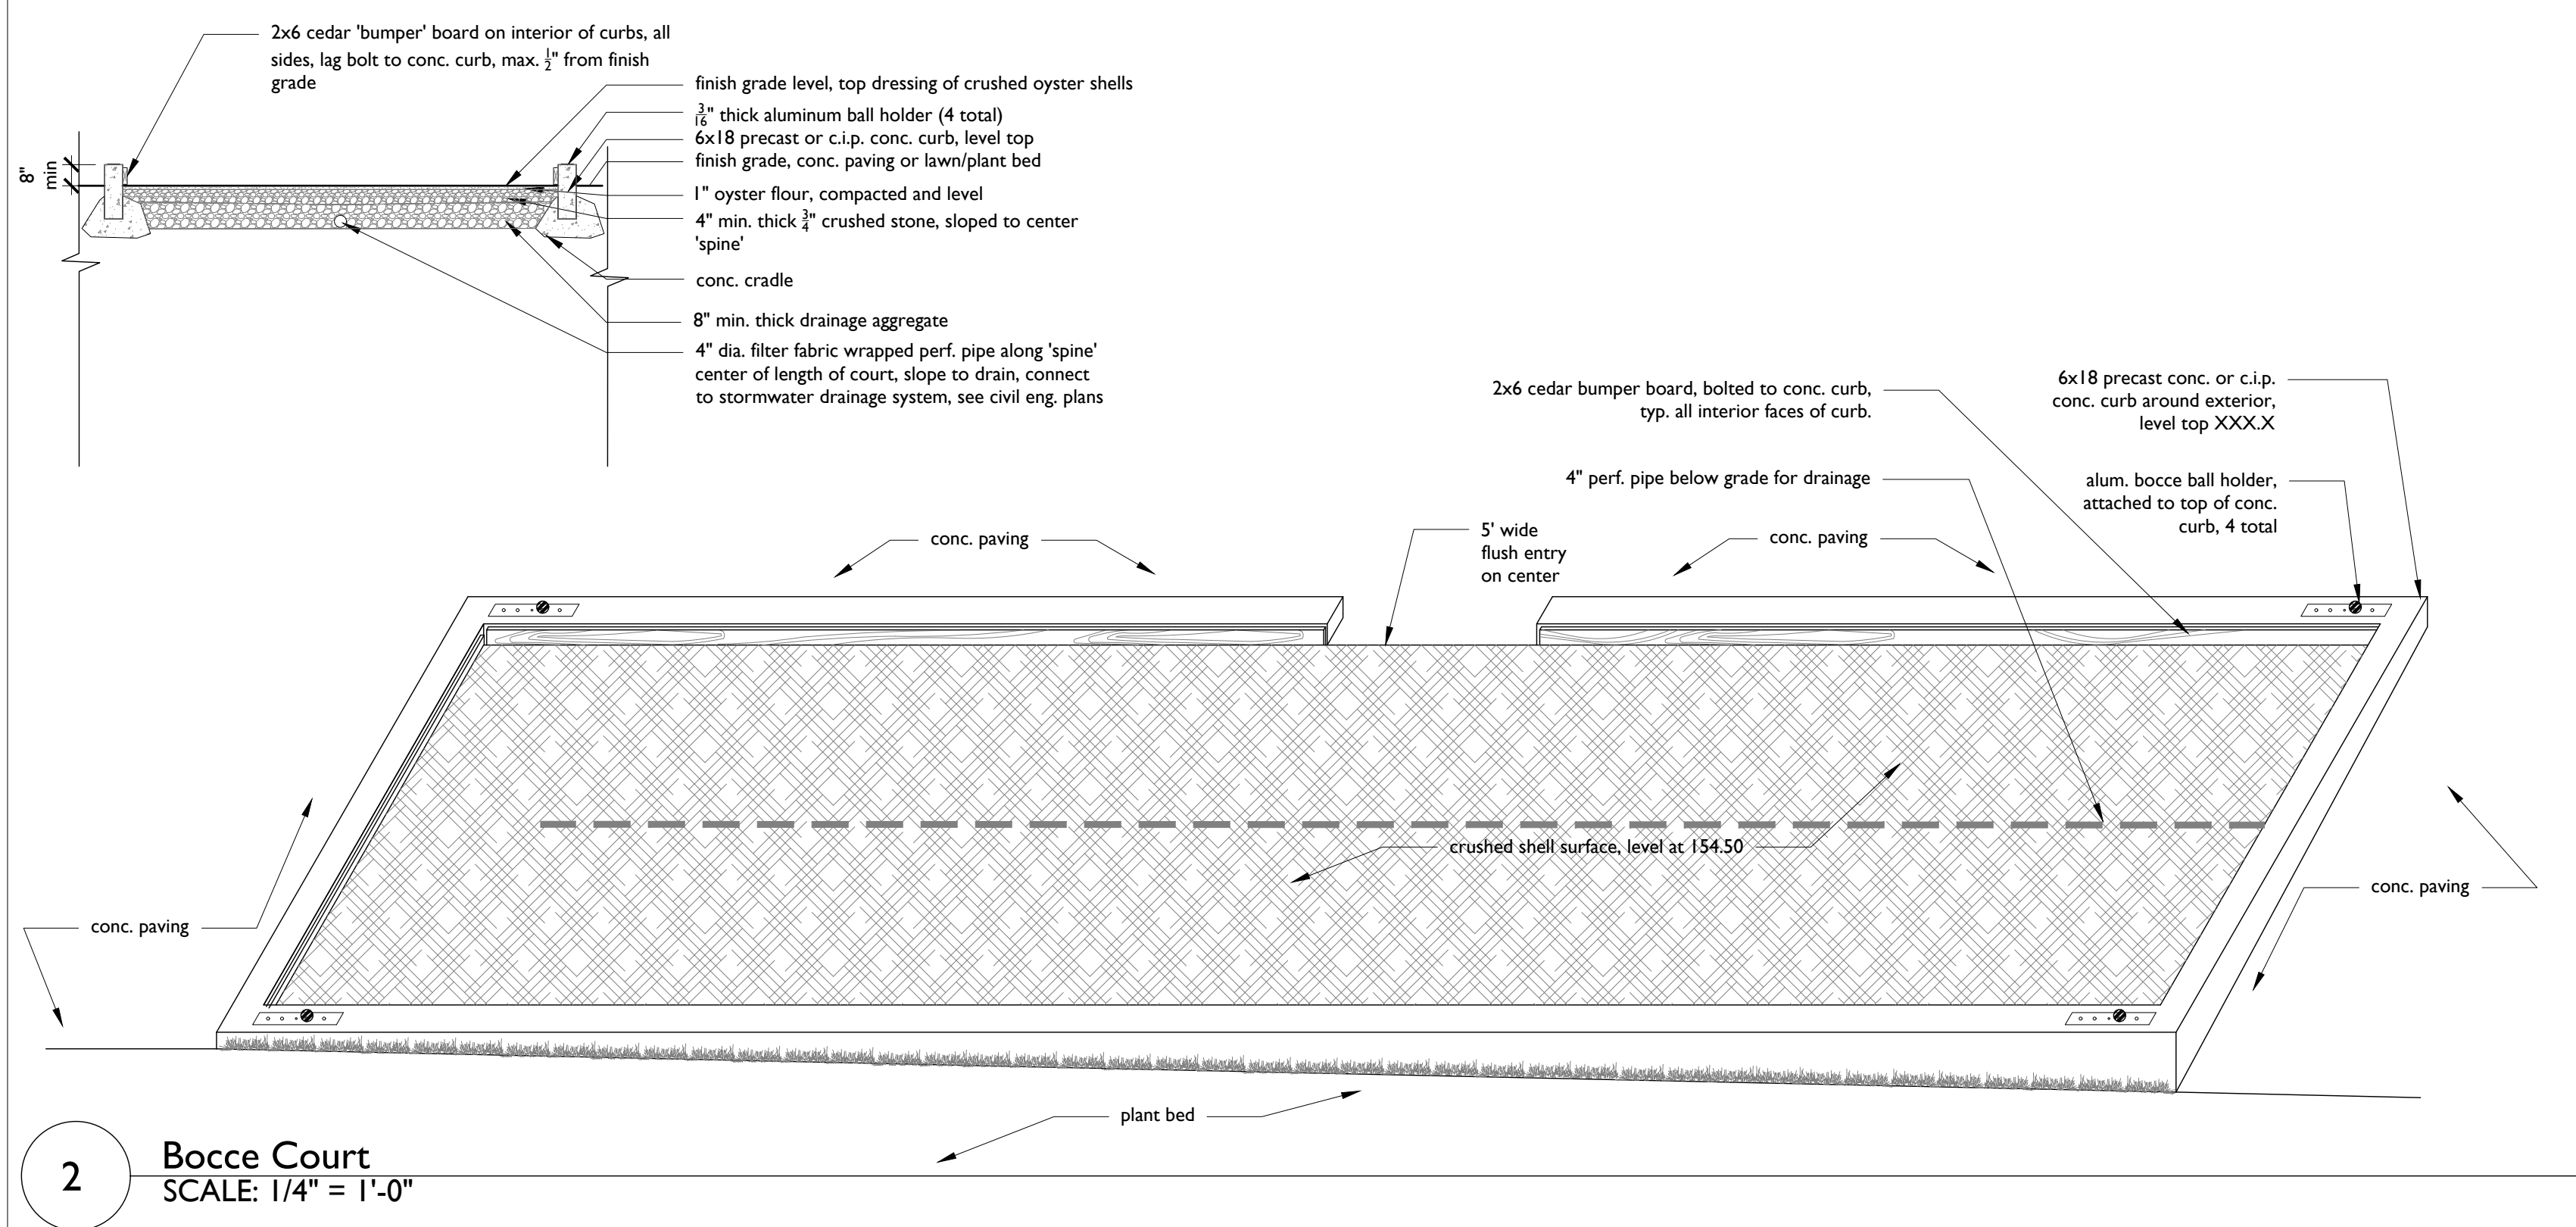

2 Bocce Court
SCALE: 1/4" = 1'-0"

1 Memory Garden Enlargement I Paving Plan - Not Needed
SCALE: 1/4" = 1'-0"

tat

© The Architectural Team, Inc.
50 Commandant's Way at Admiral's Hill
Chelsea MA 02150
O 617.889.4402
F 617.884.4329
architecturalteam.com

Consultant:

VERDANT
LANDSCAPE ARCHITECTURE
318 Harvard Street, Suite 25, Brookline, MA 02446
Verdant Landscape Architecture.com
617.735.1180

Revision:

5-10-2021 Value Engineering
6-15-2021 Issued for Permit
6-21-2021 Revisions for Permit

Architect of Record:




Drawn: WK | KC | NA

Checked: KP

Scale: As Noted

Key Plan:

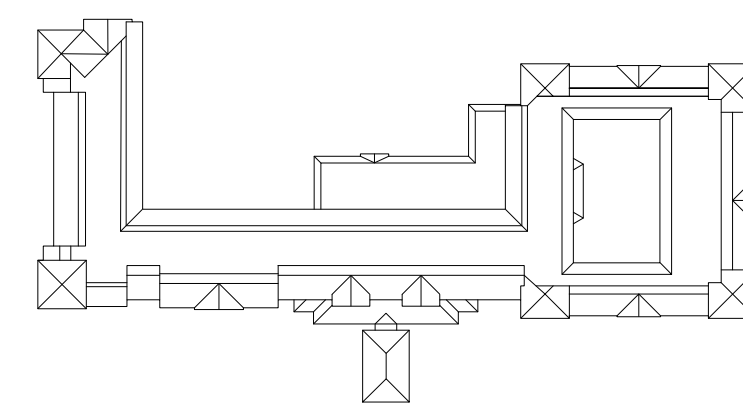

Project Name:

Millis AL

125 DOVER ROAD
MILLIS, MA 02054

Sheet Name:

L SERIES
LANDSCAPE
DETAILS


Project Number:

Issue Date:

4/12/21 PERMIT

Sheet Number:


LD1

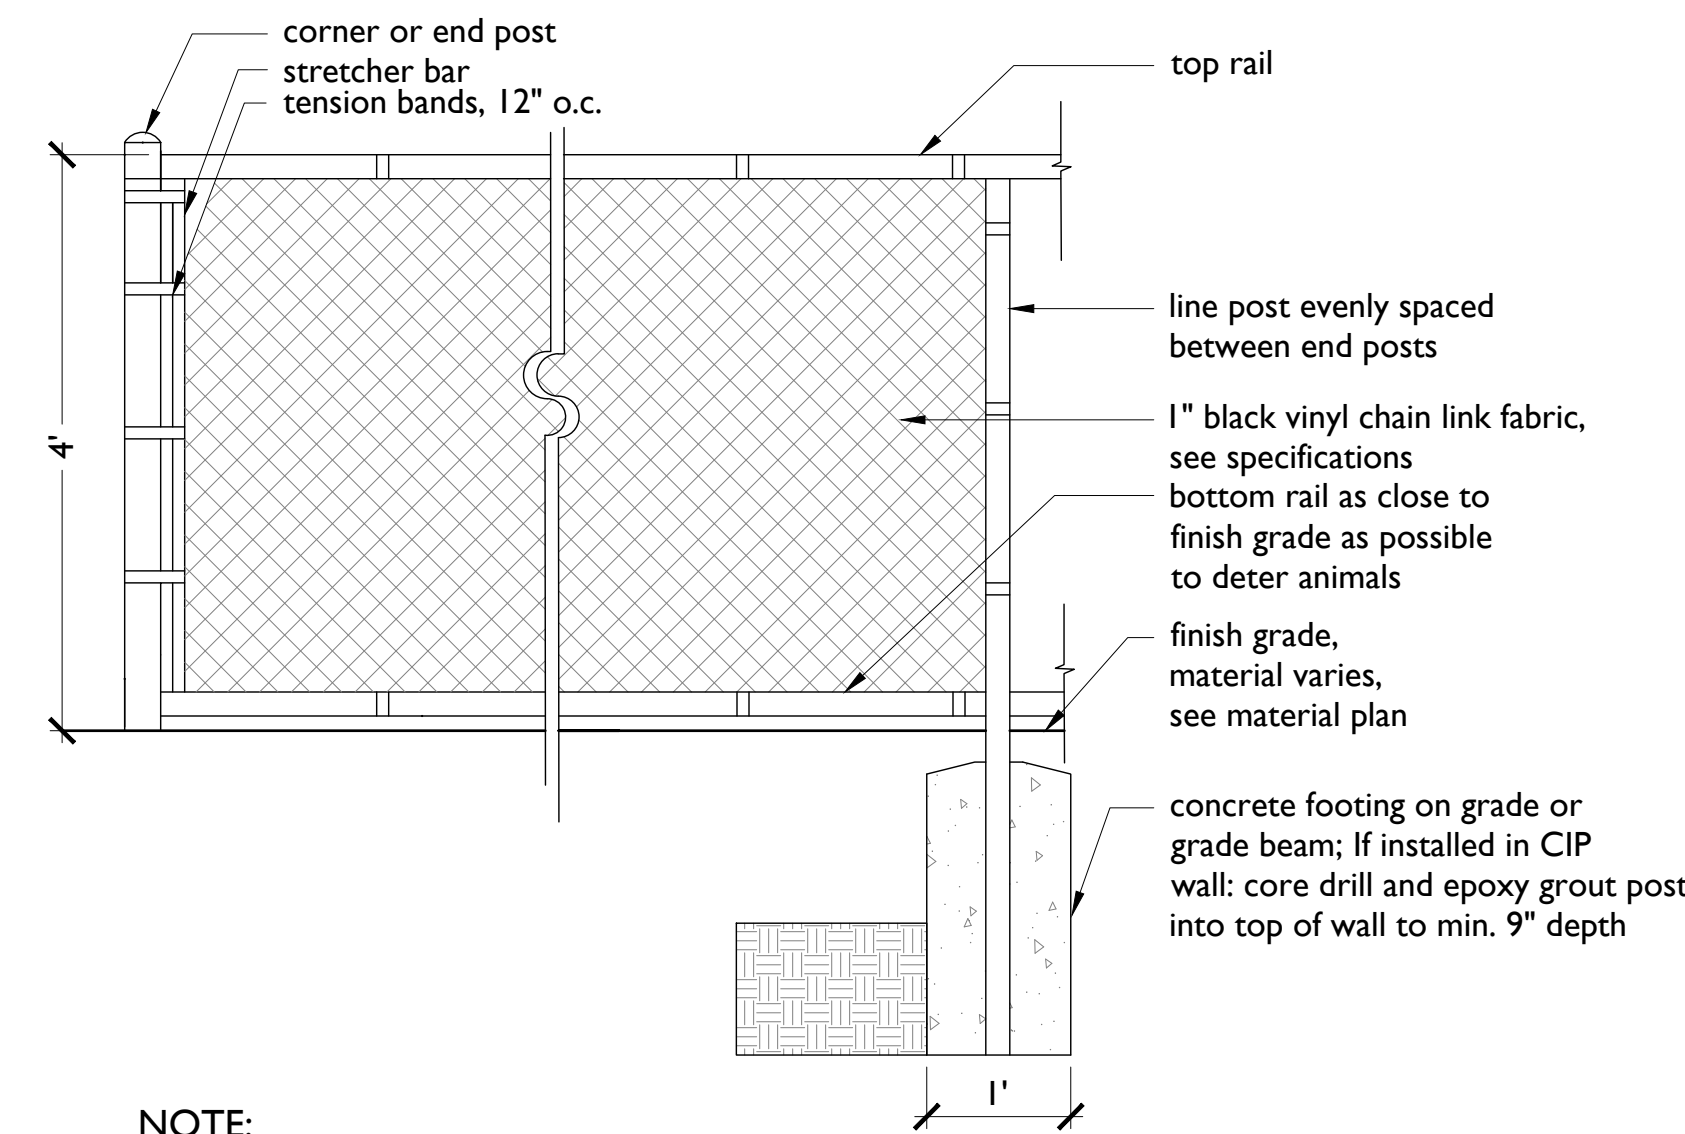


NOTE:

1. Black vinyl chain link fence 3 Gates to Match
2. refer to specifications for material requirements.
3. Knuckle selvage top and bottom edges.


14 Black Vinyl Chain Link | Dog Yard
SCALE: 3/4" = 1'-0"

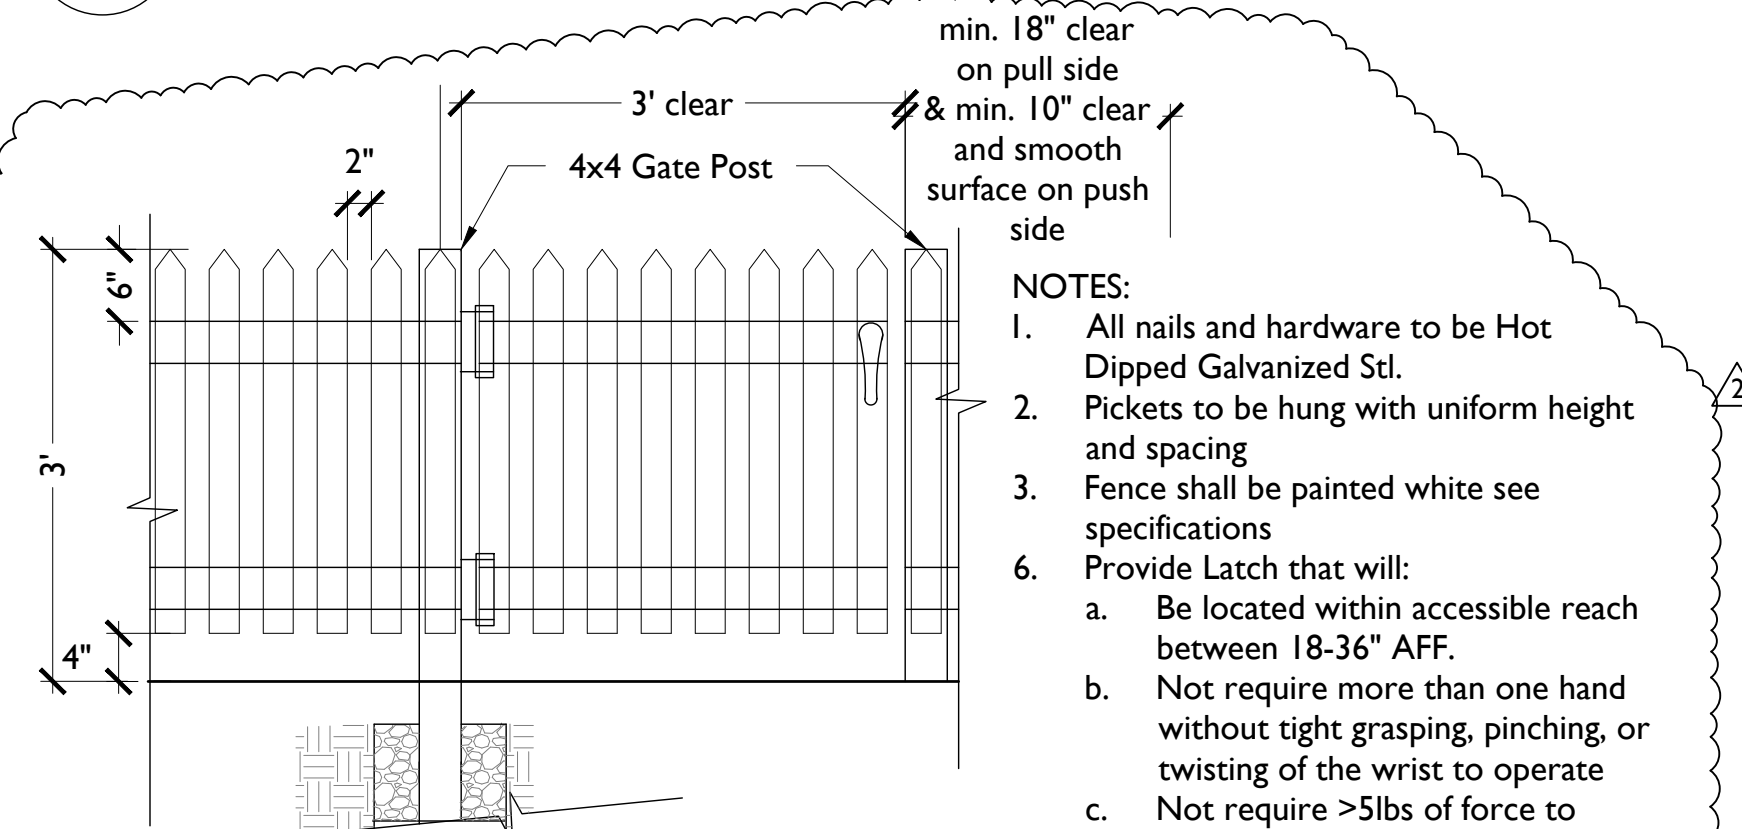

ELEVATION AT GATE

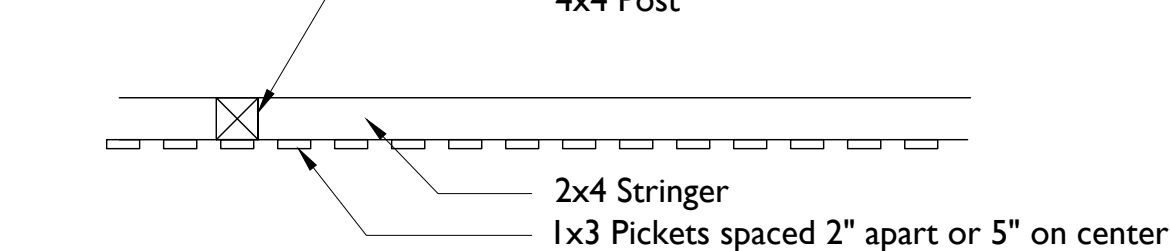

PLAN VIEW

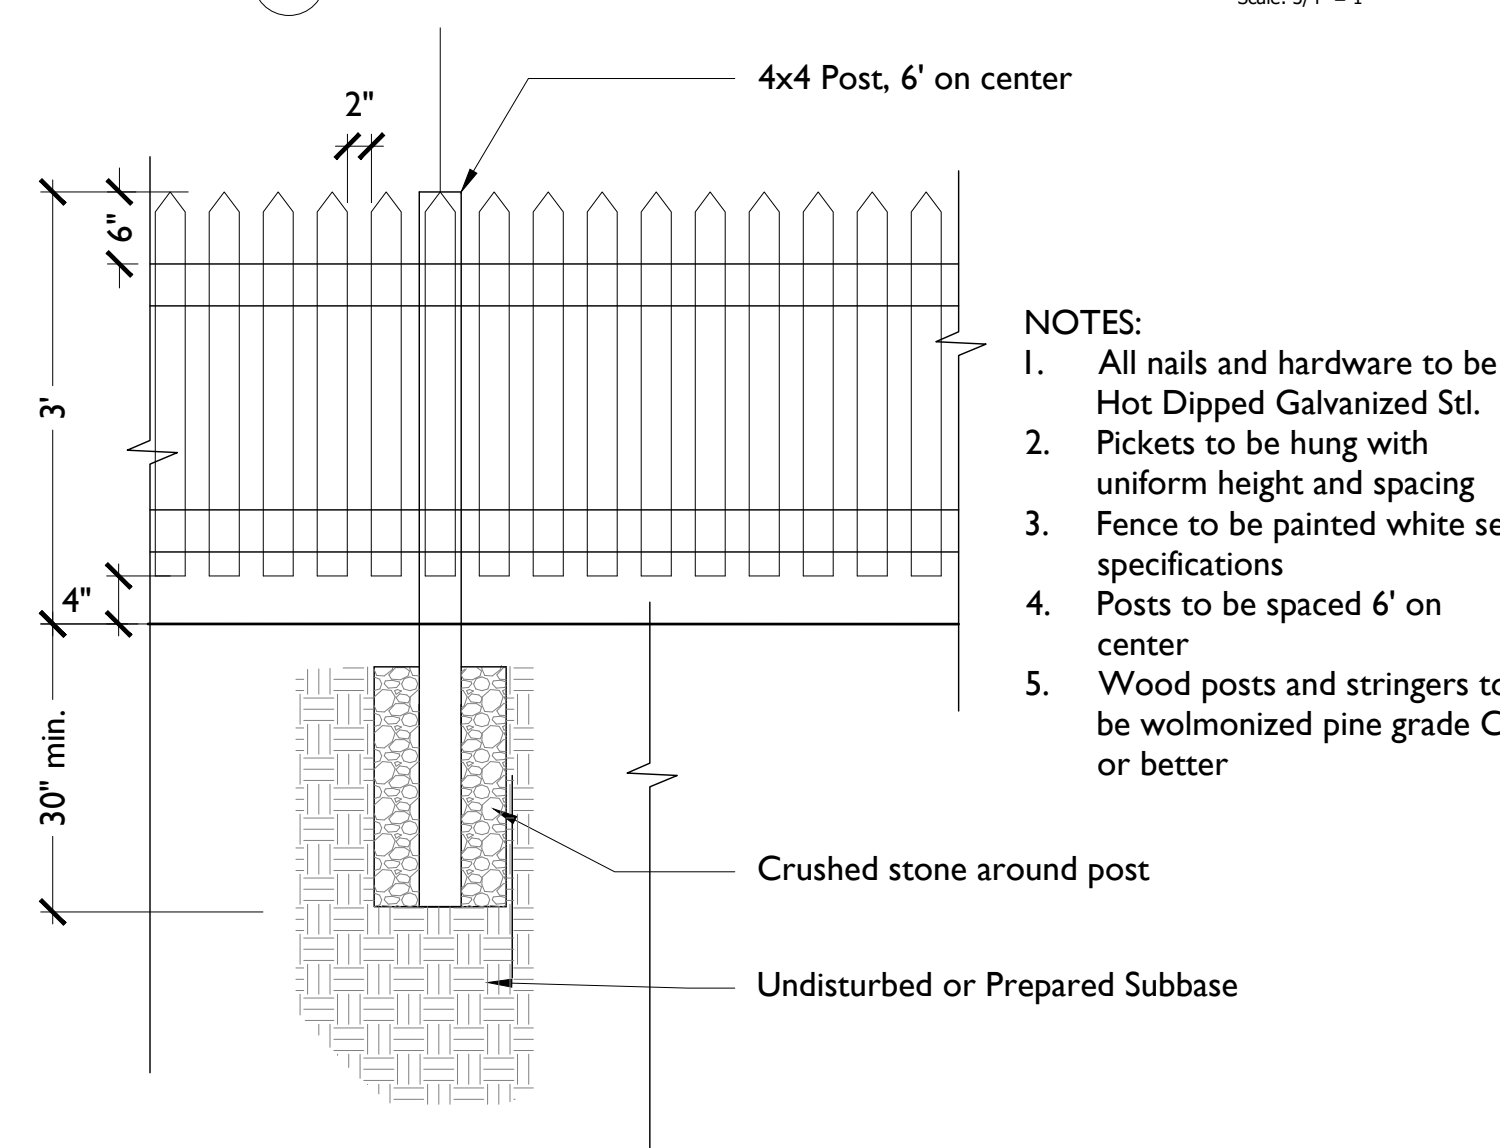


ELEVATION

15 Community Garden Fence
SCALE: 3/4" = 1'-0"




16 Stockade Fence - Not Needed
SCALE: 3/4" = 1'-0"

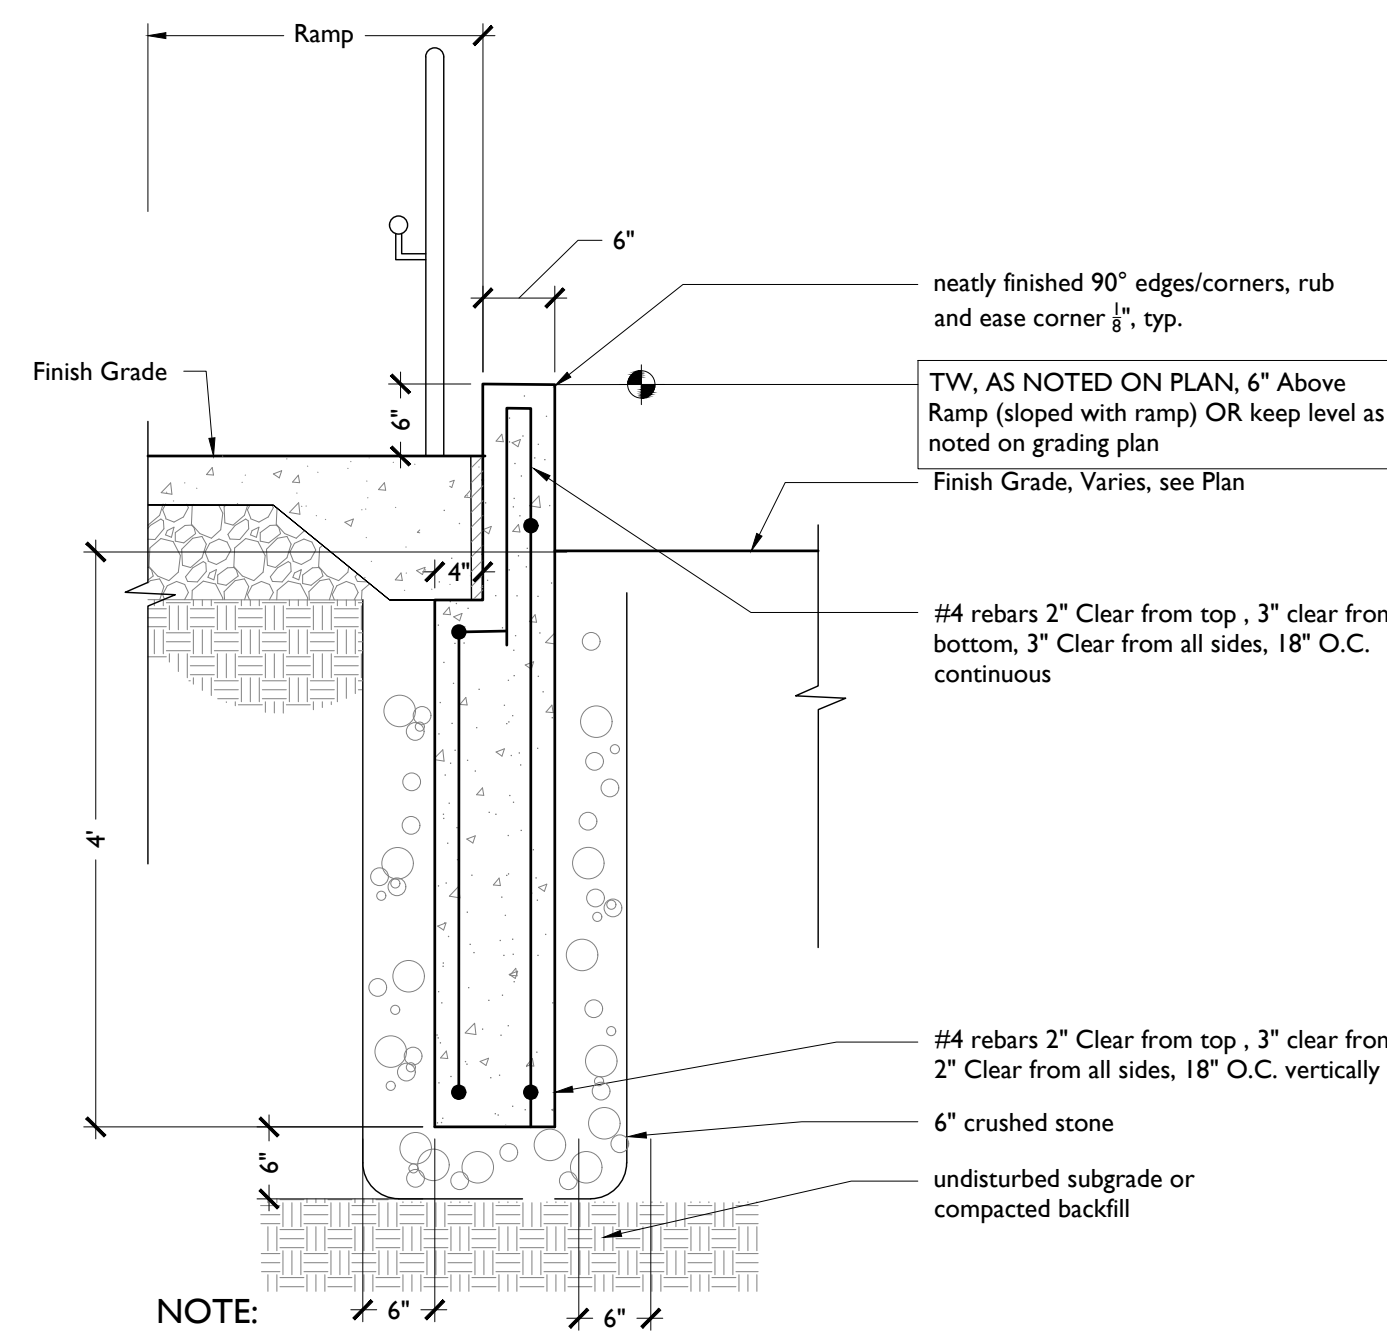

NOTE:

1. refer to specifications.


12 Cheek Wall at Ramp
SCALE: 3/4" = 1'-0"

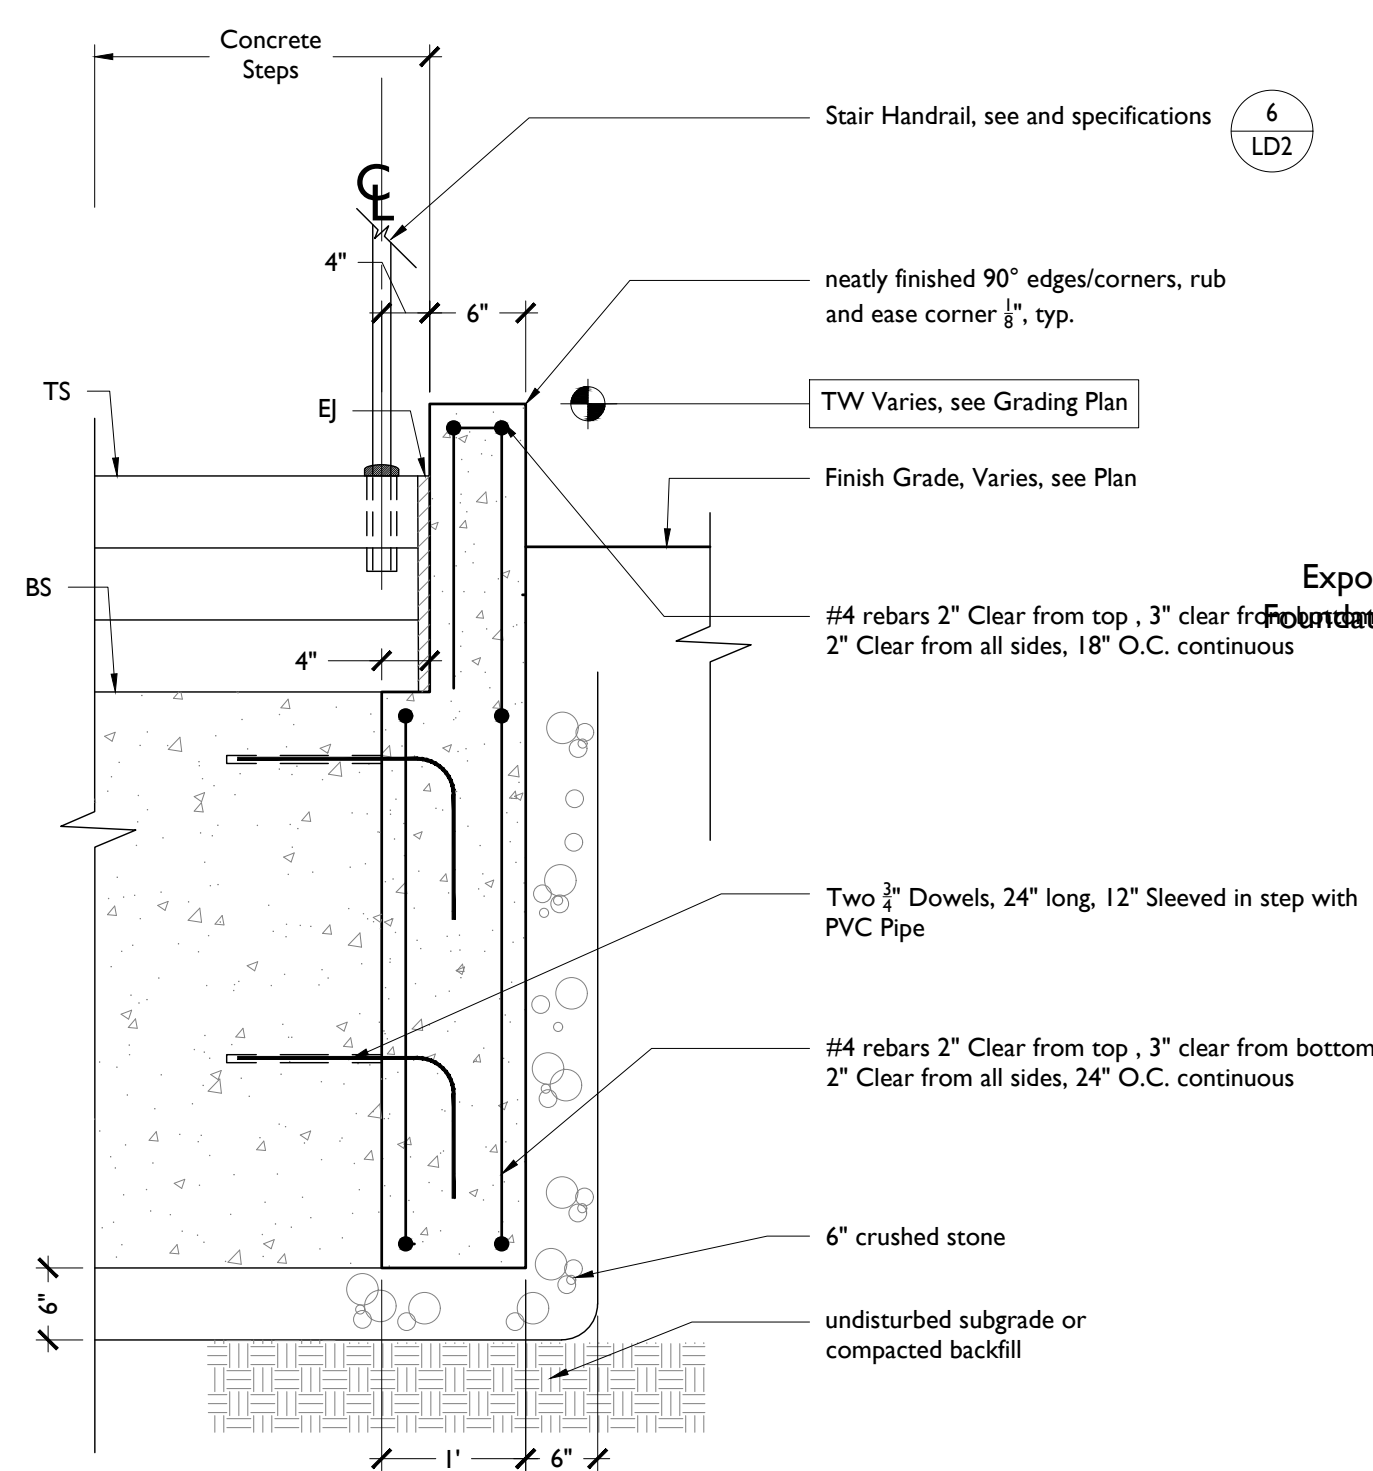


NOTE:

1. If top of Cheekwall is 3'-6" or greater above grade, a spread footing shall be installed.
2. refer to specifications.


13 Cheek Wall at Stairs
SCALE: 3/4" = 1'-0"

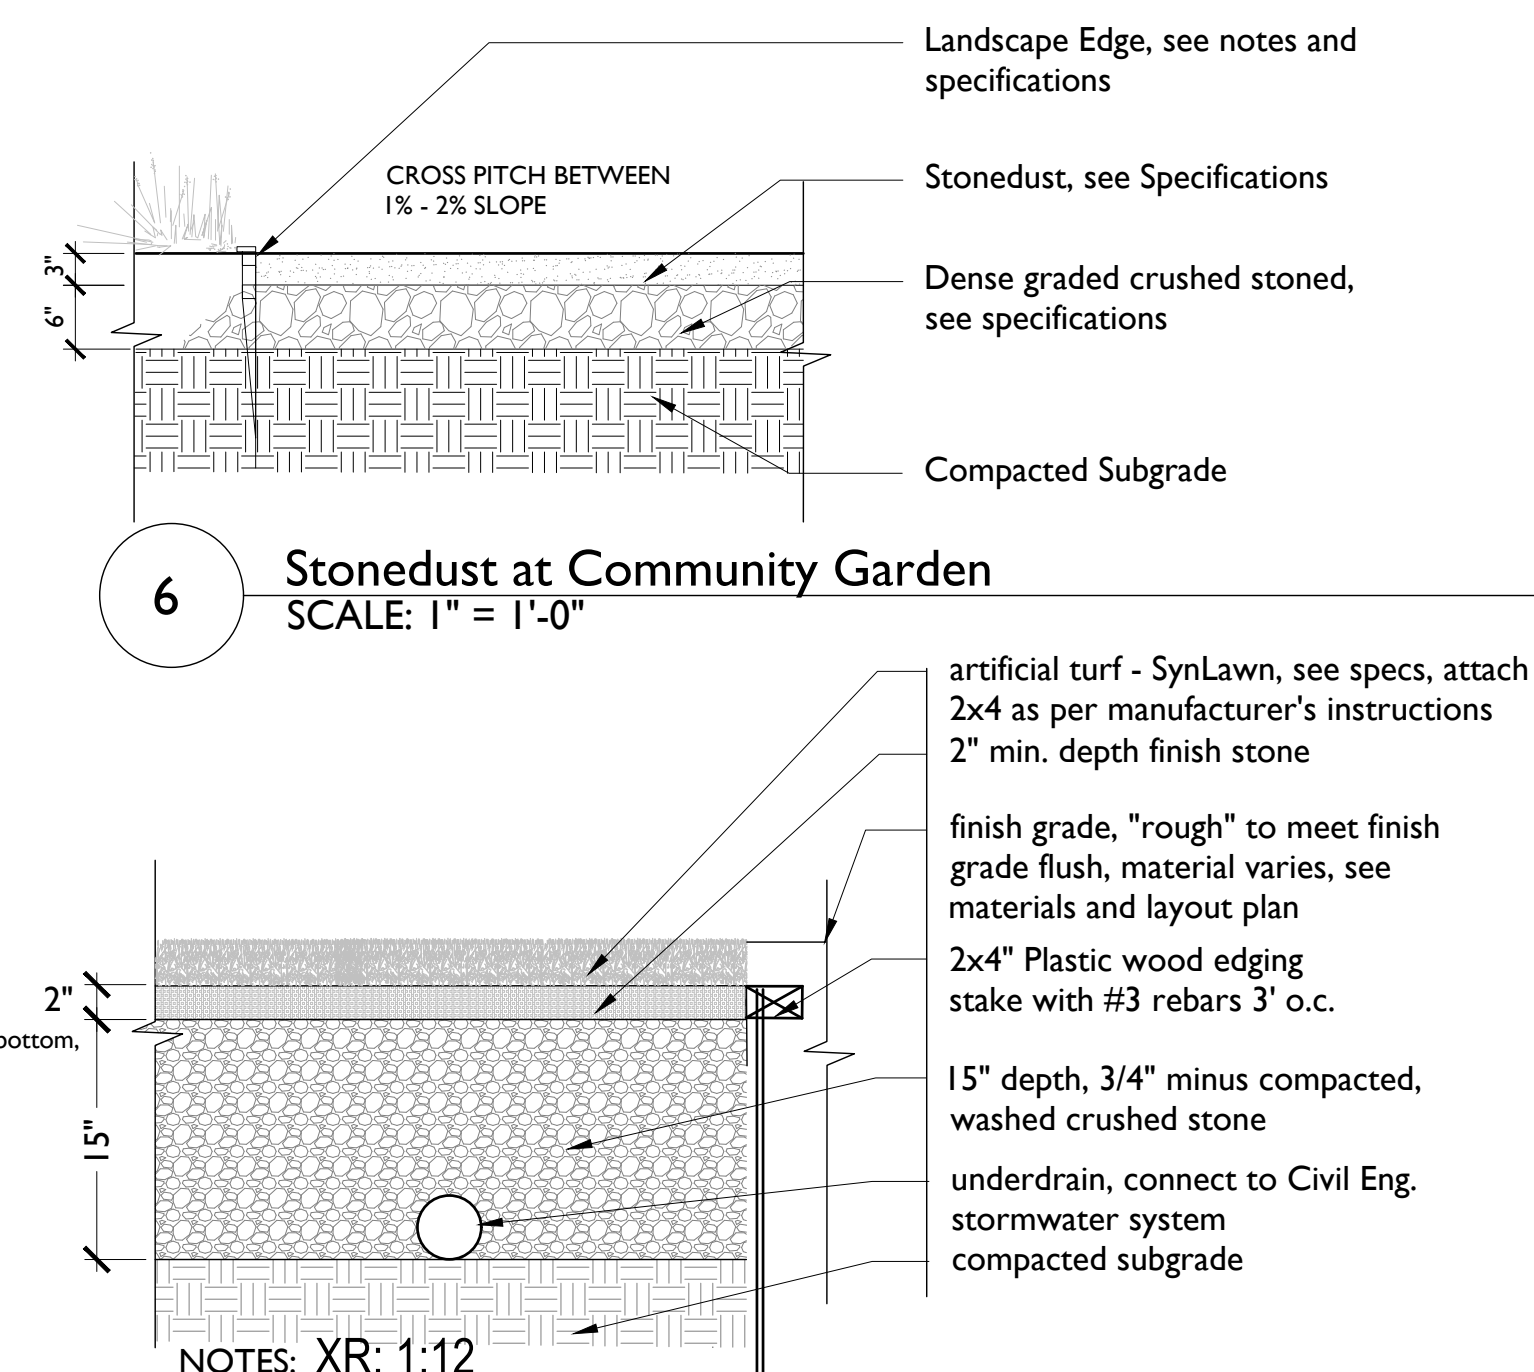


6 Stonedust at Community Garden
SCALE: 1" = 1'-0"

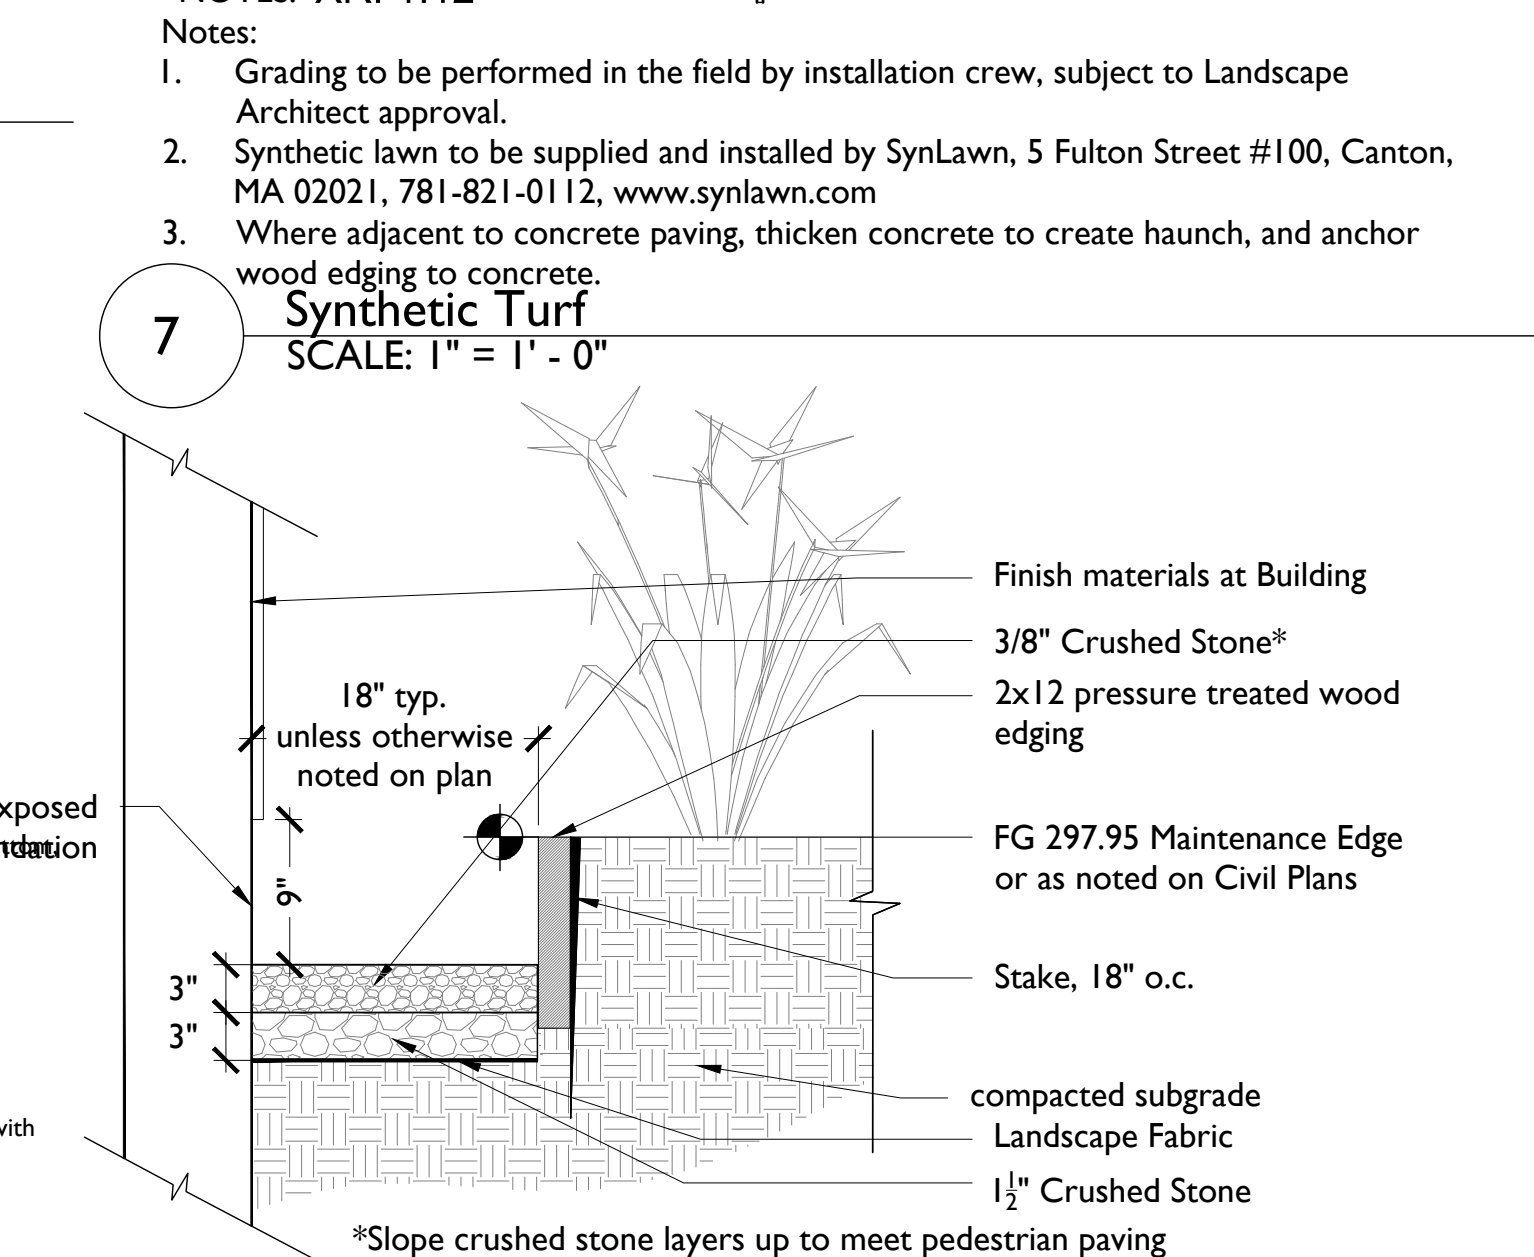


7 Synthetic Turf
SCALE: 1" = 1'-0"

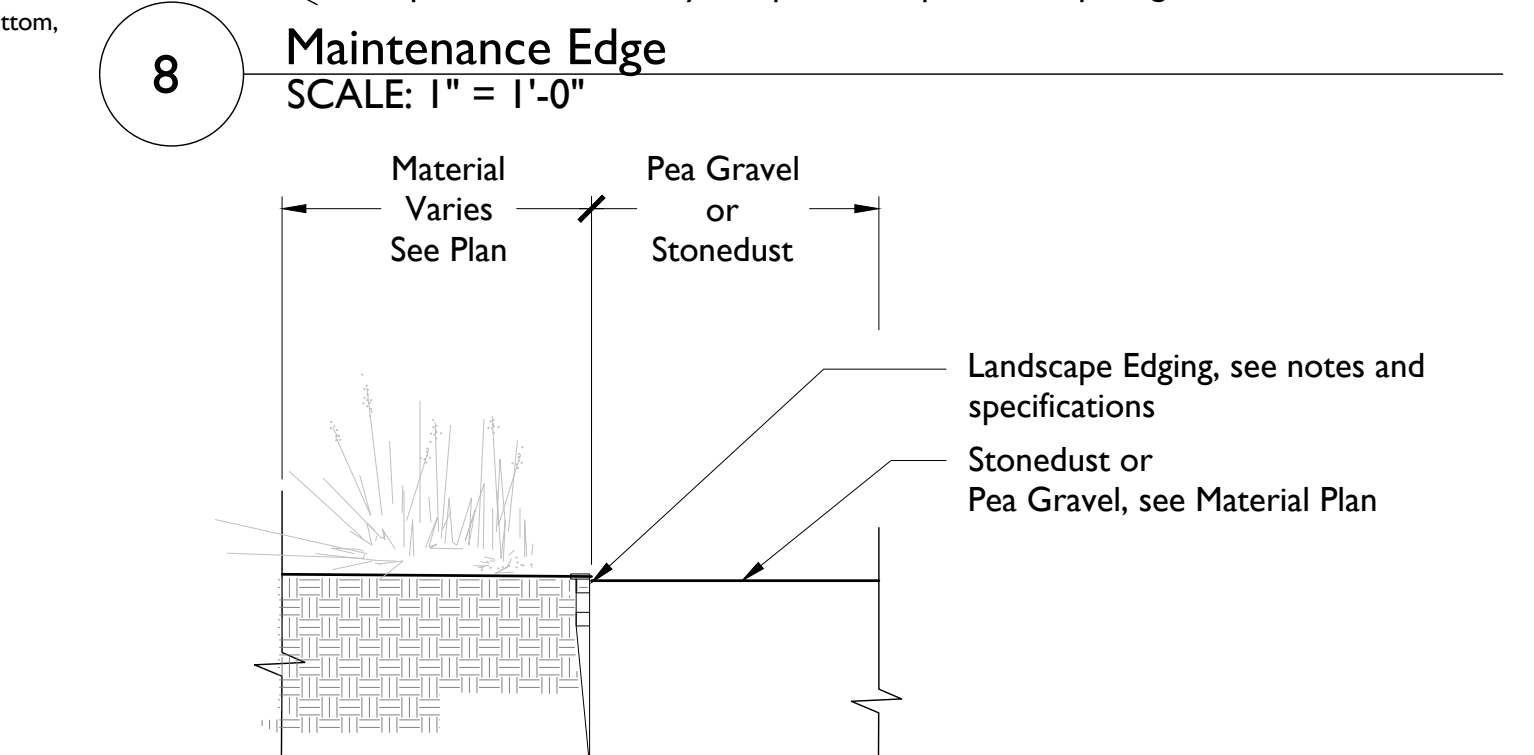

8 Maintenance Edge
SCALE: 1" = 1'-0"

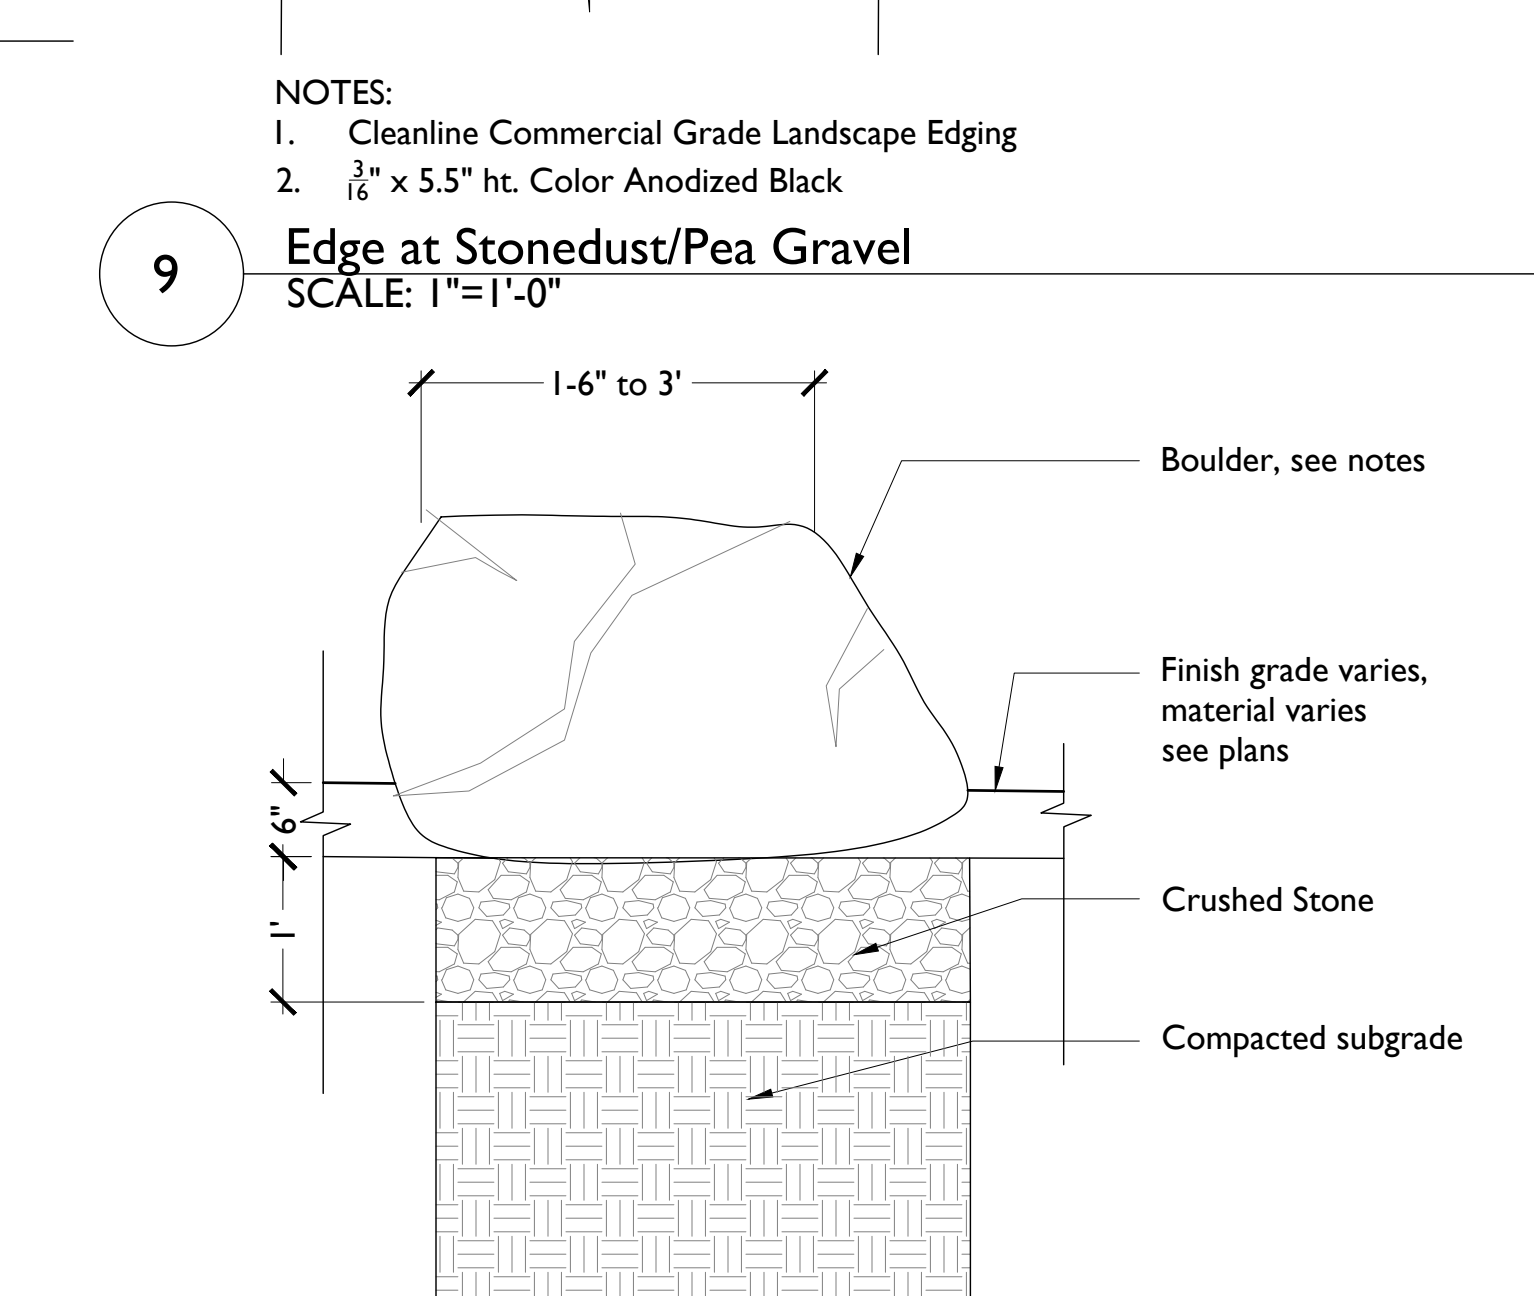


9 Edge at Stonedust/Pea Gravel
SCALE: 1"=1'-0"

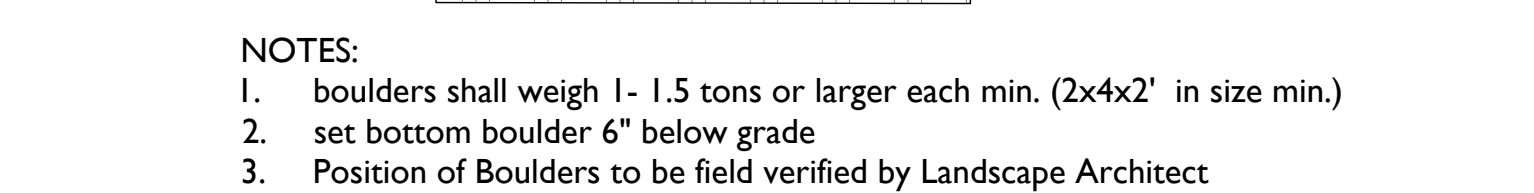


10 Boulder at Memory Court
SCALE: NTS




11 DETAIL NOT USED
SCALE: NTS

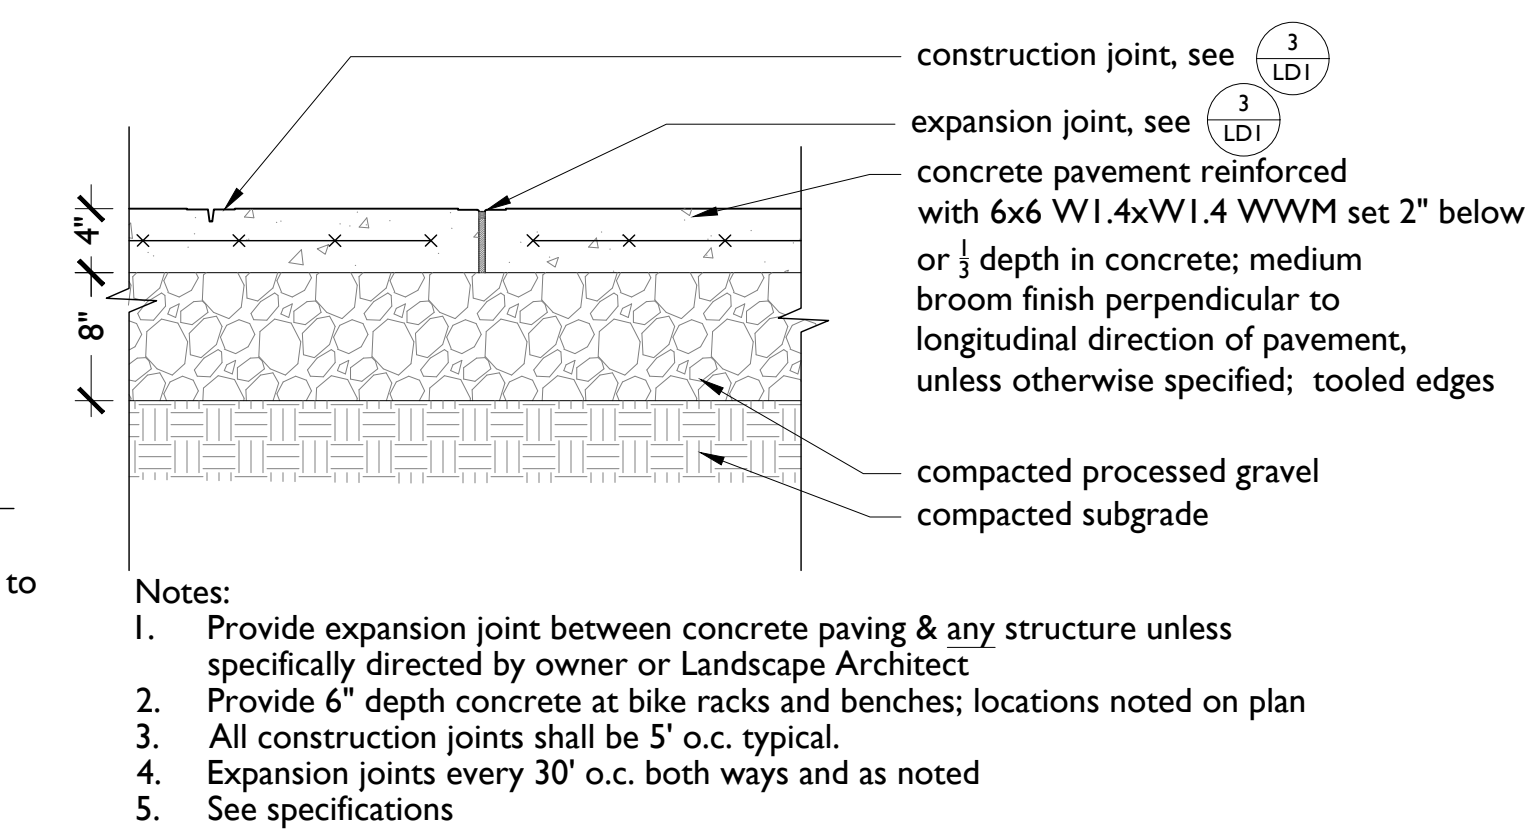


1 4" Concrete Paving
SCALE: 1" = 1'-0"

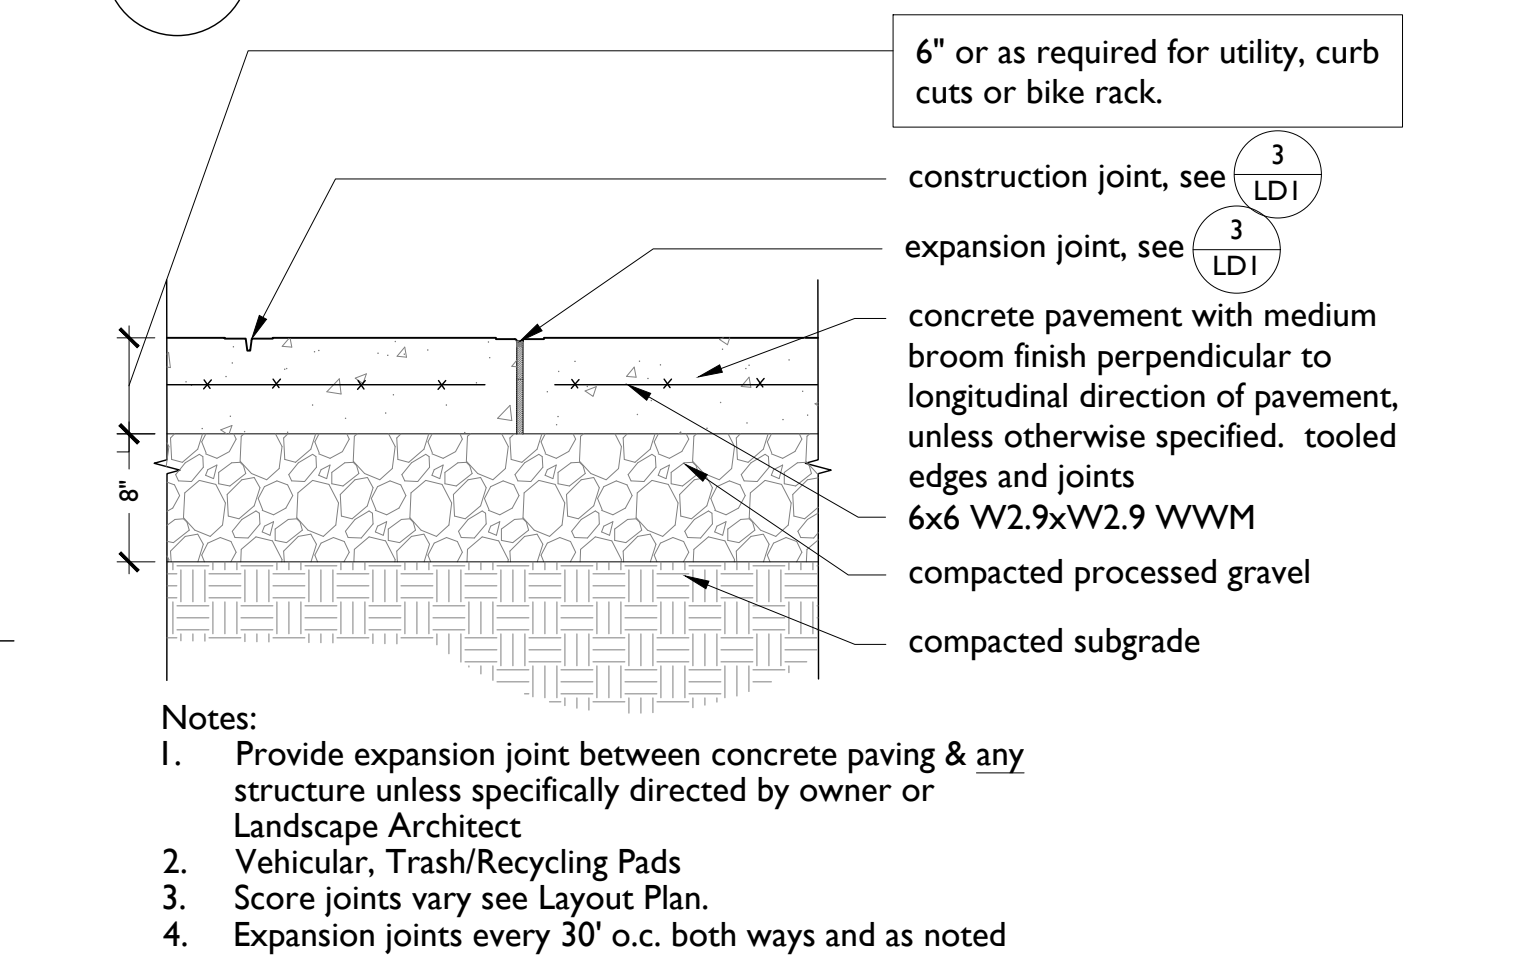


2 6" Concrete Paving
SCALE: 1" = 1'-0"

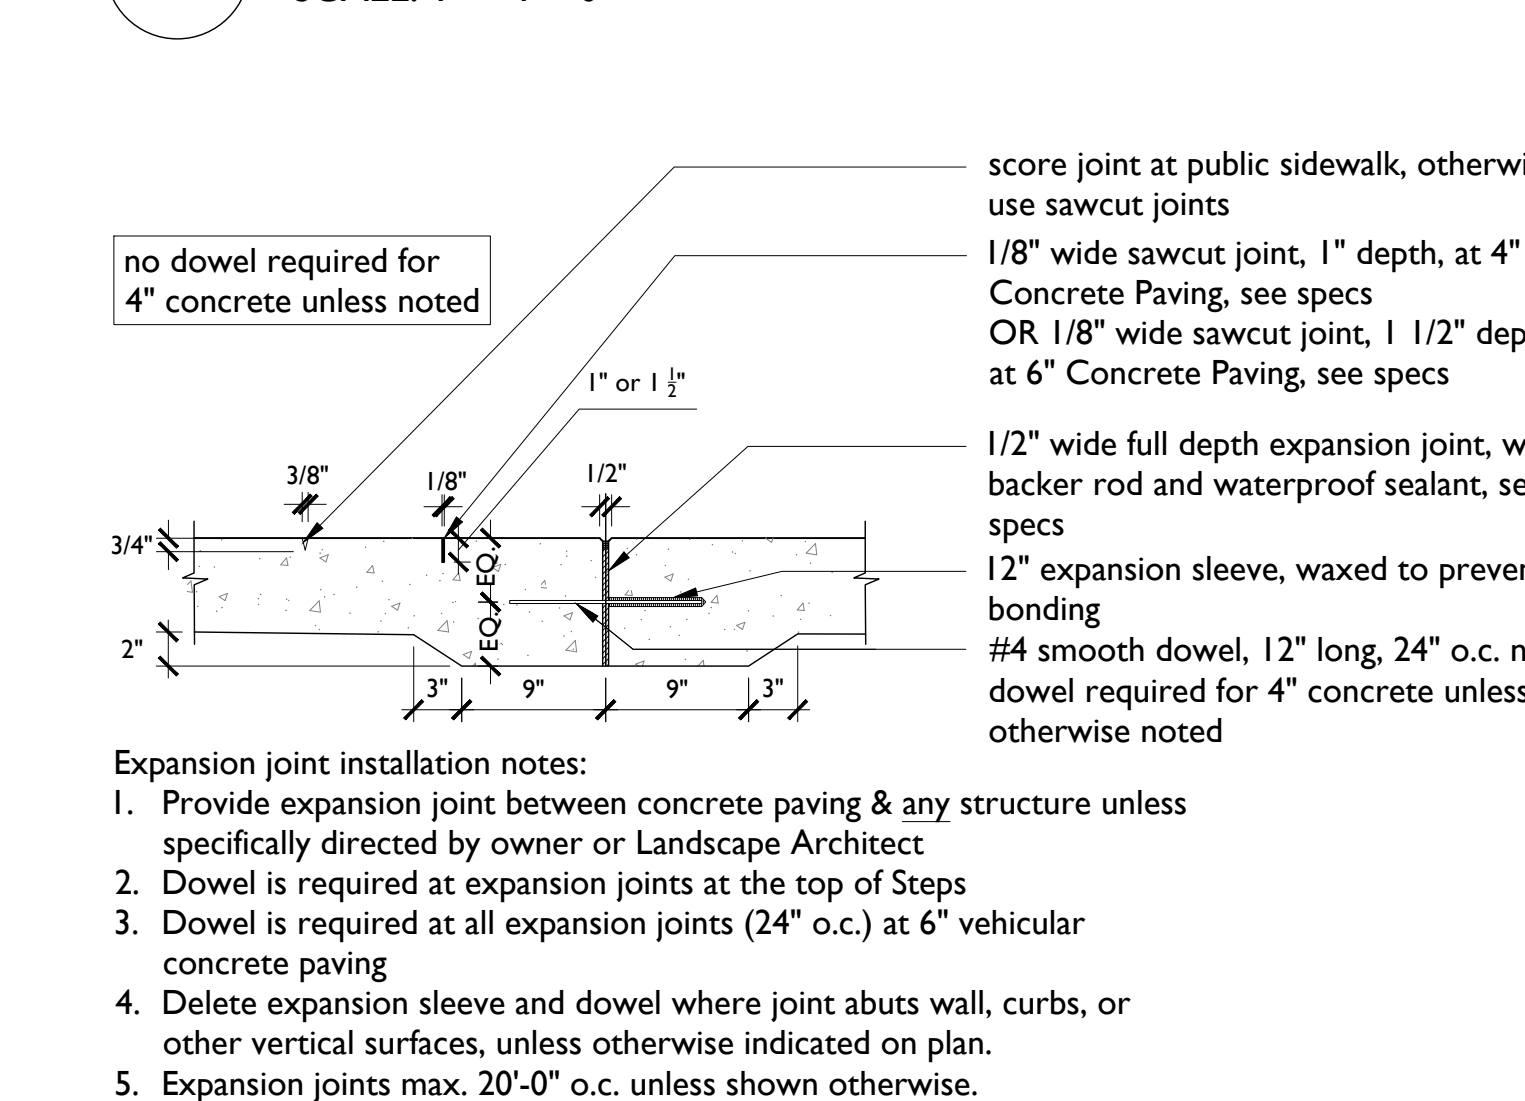

3 Concrete Paving Joints
SCALE: 1" = 1'-0"

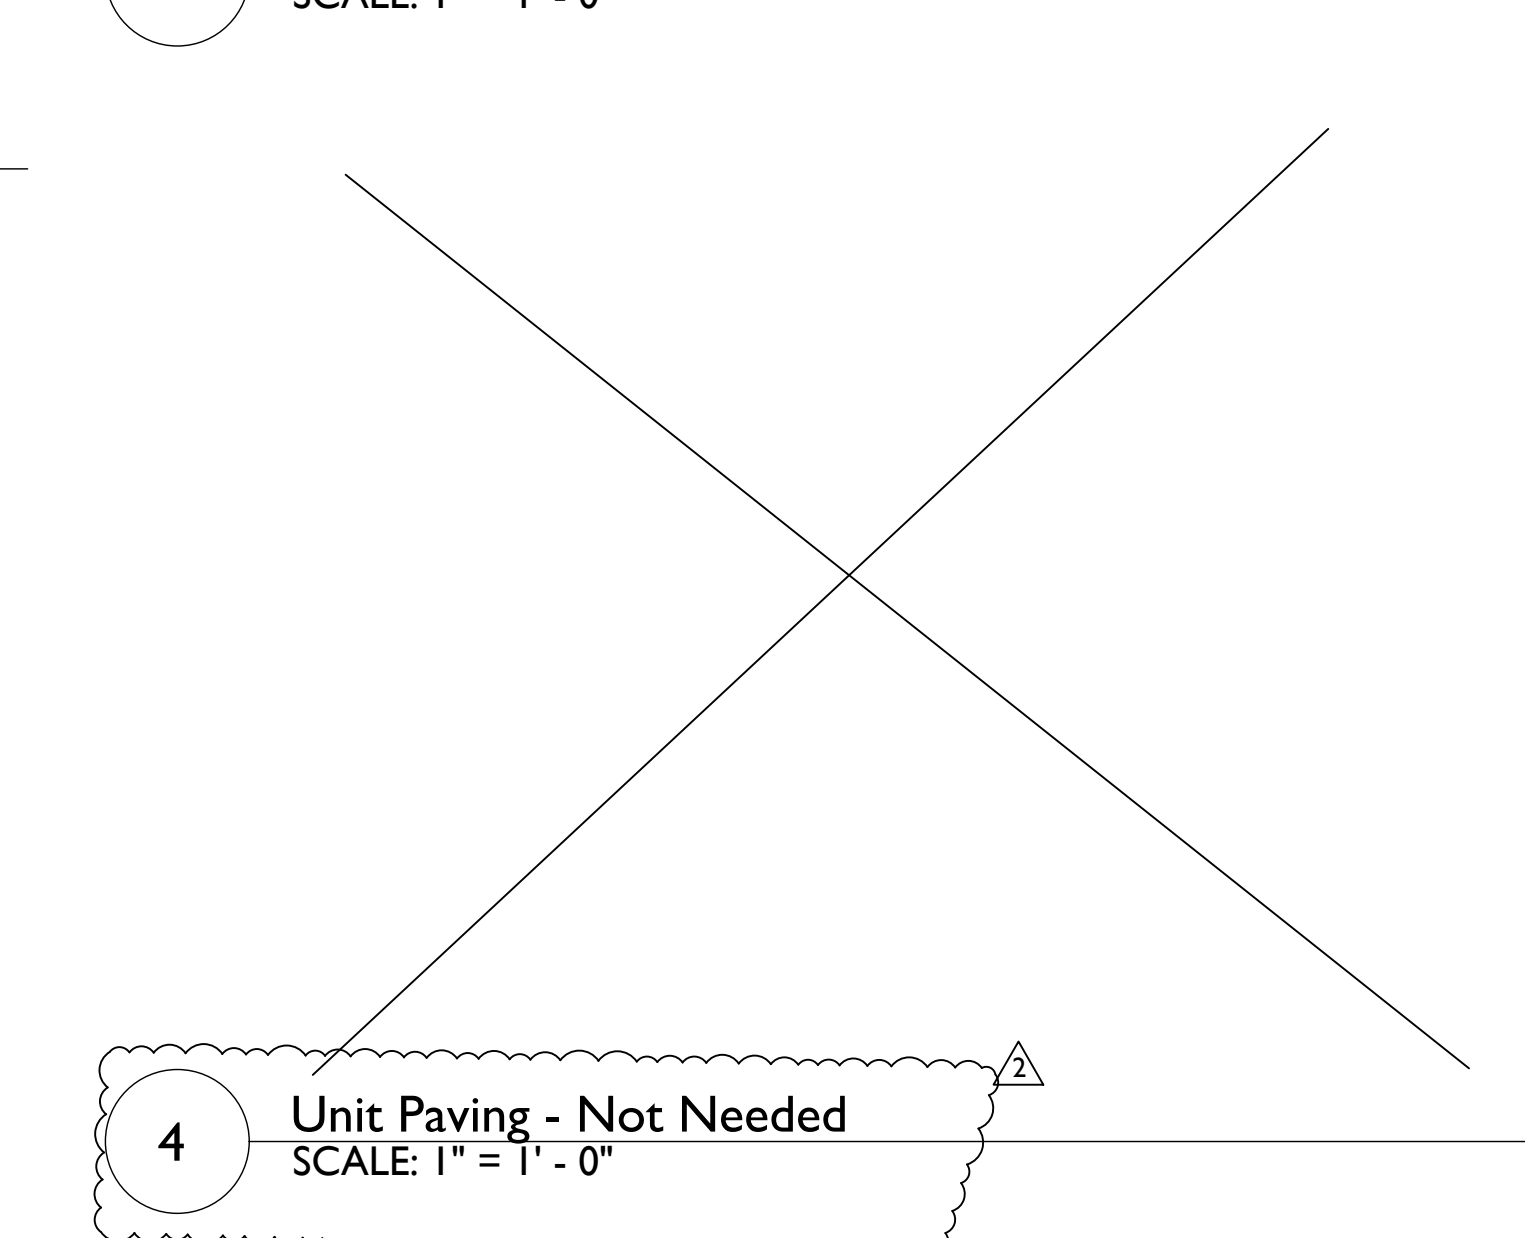

4 Unit Paving - Not Needed
SCALE: 1" = 1'-0"

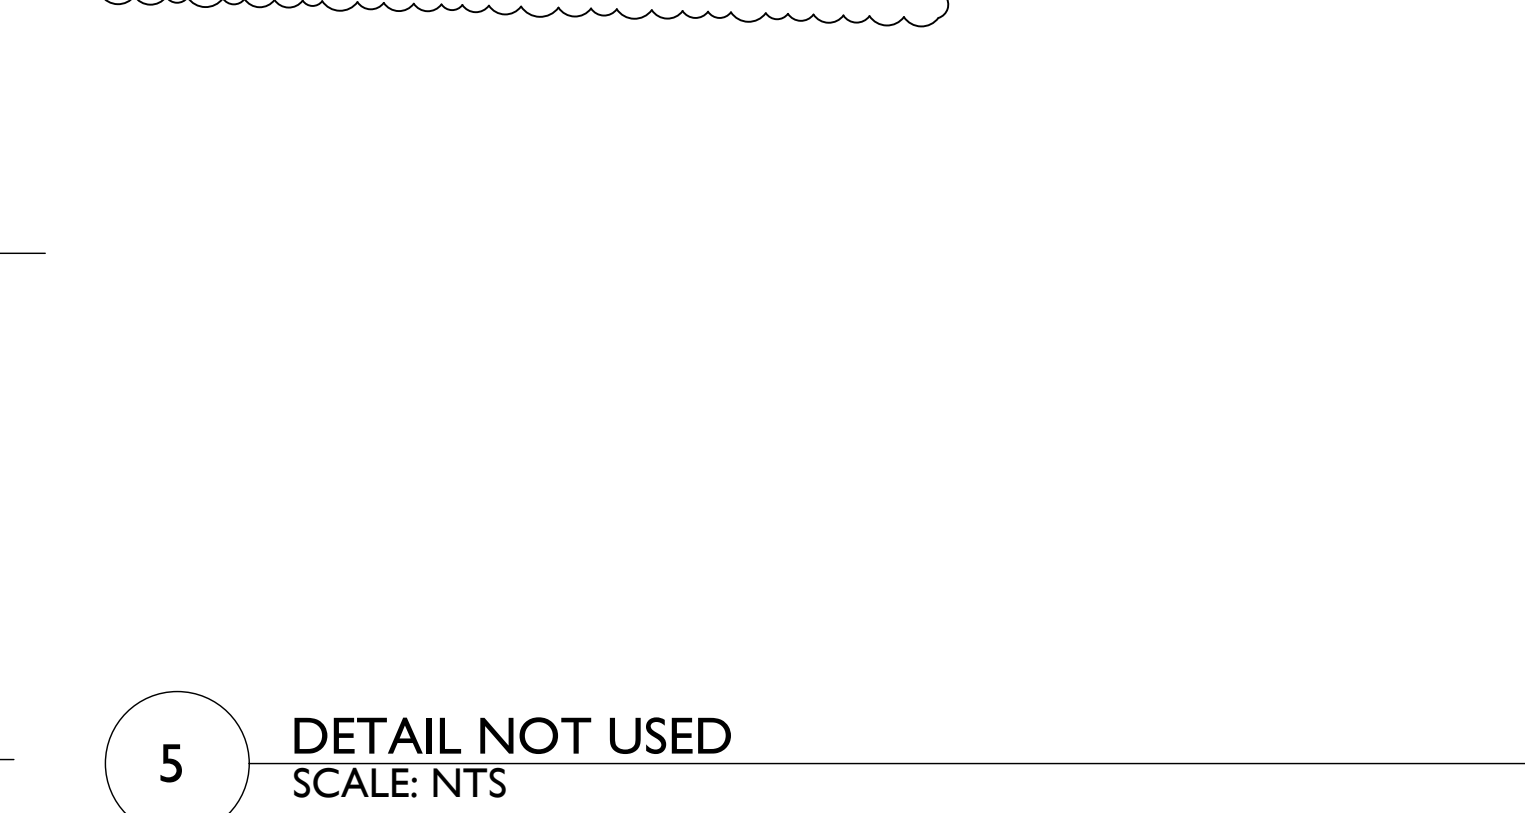

5 DETAIL NOT USED
SCALE: NTS

tat

© The Architectural Team, Inc.
50 Commandant's Way at Admiral's Hill
Chelsea MA 02150
O 617.889.4402
F 617.884.4329
architecturalteam.com

Consultant:

VERDANT
LANDSCAPE ARCHITECTURE
318 Harvard Street, Suite 25, Brookline, MA 02446
Verdant Landscape Architecture.com
617.735.1180

Revision:

5-10-2021	Value Engineering
6-15-2021	Issued for Permit
6-21-2021	Revisions for Permit

Architect of Record:




Drawn: WK | KC | NA

Checked: KP

Scale: As Noted

Key Plan:

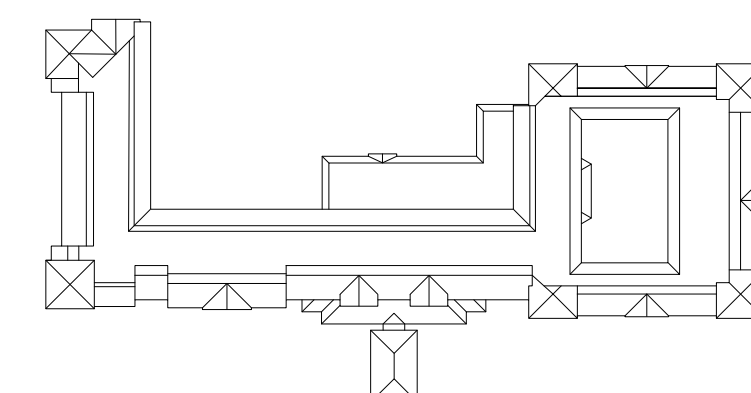

Project Name:

Millis AL

125 DOVER ROAD
MILLIS, MA 02054

Sheet Name:

L SERIES
LANDSCAPE
DETAILS








Project Number:

Issue Date:

4/12/21 PERMIT

Sheet Number:

LD2

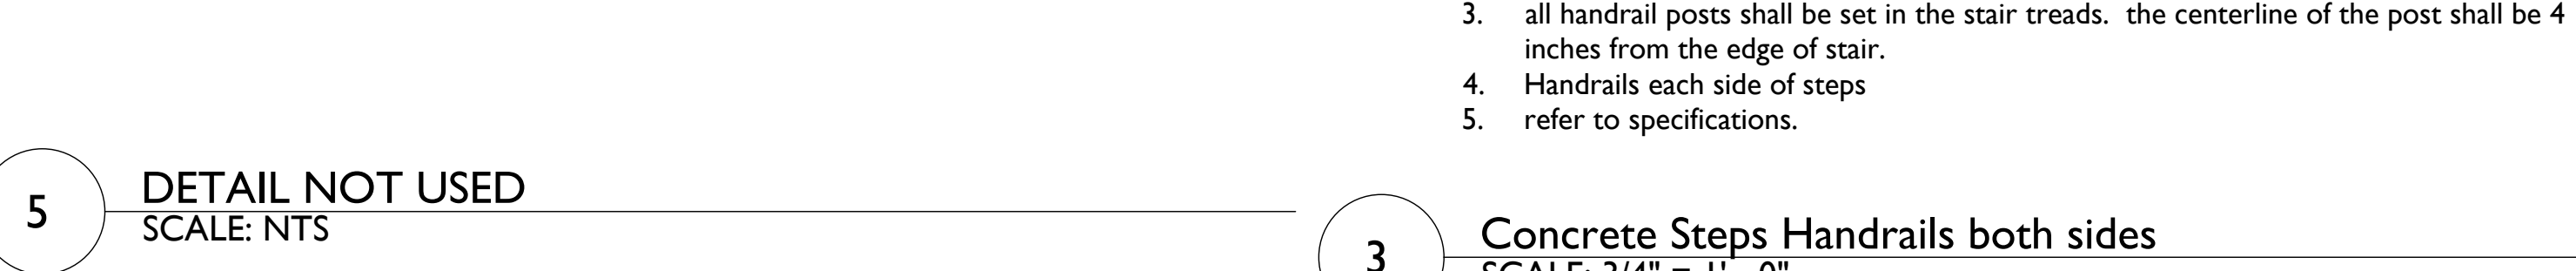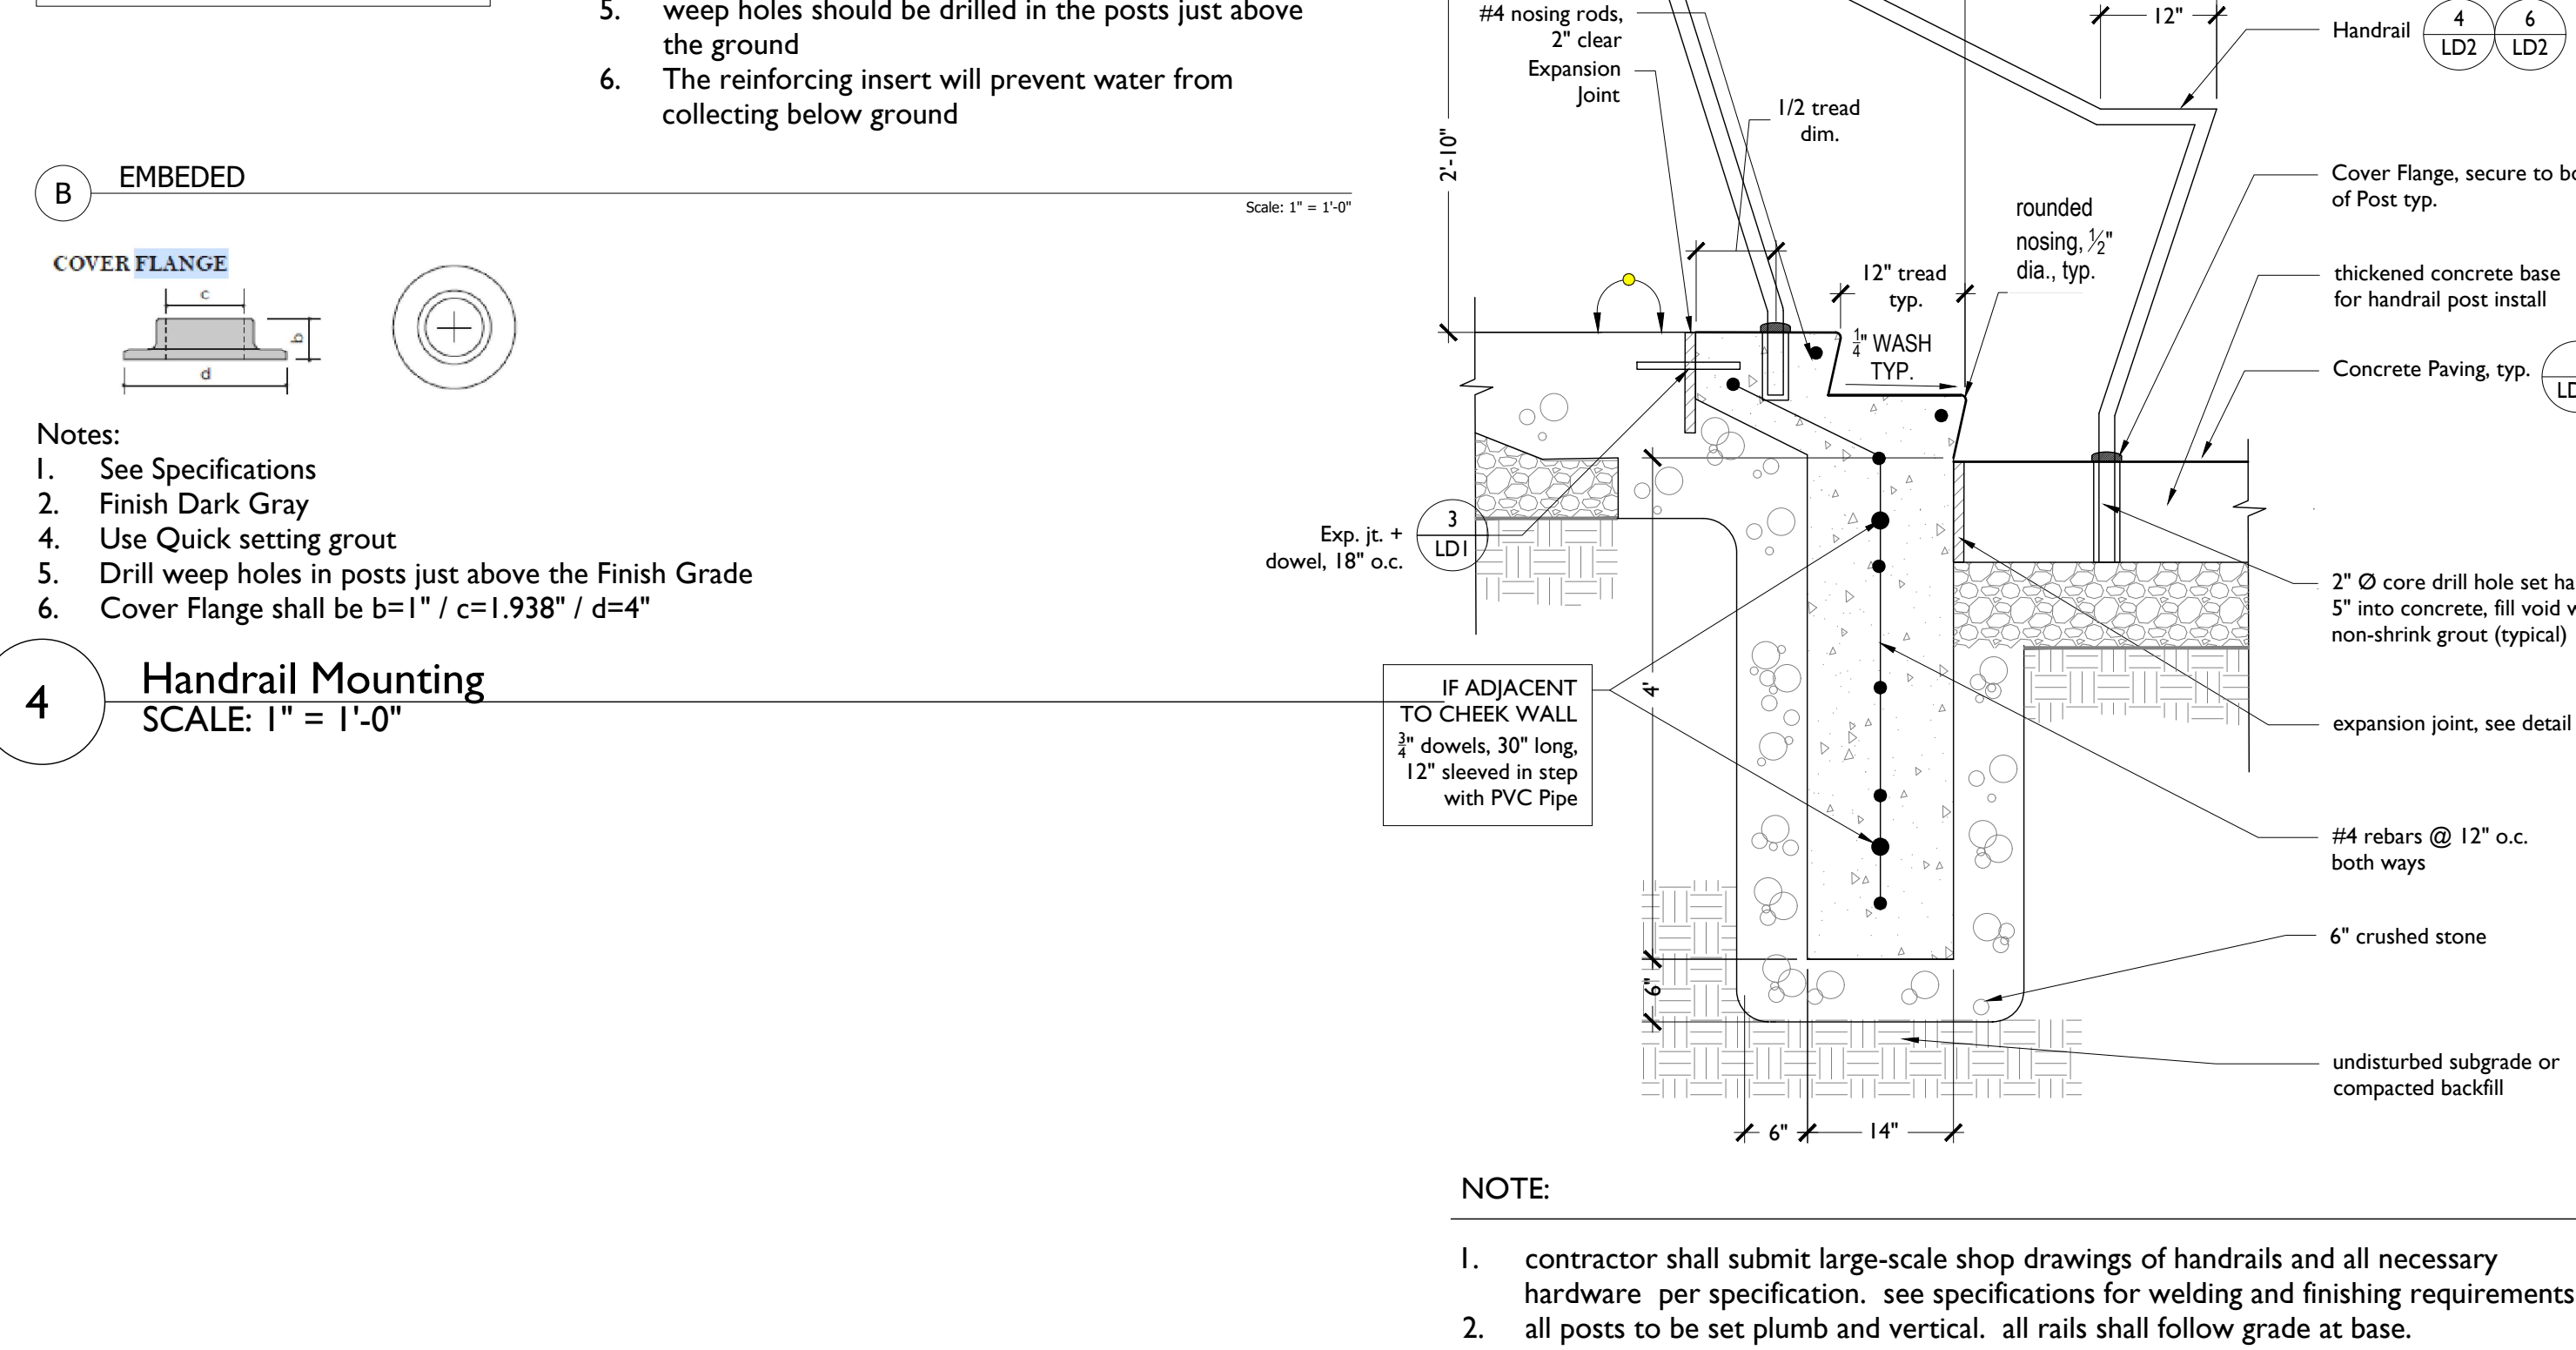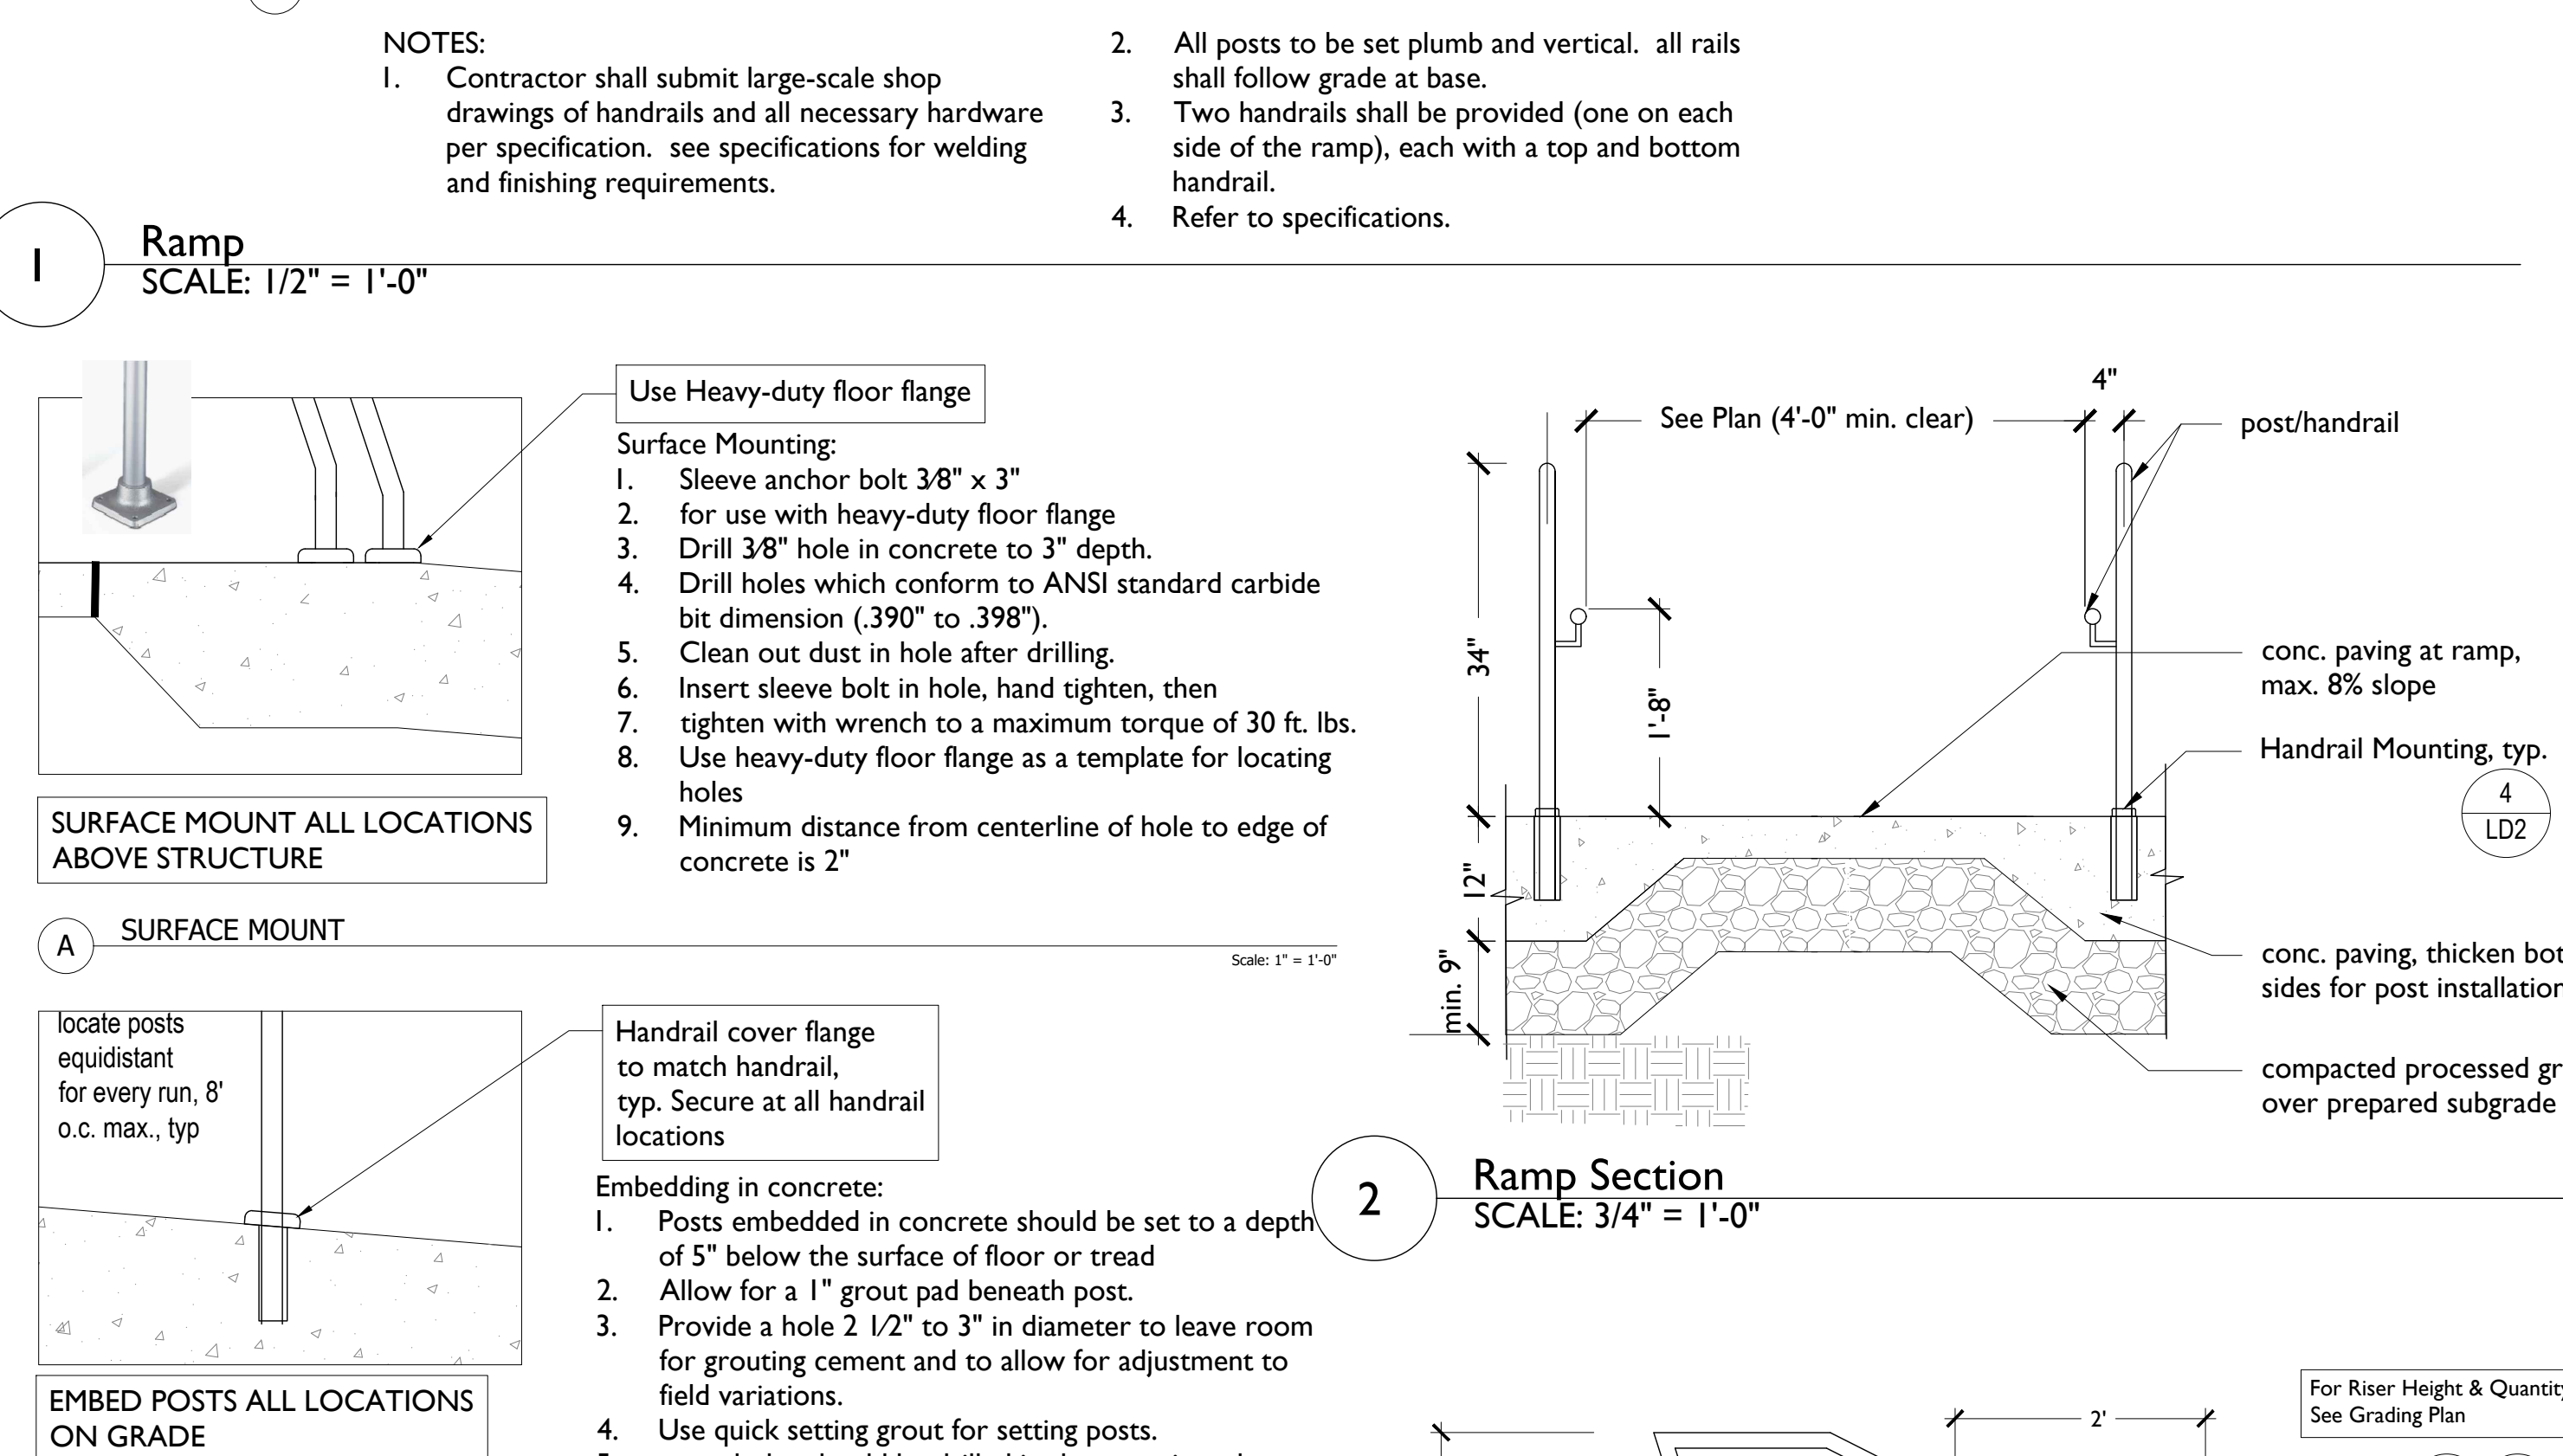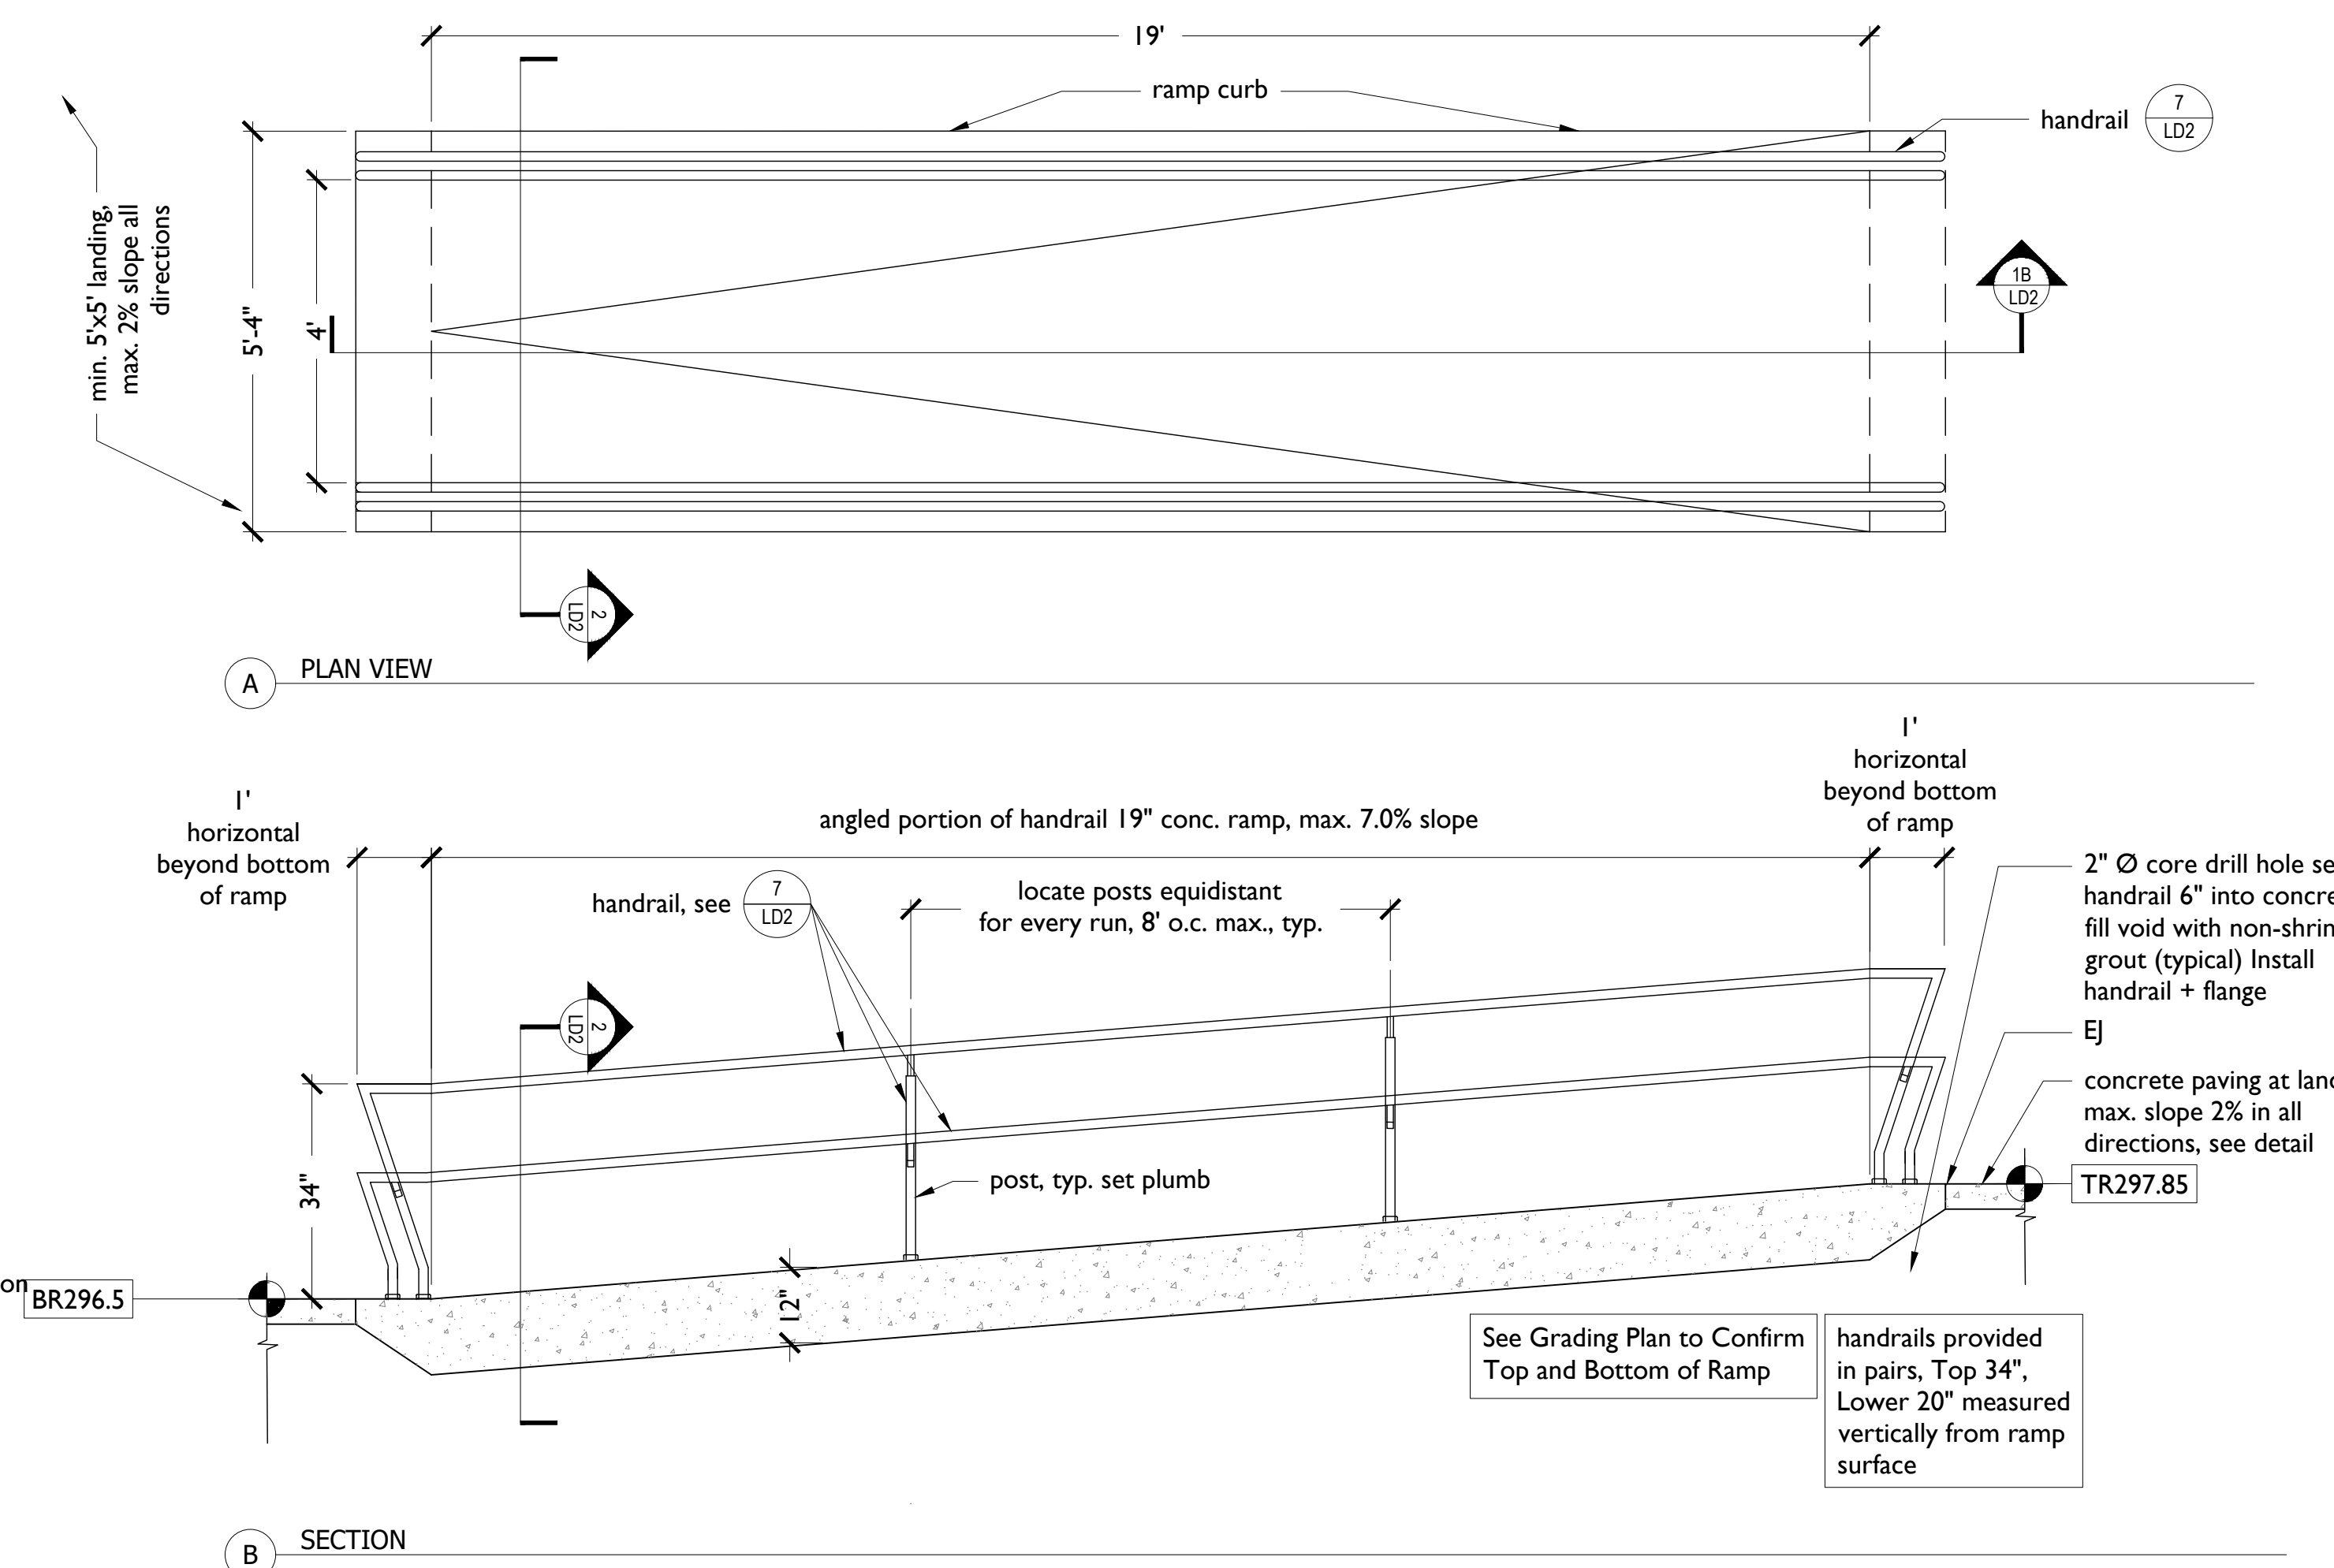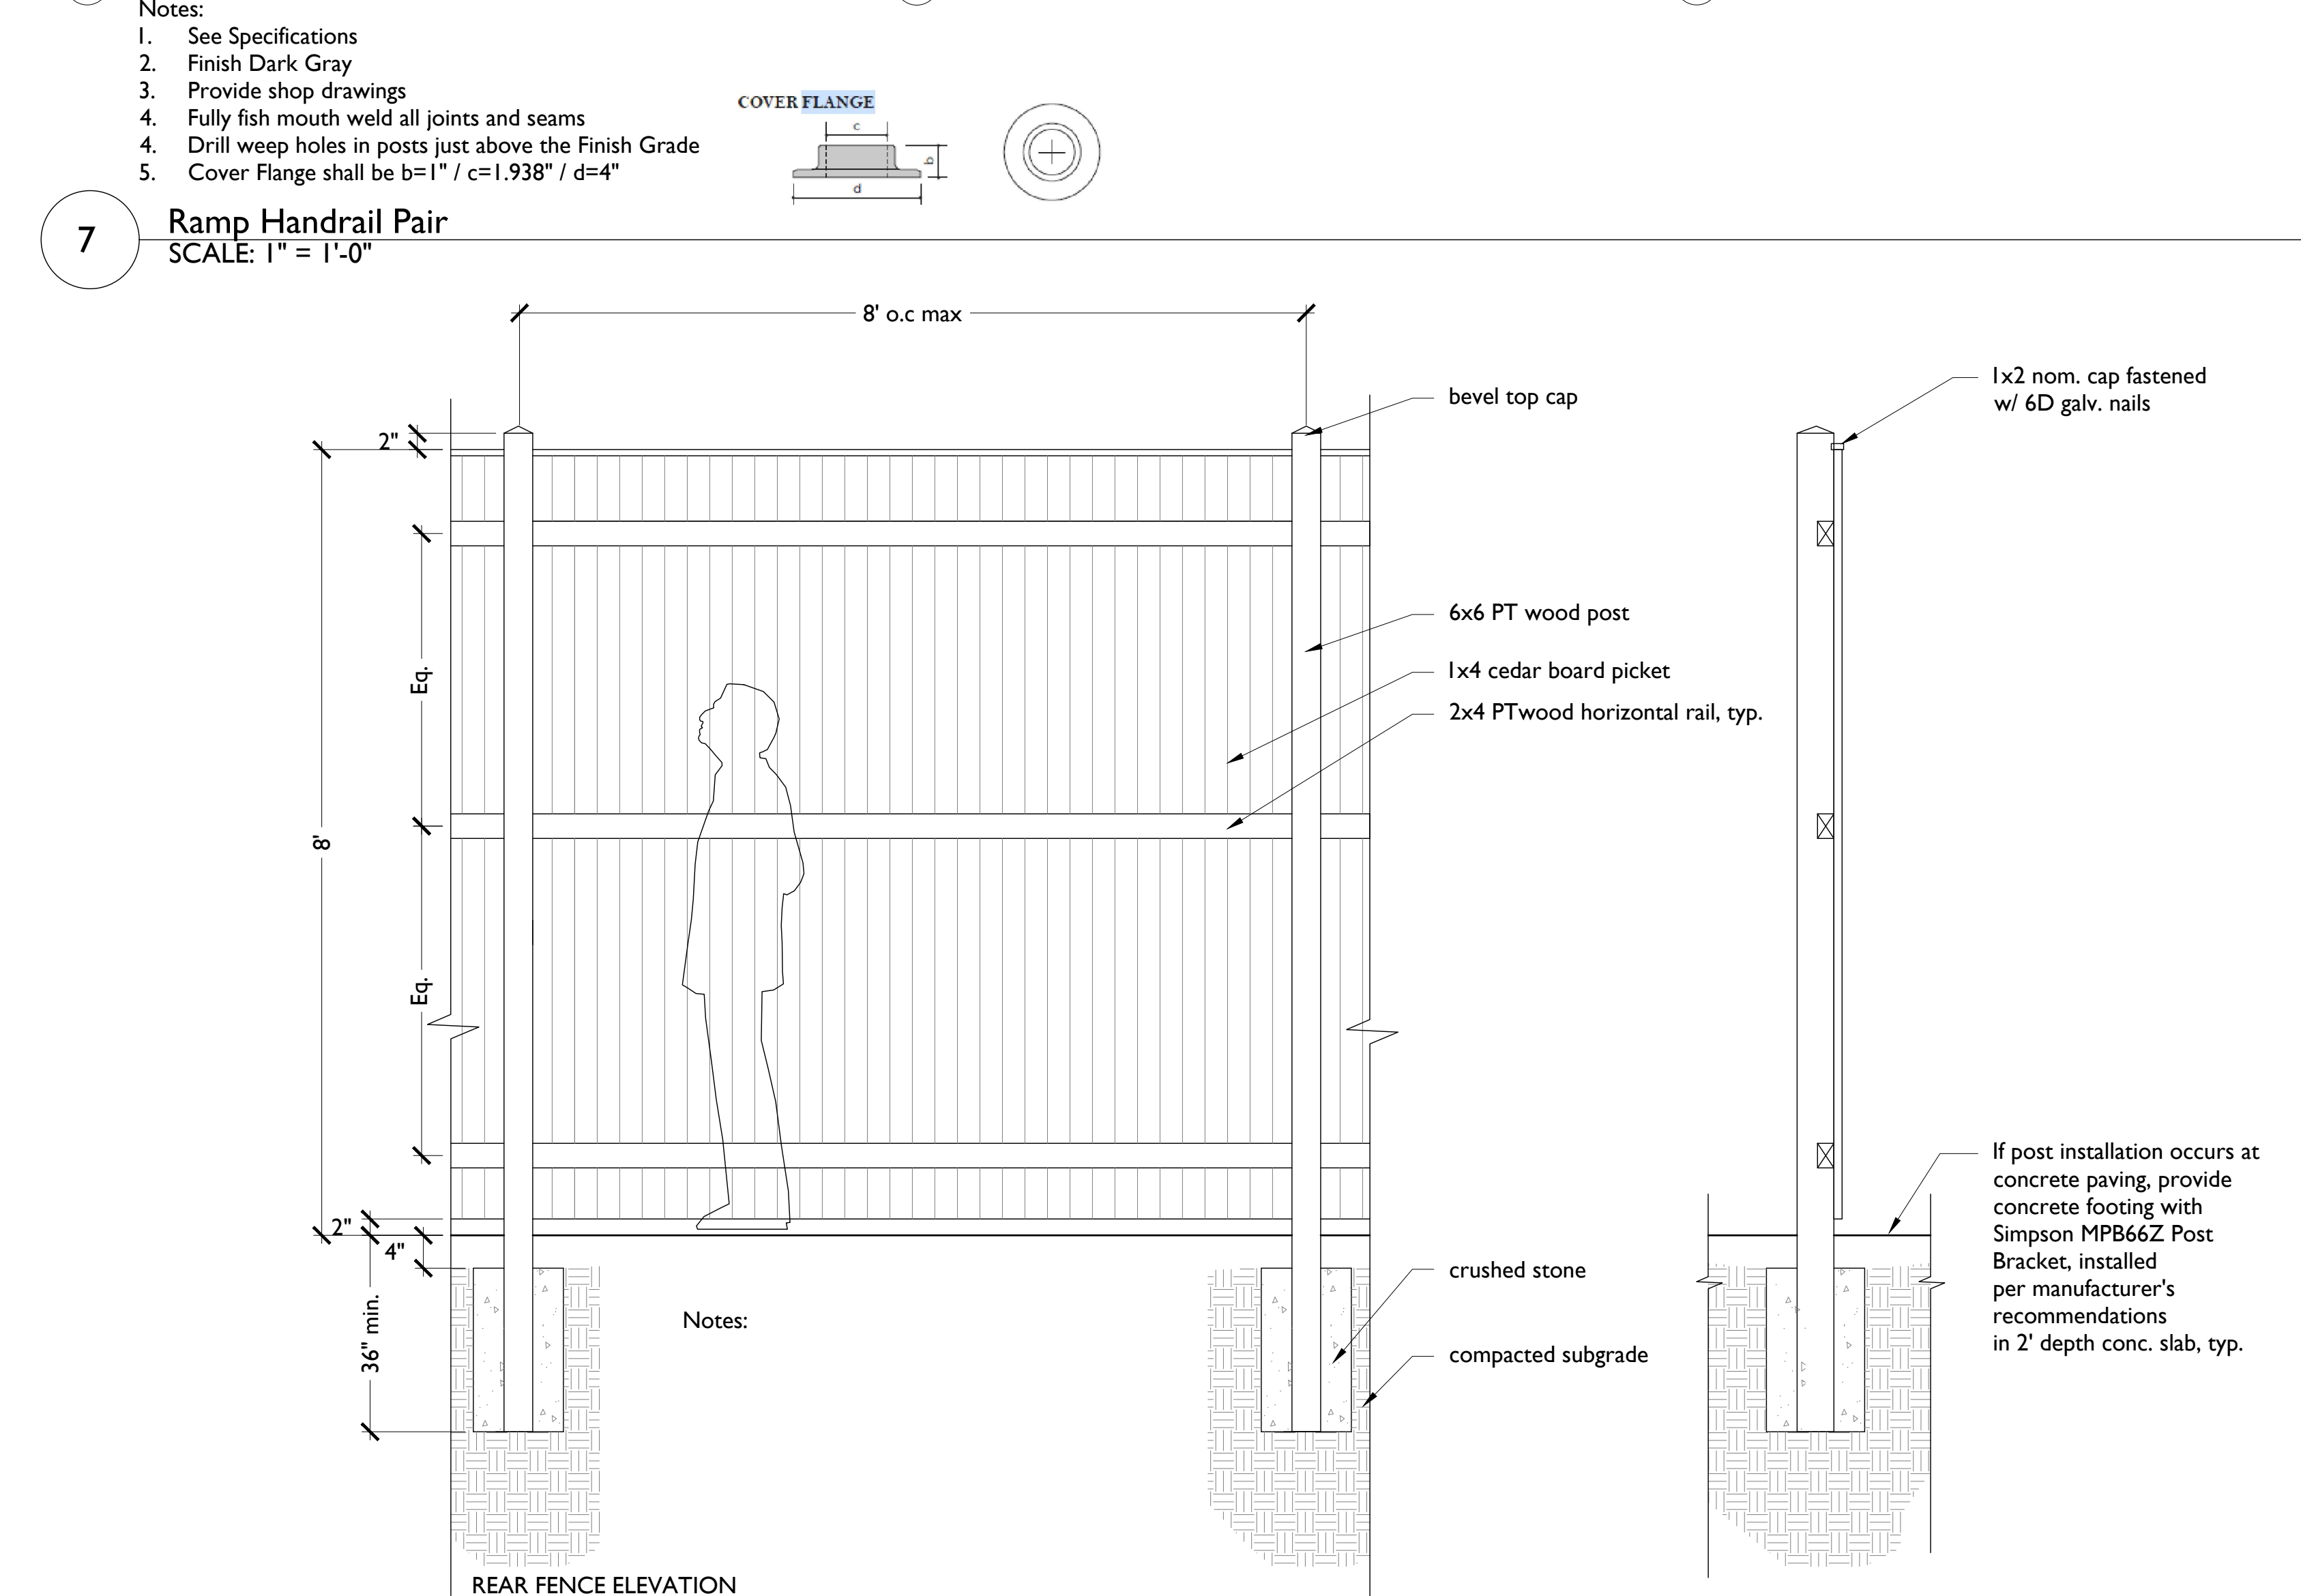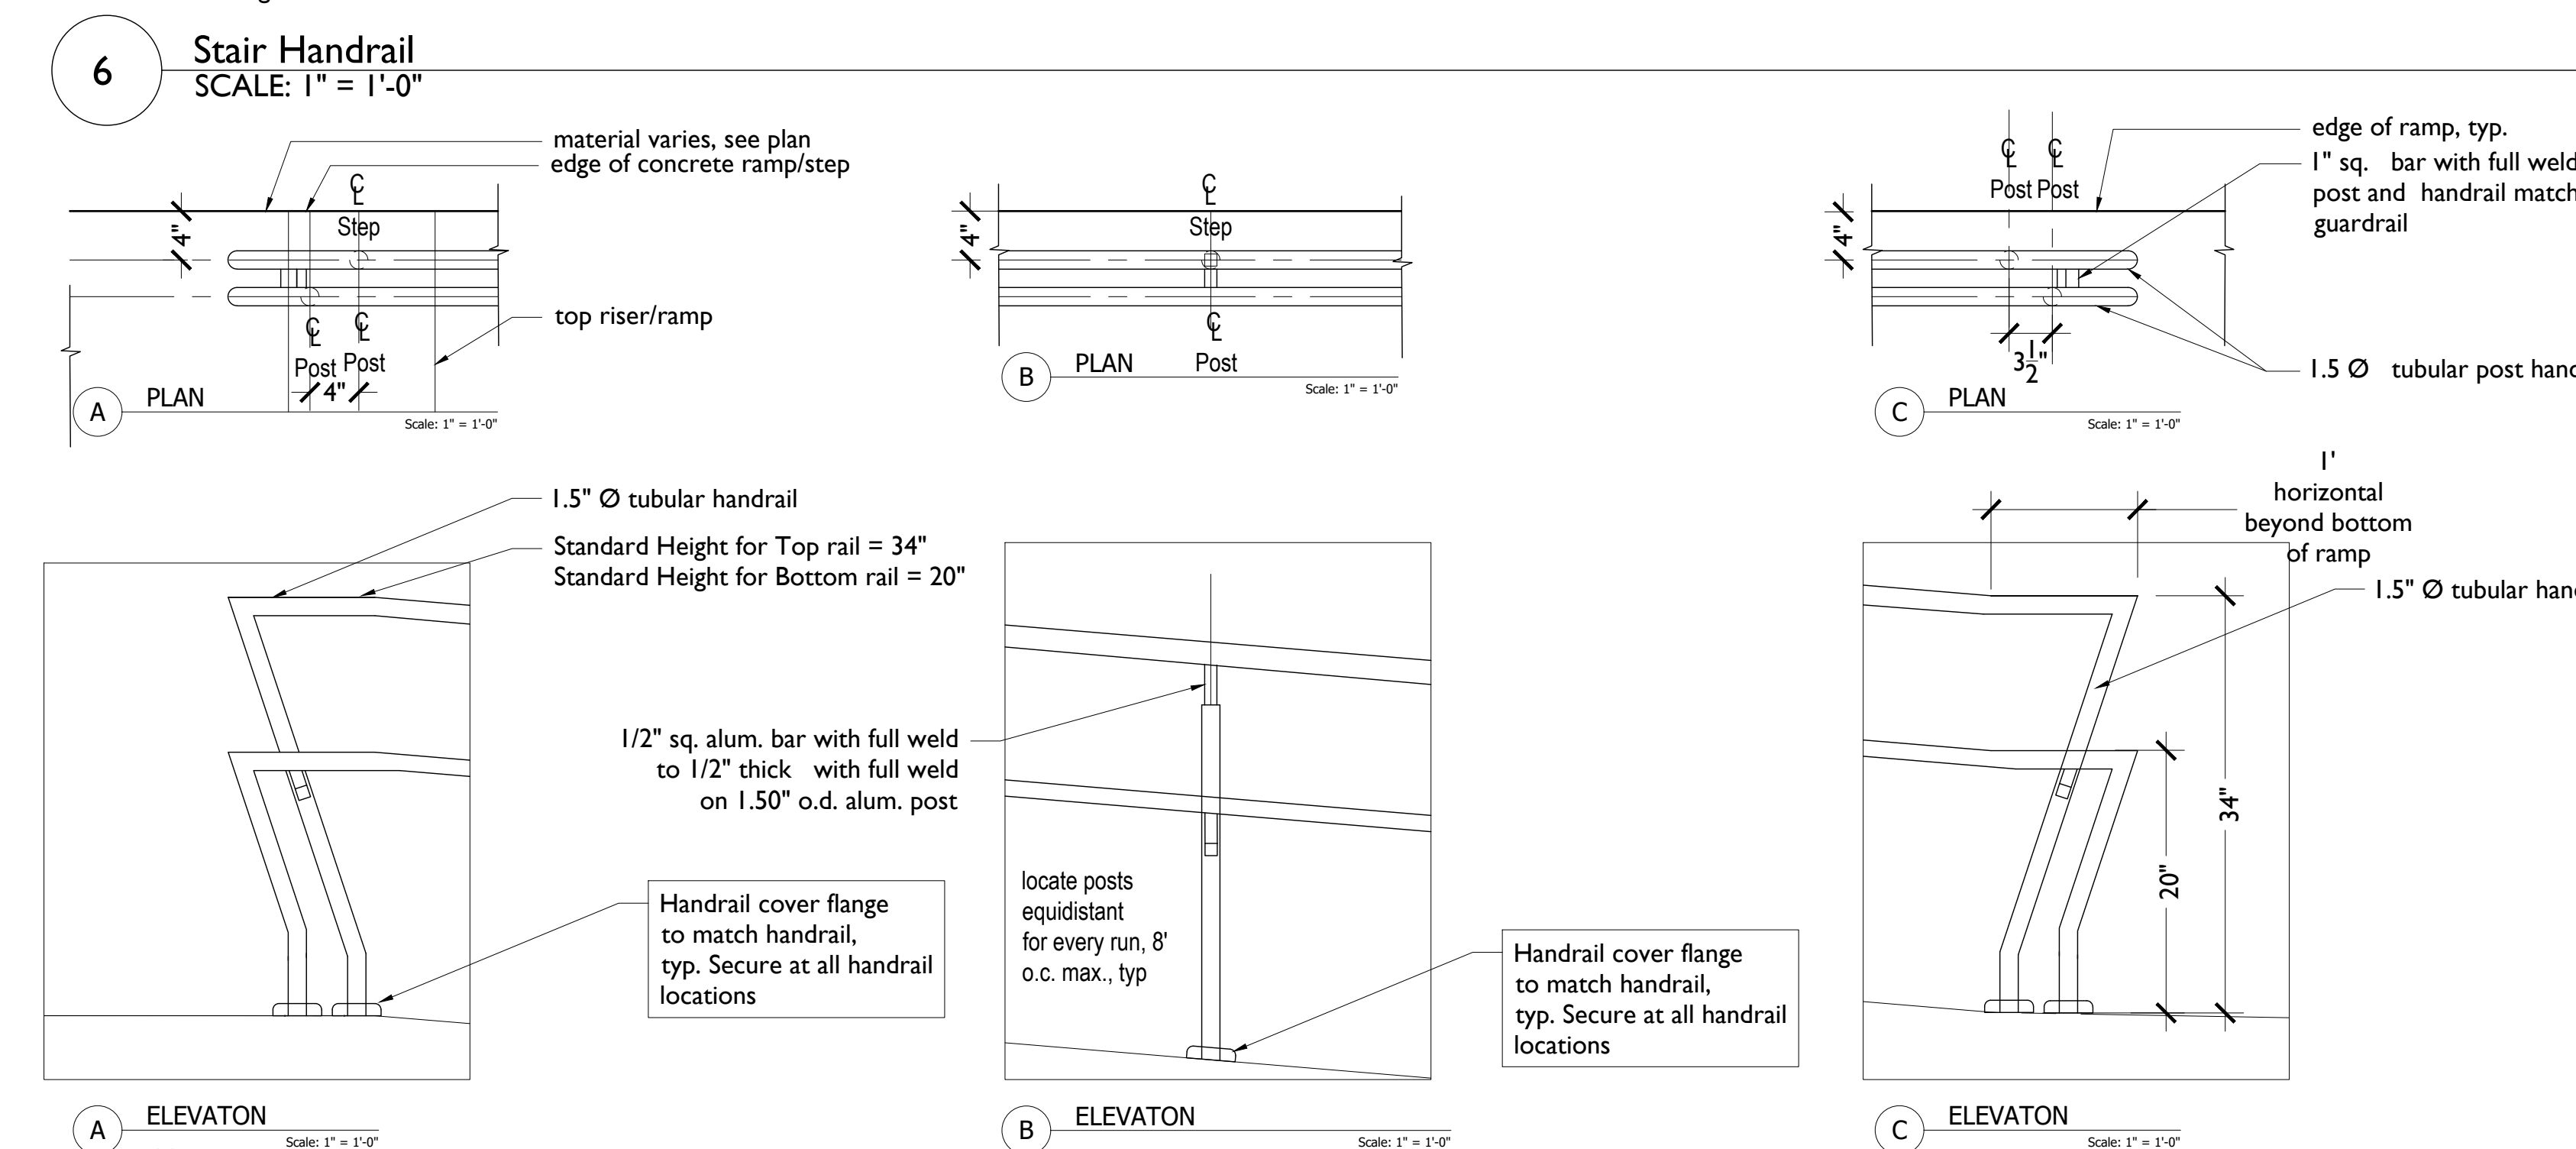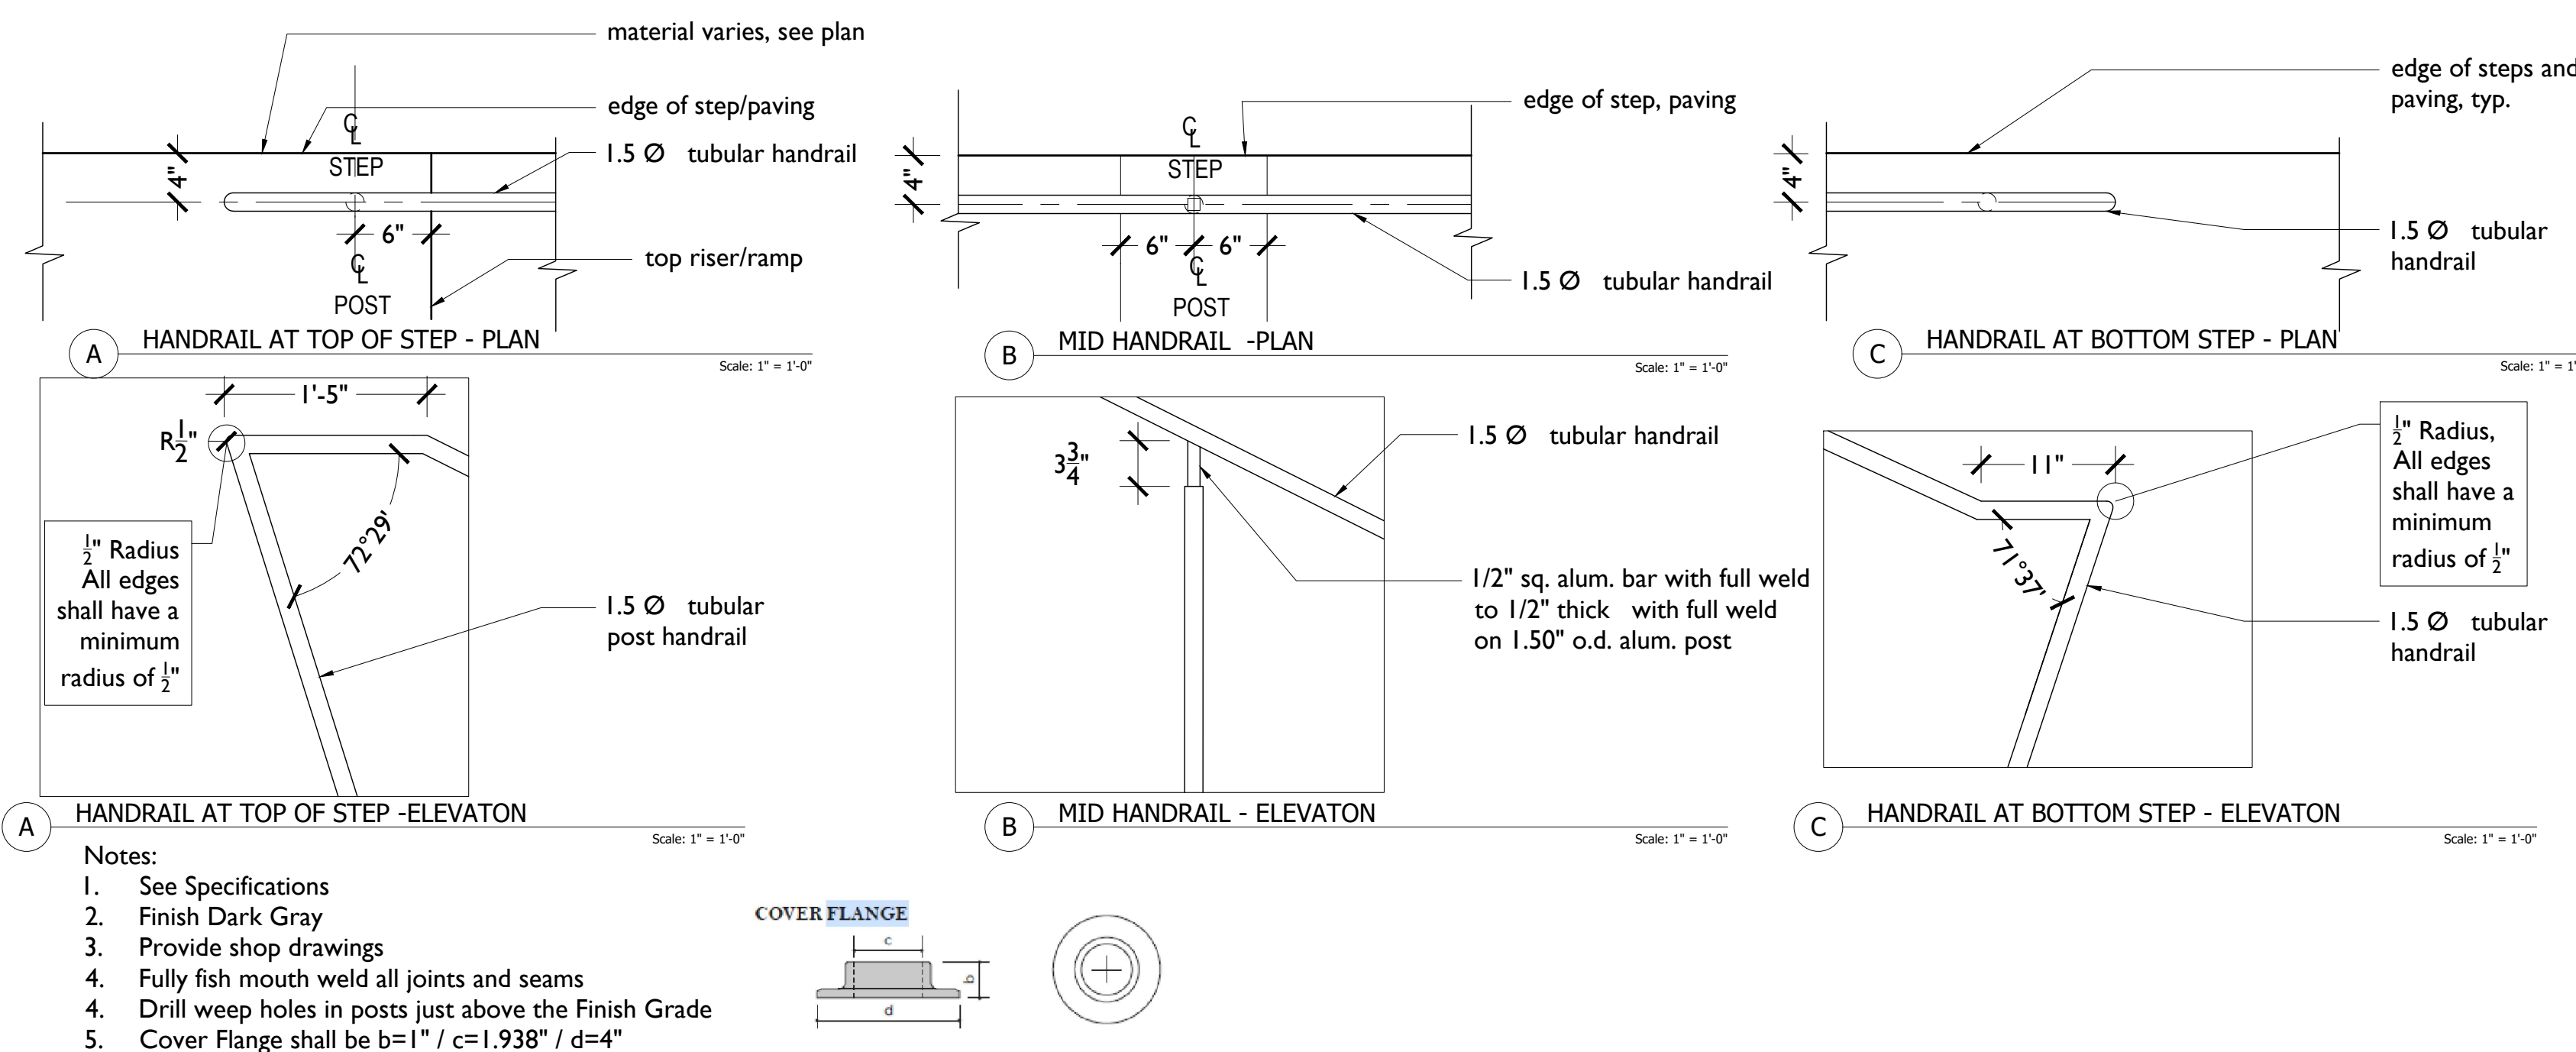

tat

© The Architectural Team, Inc.
50 Commandant's Way at Admiral's Hill
Chelsea MA 02150
O 617.889.4402
F 617.884.4329
architecturalteam.com

Consultant:

VERDANT
LANDSCAPE ARCHITECTURE
318 Harvard Street, Suite 25, Brookline, MA 02446
Verdant Landscape Architecture.com
617.735.1180

Revision:

5-10-2021 Value Engineering
6-15-2021 Issued for Permit
6-21-2021 Revisions for Permit

Architect of Record:




Drawn: WK | KC | NA

Checked: KP

Scale: As Noted

Key Plan:

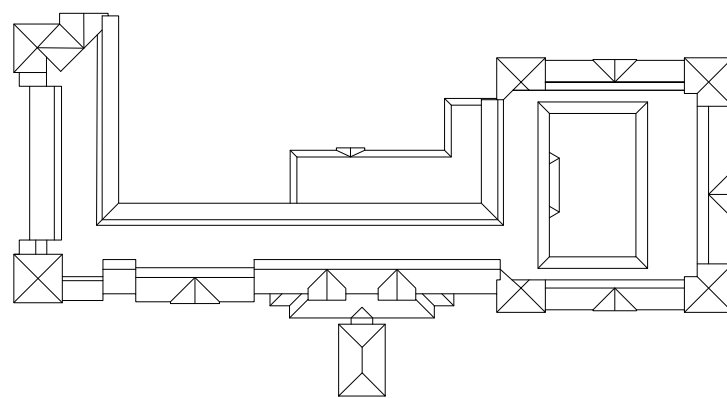

Project Name:

Millis AL

125 DOVER ROAD
MILLIS, MA 02054

Sheet Name:

L SERIES
LANDSCAPE
DETAILS


Project Number:

Issue Date:

4/12/21 PERMIT

Sheet Number:

LD3

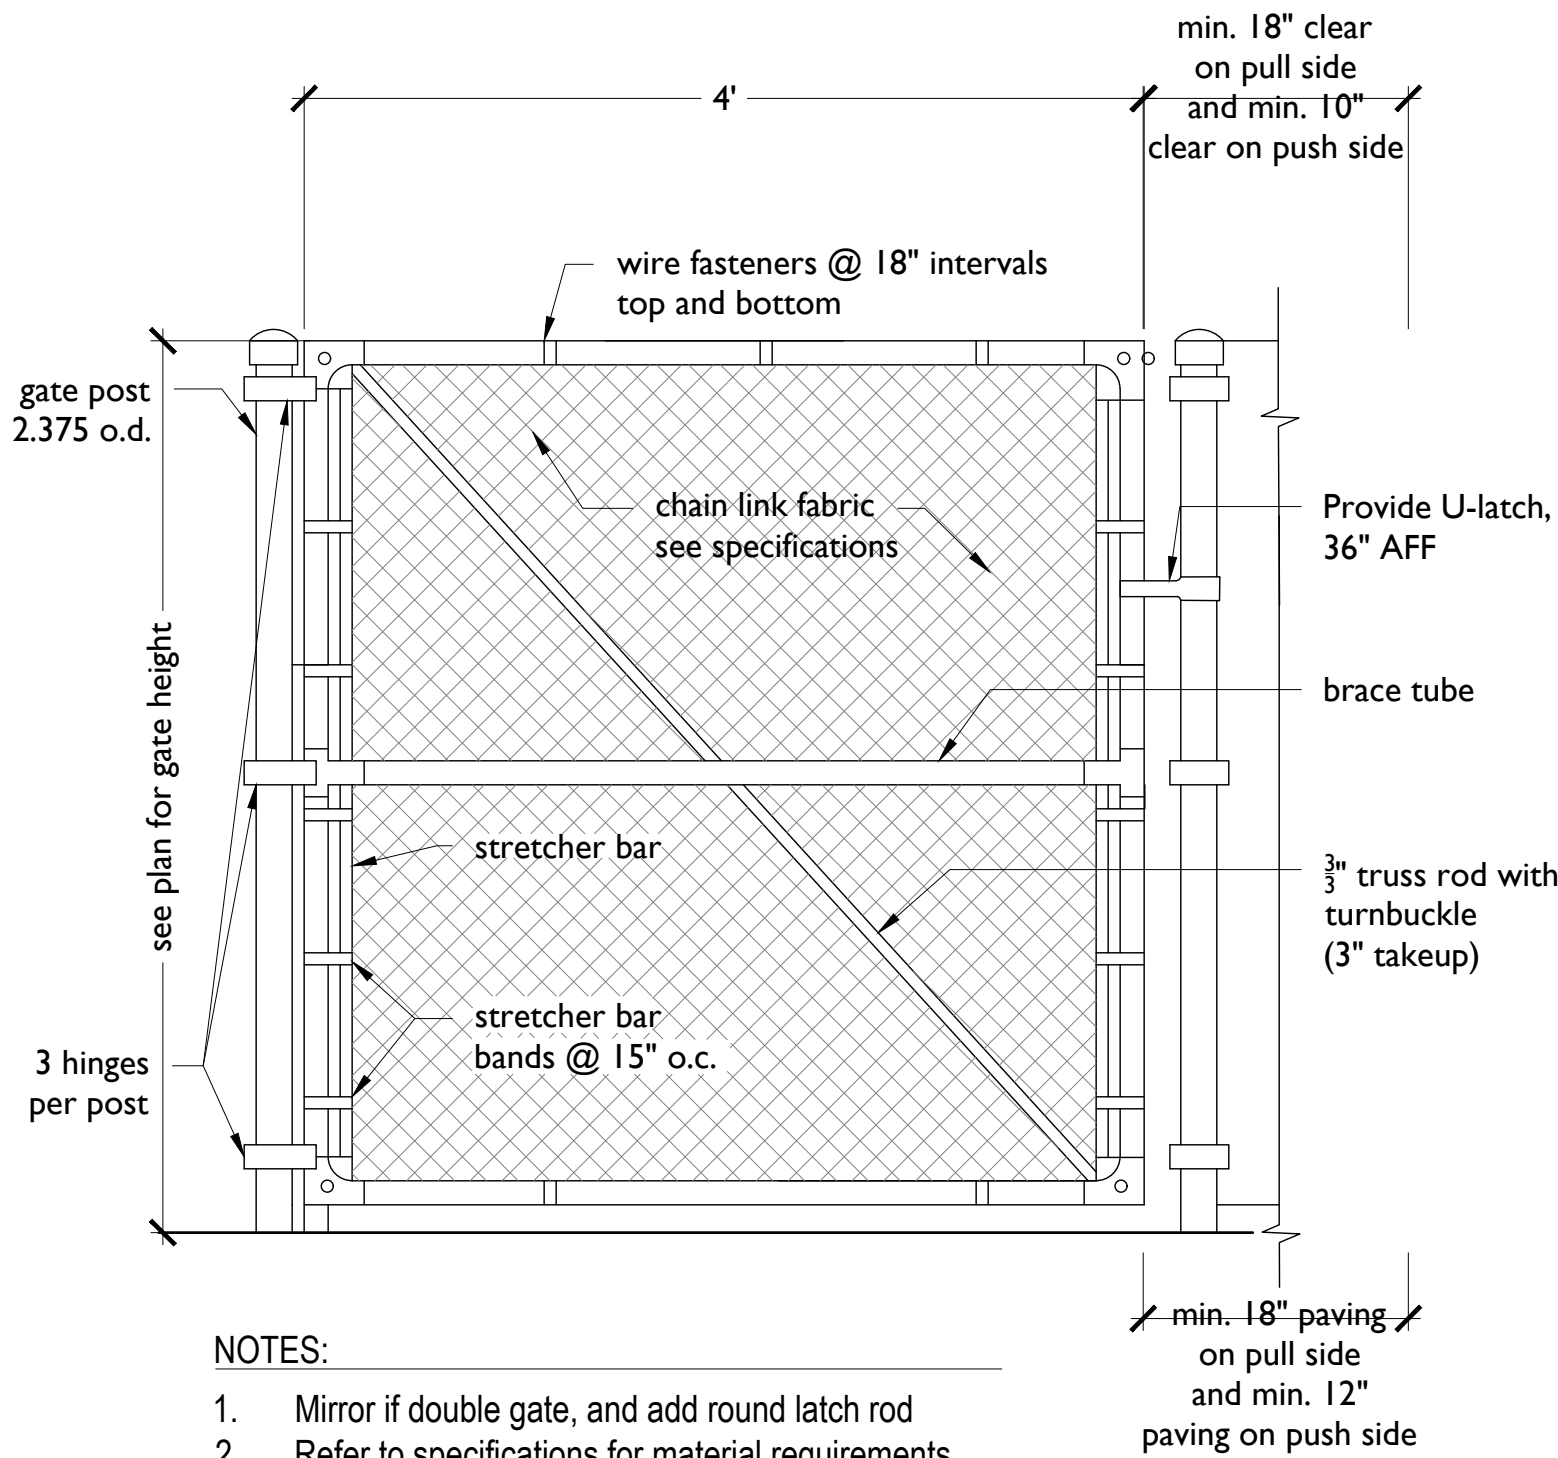

13 Chain Link Fence Gate
SCALE: 3/4" = 1'-0"



Notes:

1. Bird Feeders shall be 'Double Sided Absolute II Bird Feeder with Pole & Hanger' and 'Woodlink Large Copper top Gazebo Bird Feeder' available from bestnest.com
2. Install on posts as per manufacturer's recommendation.

14 Bird Feeder
NTS



Notes:

1. Bird House shall be 'Woodlink Coppertop Hanging Chickadee & Wren House', available from bestnest.com
2. Hang from iron hook, attached to building facade, in location approved by architect

15 Bird House
NTS

9 Adirondack Rocker - Not Needed
SCALE: NTS




Notes:

1. Arbor shall be Standard Spindle Top Arbor SKU79610X by Walpole Outdoors walpoleoutdoors.com
2. Standard Spindle Top Arbor 6' Ht.
3. Crafted in AZEK with 4" sq. posts with 3 1/2" sq. arch. 5' H horizontal/vertical lattice side panels. 38" D. Prefinished white. Shipped kit. Motor freight.

10 Arbor
SCALE: NTS

11 Arbor Footing
SCALE: NTS

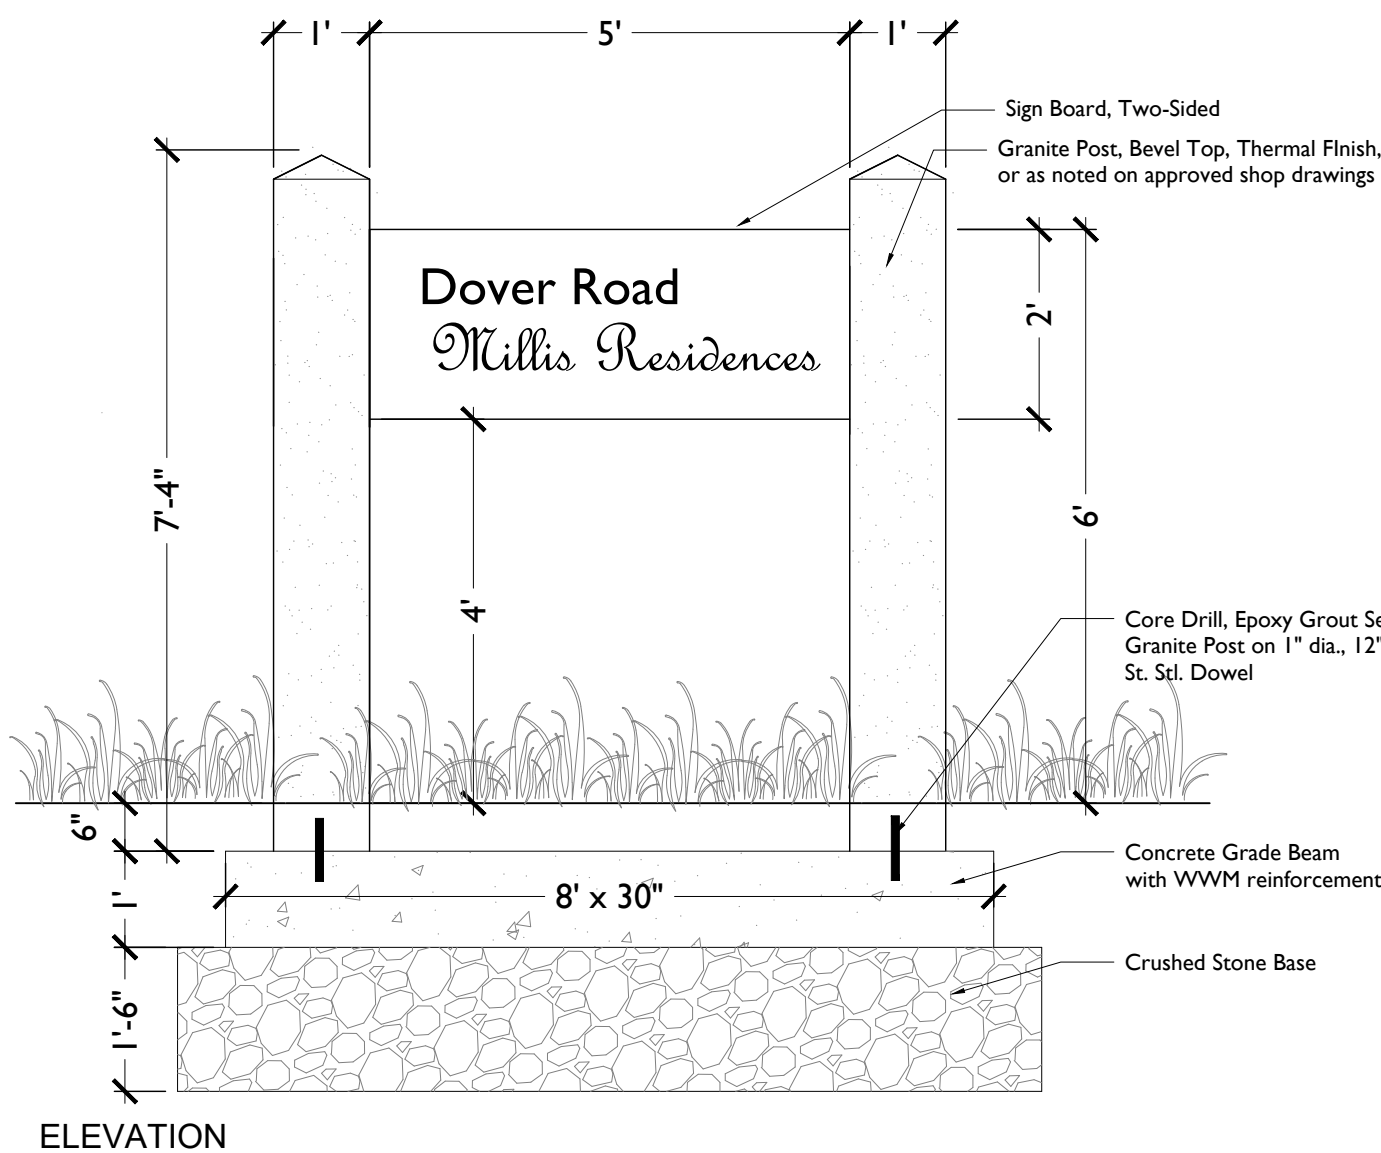

12 Site Signage
SCALE: 1/2" = 1'-0"

5 Adirondack Chair - Not Needed
SCALE: NTS



Notes:

- VegTrug Raised Garden Planter by Eartheasy.com
Size: Medium 31" Height

6 VegTrug | Memory Court
SCALE: NTS




Notes:

- 3'x6' Raised Garden Bed With Hinged Fencing by Eartheasy.com
Raised Garden Bed 3'x6' with Hinged Fencing
SCALE: NTS

7

8 Fountain | Memory Court - Not Included
SCALE: NTS


1 Saltbox Garden Shed - Not Included
SCALE: NTS

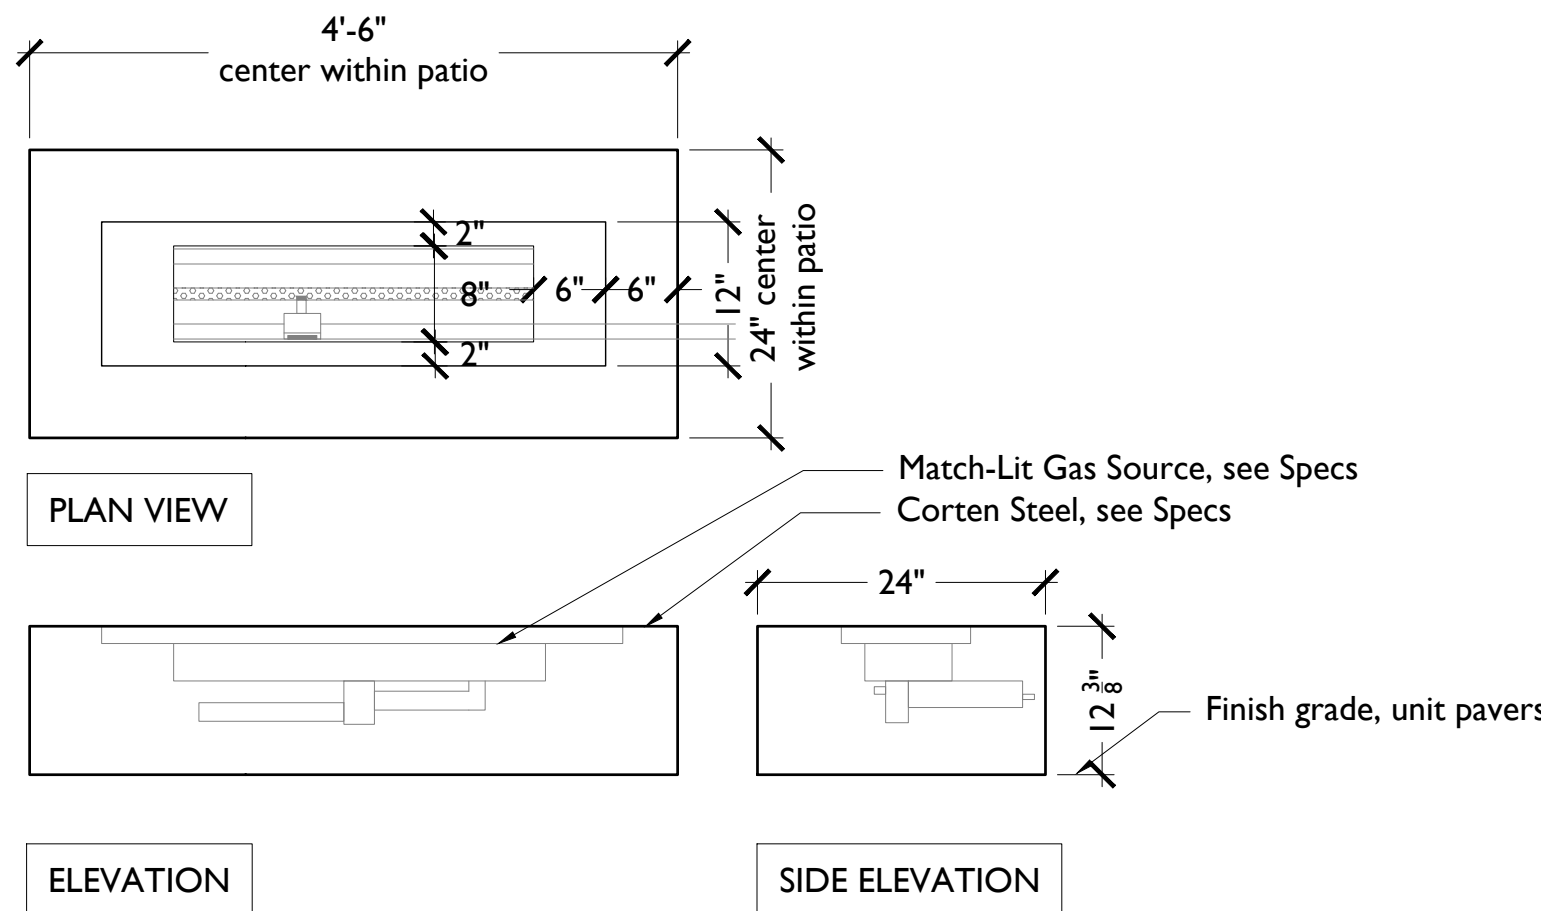


Notes:

1. 54" Precast Concrete Robata Linear Fire Pit by Paloform
2. See Manufacturer Installation Instructions
3. Coordinate all gas and electrical feeds with MEP. See Electrical and architectural drawings for switch location interior to building.
4. Align exact location of gas and electrical feed with utility openings
5. General Contractor to coordinate permitting with Fire Department prior to ordering
5. Provide remote control
6. Provide Emergency Shut Off as required by Local Fire Department that will:
 - a. Be located within an accessible reach range (18"-48" AFF).
 - b. Not require more than one hand without tight grasping, pinching, or twisting of the wrist to operate
 - c. Not require >5lbs of force to operate

2 Fire Pit
SCALE: NTS

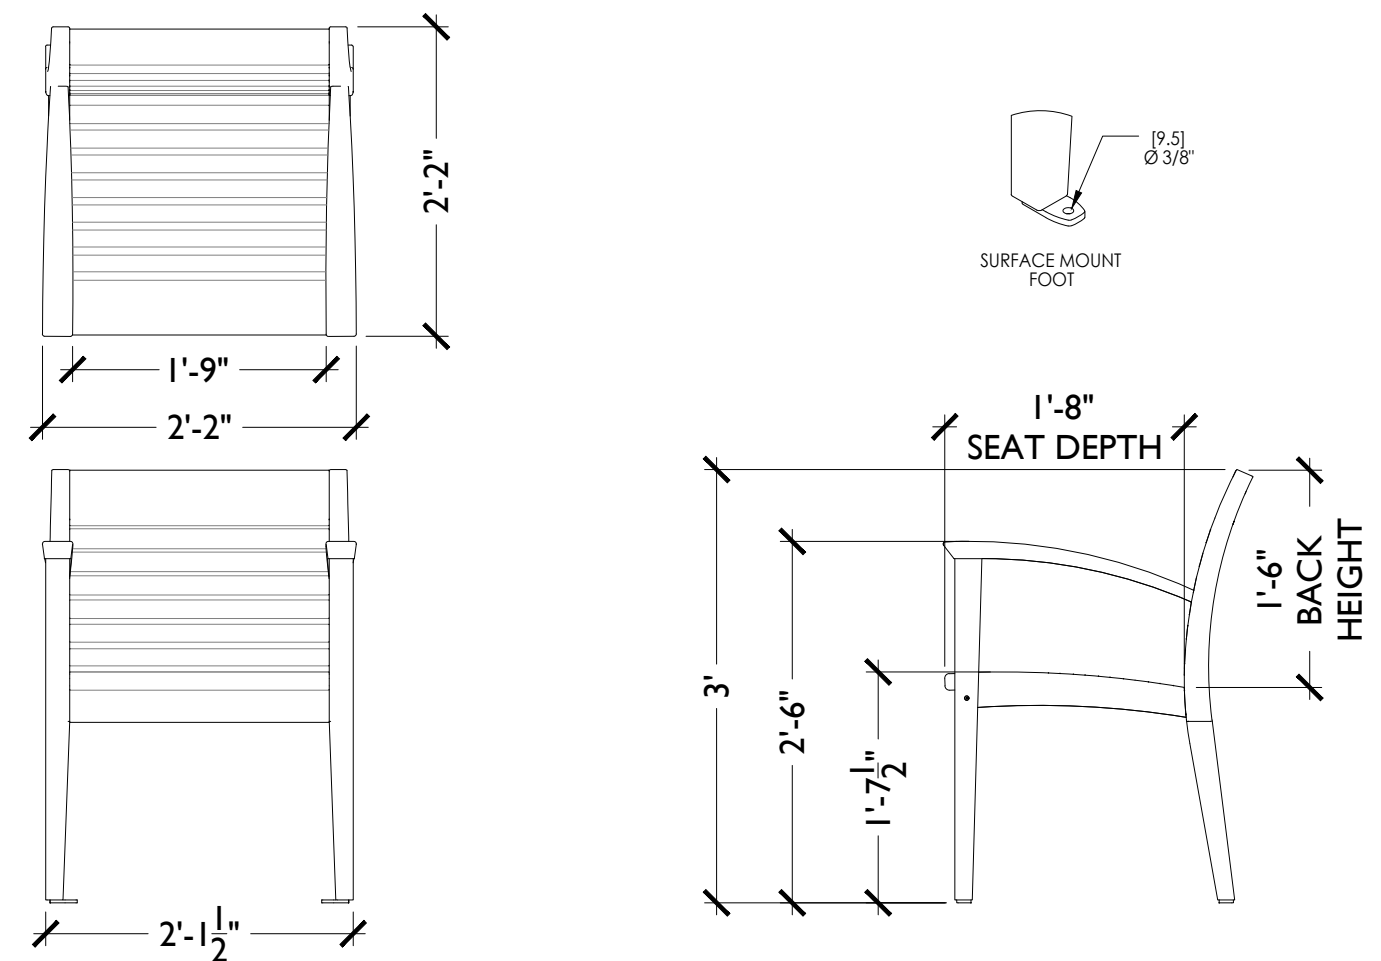

3 Wellspring Chair
SCALE: 3/4" = 1' - 0"

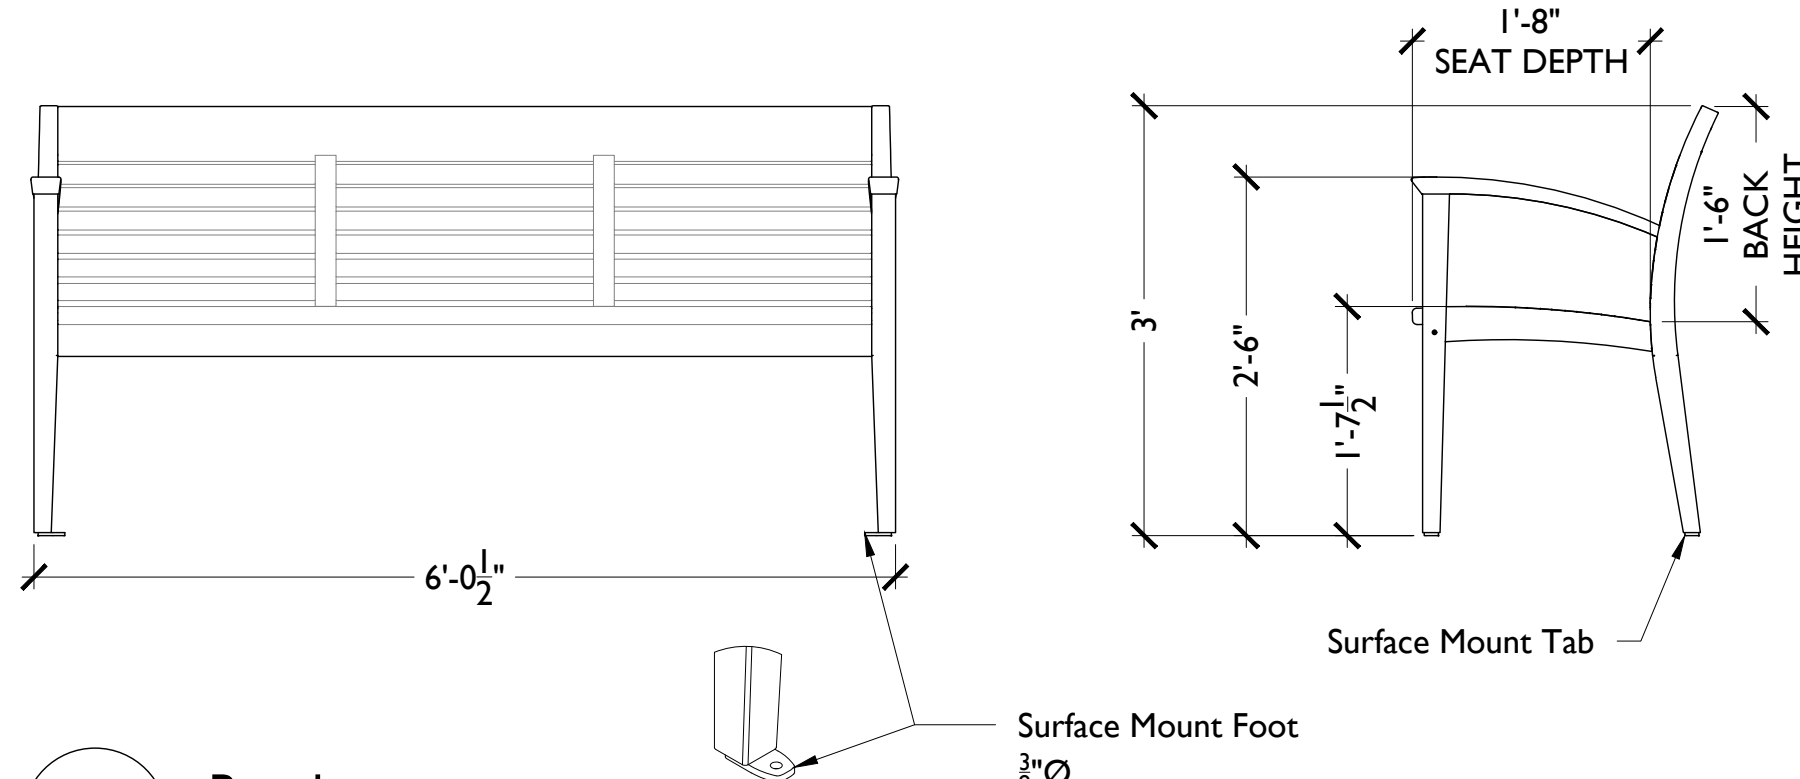


4 Bench
SCALE: 3/4" = 1' - 0"

© The Architectural Team, Inc.
50 Commandant's Way at Admiral's Hill
Chelsea MA 02150
O 617.889.4402
F 617.884.4329
architecturalteam.com

VERDANT
LANDSCAPE ARCHITECTURE
318 Harvard Street, Suite 25, Brookline, MA 02446
Verdant Landscape Architecture.com
617.735.1180

2	5-10-2021	Value Engineering
3	6-15-2021	Issued for Permit
	6-21-2021	Revisions for Permit

Key Plan:

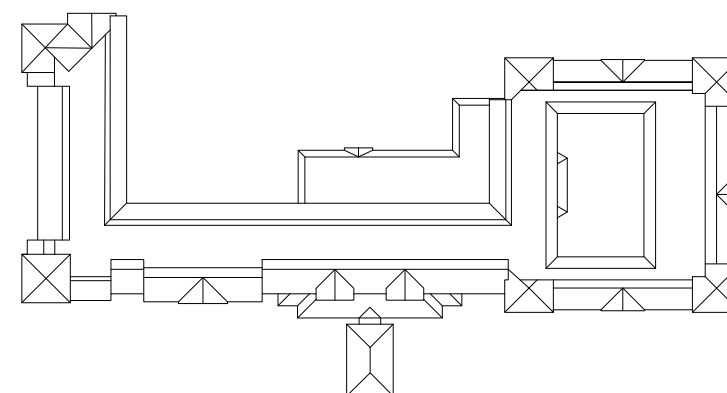

Millis AL

L SERIES LANDSCAPE DETAILS

LD4



2 6' Ht. Close Board Fence Trash Enclosure
SCALE: 3/4" = 1'-0"



1 6' Ht. Close Board Gate Trash Enclosure
SCALE: 3/4" = 1'-0"



5 Generator Enclosure
SCALE: 3/4" = 1'-0"

- NOTES:
1. See Specifications
 2. Shop drawings are required for approval by Landscape Architect.
 3. Structural Engineer to review

ILLUMINATION SYSTEMS
ARIZONA
2323 E. MAGNOLIA STREET
UNIT 108
PHOENIX, AZ 85034
PHONE: 602.715.0506
FAX: 602.884.8071
WWW.ISARIZONA.COM

MILLIS MA

DATE:6/15/2021

PHOTOMETRICS ARE NOT TO SCALE
DRAWINGS ARE FOR ESTIMATING
PURPOSES ONLY.

FOOT-CANDLE VALUES ARE
PREDICTED AT HORIZONTAL
CALCULATIONS UNLESS SPECIFIED
OTHERWISE. ACTUAL
FOOT-CANDLES MAY VARY.

FINAL CONSTRUCTION DRAWINGS
& CALCULATIONS ARE THE
RESPONSIBILITY OF A LICENSED
ARCHITECT OR ENGINEER.

REFLECTANCES:
N/A

CEILING HEIGHT:
N/A

MOUNTING HEIGHT:
VARIES SEE PLAN

CALCULATION SPACING:
10' - 0" x 10' - 0"

FOOTCANDLE CALC HEIGHT:
0' - 0" A.F.F.

ADDITIONAL NOTES:

CREATED BY:
AUSTIN JUDKINS

FOR PRICING AND
AVAILABILITY, CONTACT
ILLUMINATION SYSTEMS
AT 602.715.0506

DSC DESIGN, SUPPORT
& CONTROLS

M

